



LEGEND:

- 1. BRICKWORK TO MATCH EXISTING
- 2. ZINC
- 3. PPC ALUMINIUM HANDRAILS / SCREENING
- 4. WHITE PPC ALUMINIUM WINDOWS
- 5. POLYCARBONATE ROOFLIGHTS

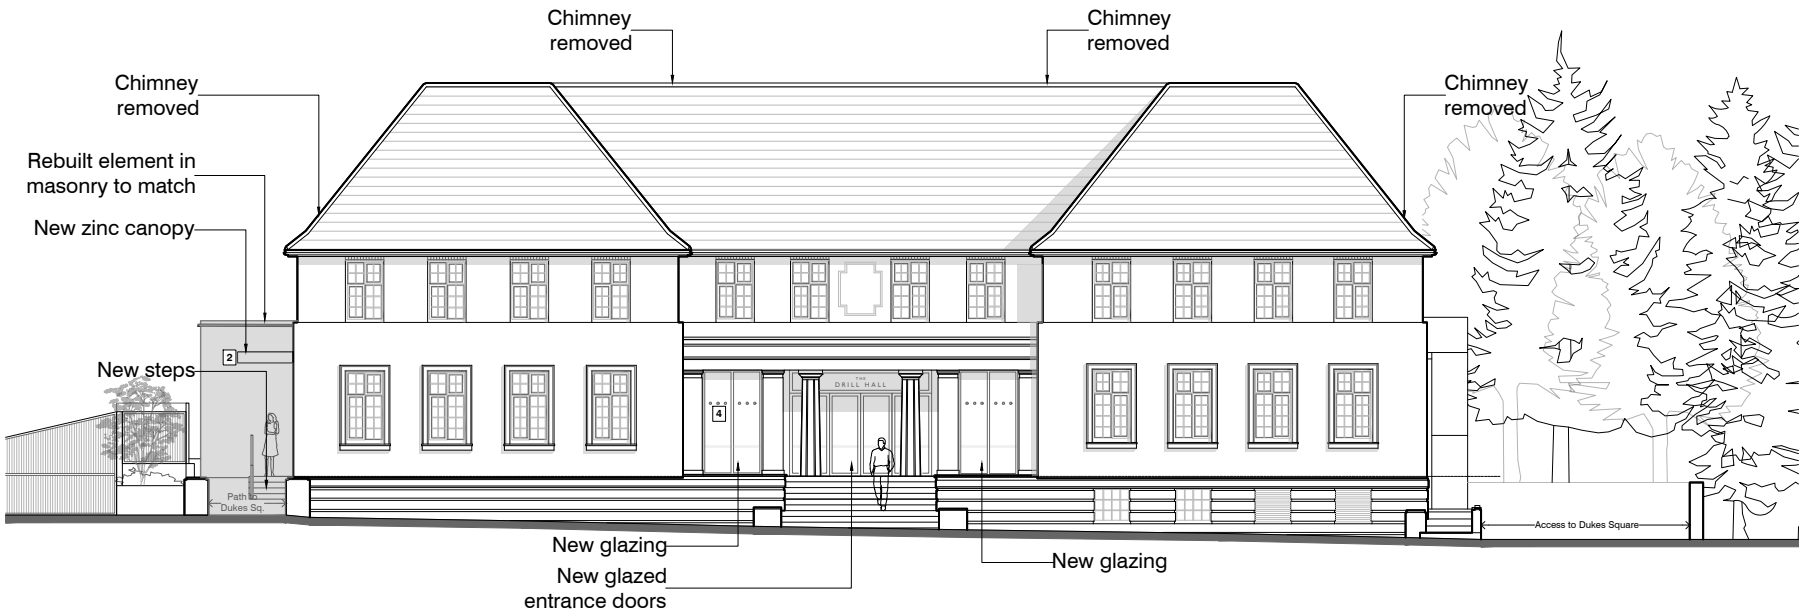


PROPOSED NORTH WEST ELEVATION  
Scale 1:200 @ A3

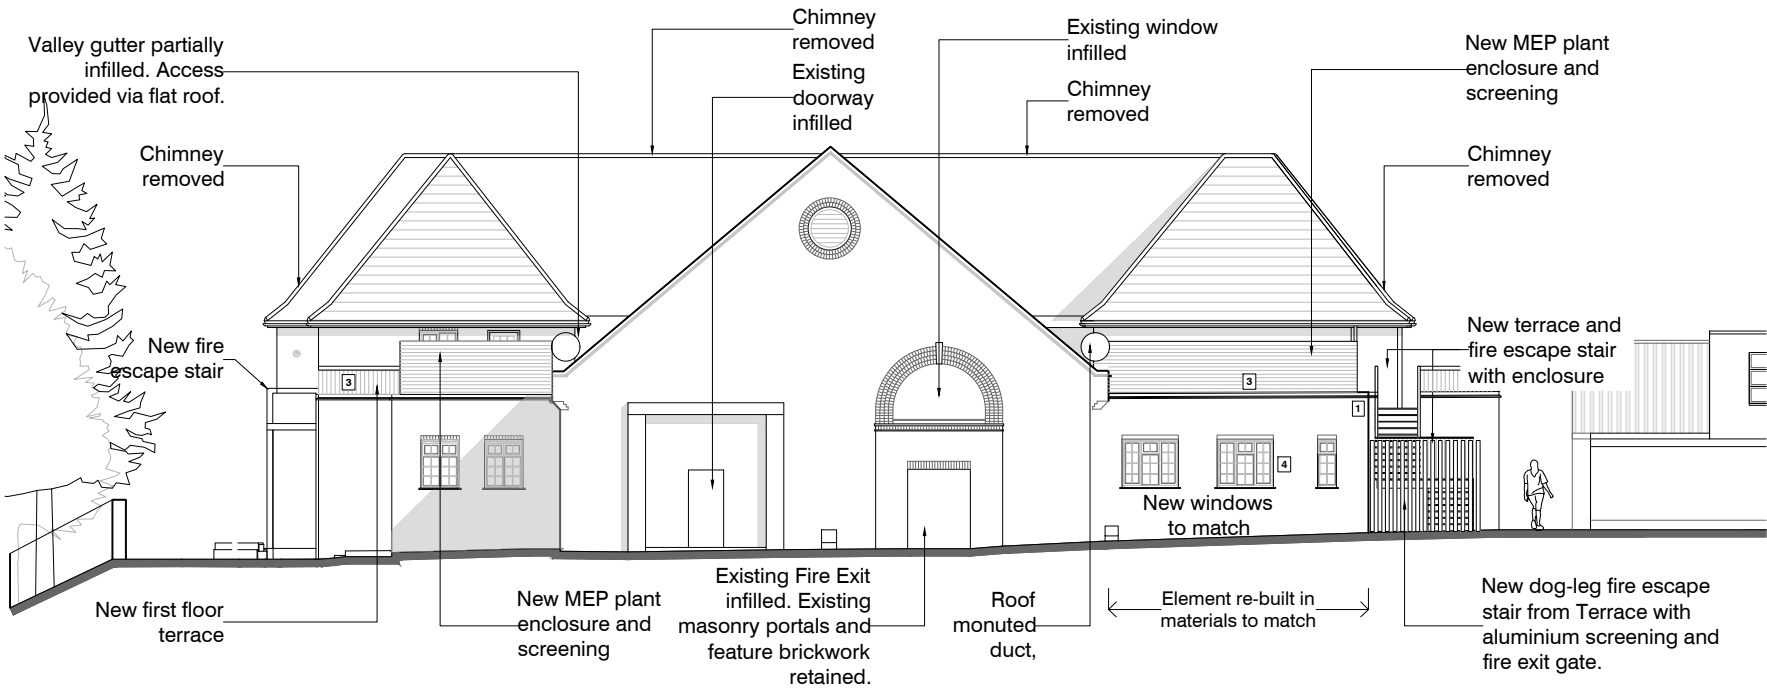

PROPOSED SOUTH EAST ELEVATION  
Scale 1:200 @ A3

THE CONTRACTOR MUST VERIFY ALL DIMENSIONS ON SITE BEFORE MAKING SHOP DRAWINGS OR COMMENCING WORK OF ANY KIND. NO DIMENSIONS TO BE SCALED FROM THIS DRAWING

- 1. THE BOUNDARIES SHOWN ARE BASED ON INFORMATION BY OTHERS. ALL BOUNDARIES TO BE VERIFIED ON SITE PRIOR TO COMMENCING CONSTRUCTION.
- 2. TOPOGRAPHICAL LEVELS TO BE CONFIRMED.
- 3. DESIGN & QUOTED AREAS ARE SUBJECT TO DESIGN DEVELOPMENT & STATUTORY CONSENTS.
- 4. ALL SURVEY INFORMATION SHOWN IS SUBJECT TO FURTHER SITE INVESTIGATION DURING DEMOLITION.

 

| REV | DATE | REVISIONS | CHK |
|-----|------|-----------|-----|
| -   | -    | -         | -   |

**mohsin  
cooper**

ARCHITECTURE + PLANNING

MOHSIN COOPER LIMITED, 7 HOVE MANOR PARADE,  
HOVE STREET, HOVE, EAST SUSSEX, BN3 2DF  
[www.mohsincooper.com](http://www.mohsincooper.com)

© COPYRIGHT EXISTS ON THE DESIGN  
AND INFORMATION SHOWN ON THIS DRAWING

**PROJECT :**  
THE DRILL HALL, DENNE ROAD, HORSHAM, RH12 1JF

**CLIENT :**  
LIFESPRING CHURCH

**DRAWING TITLE :**  
PROPOSED NORTH WEST AND  
SOUTH EAST ELEVATIONS

|            |                      |    |        |          |
|------------|----------------------|----|--------|----------|
| SCALE :    | DRAWN :              | SC | DATE : | JAN 2026 |
| 1:200@A3   | CHECKED :            | NC | DATE : | JAN 2026 |
| NUMBER:    | REVISION:            |    |        |          |
| 0514-P-010 | -                    |    |        |          |
| STATUS:    | PLANNING APPLICATION |    |        |          |
| S2         |                      |    |        |          |