


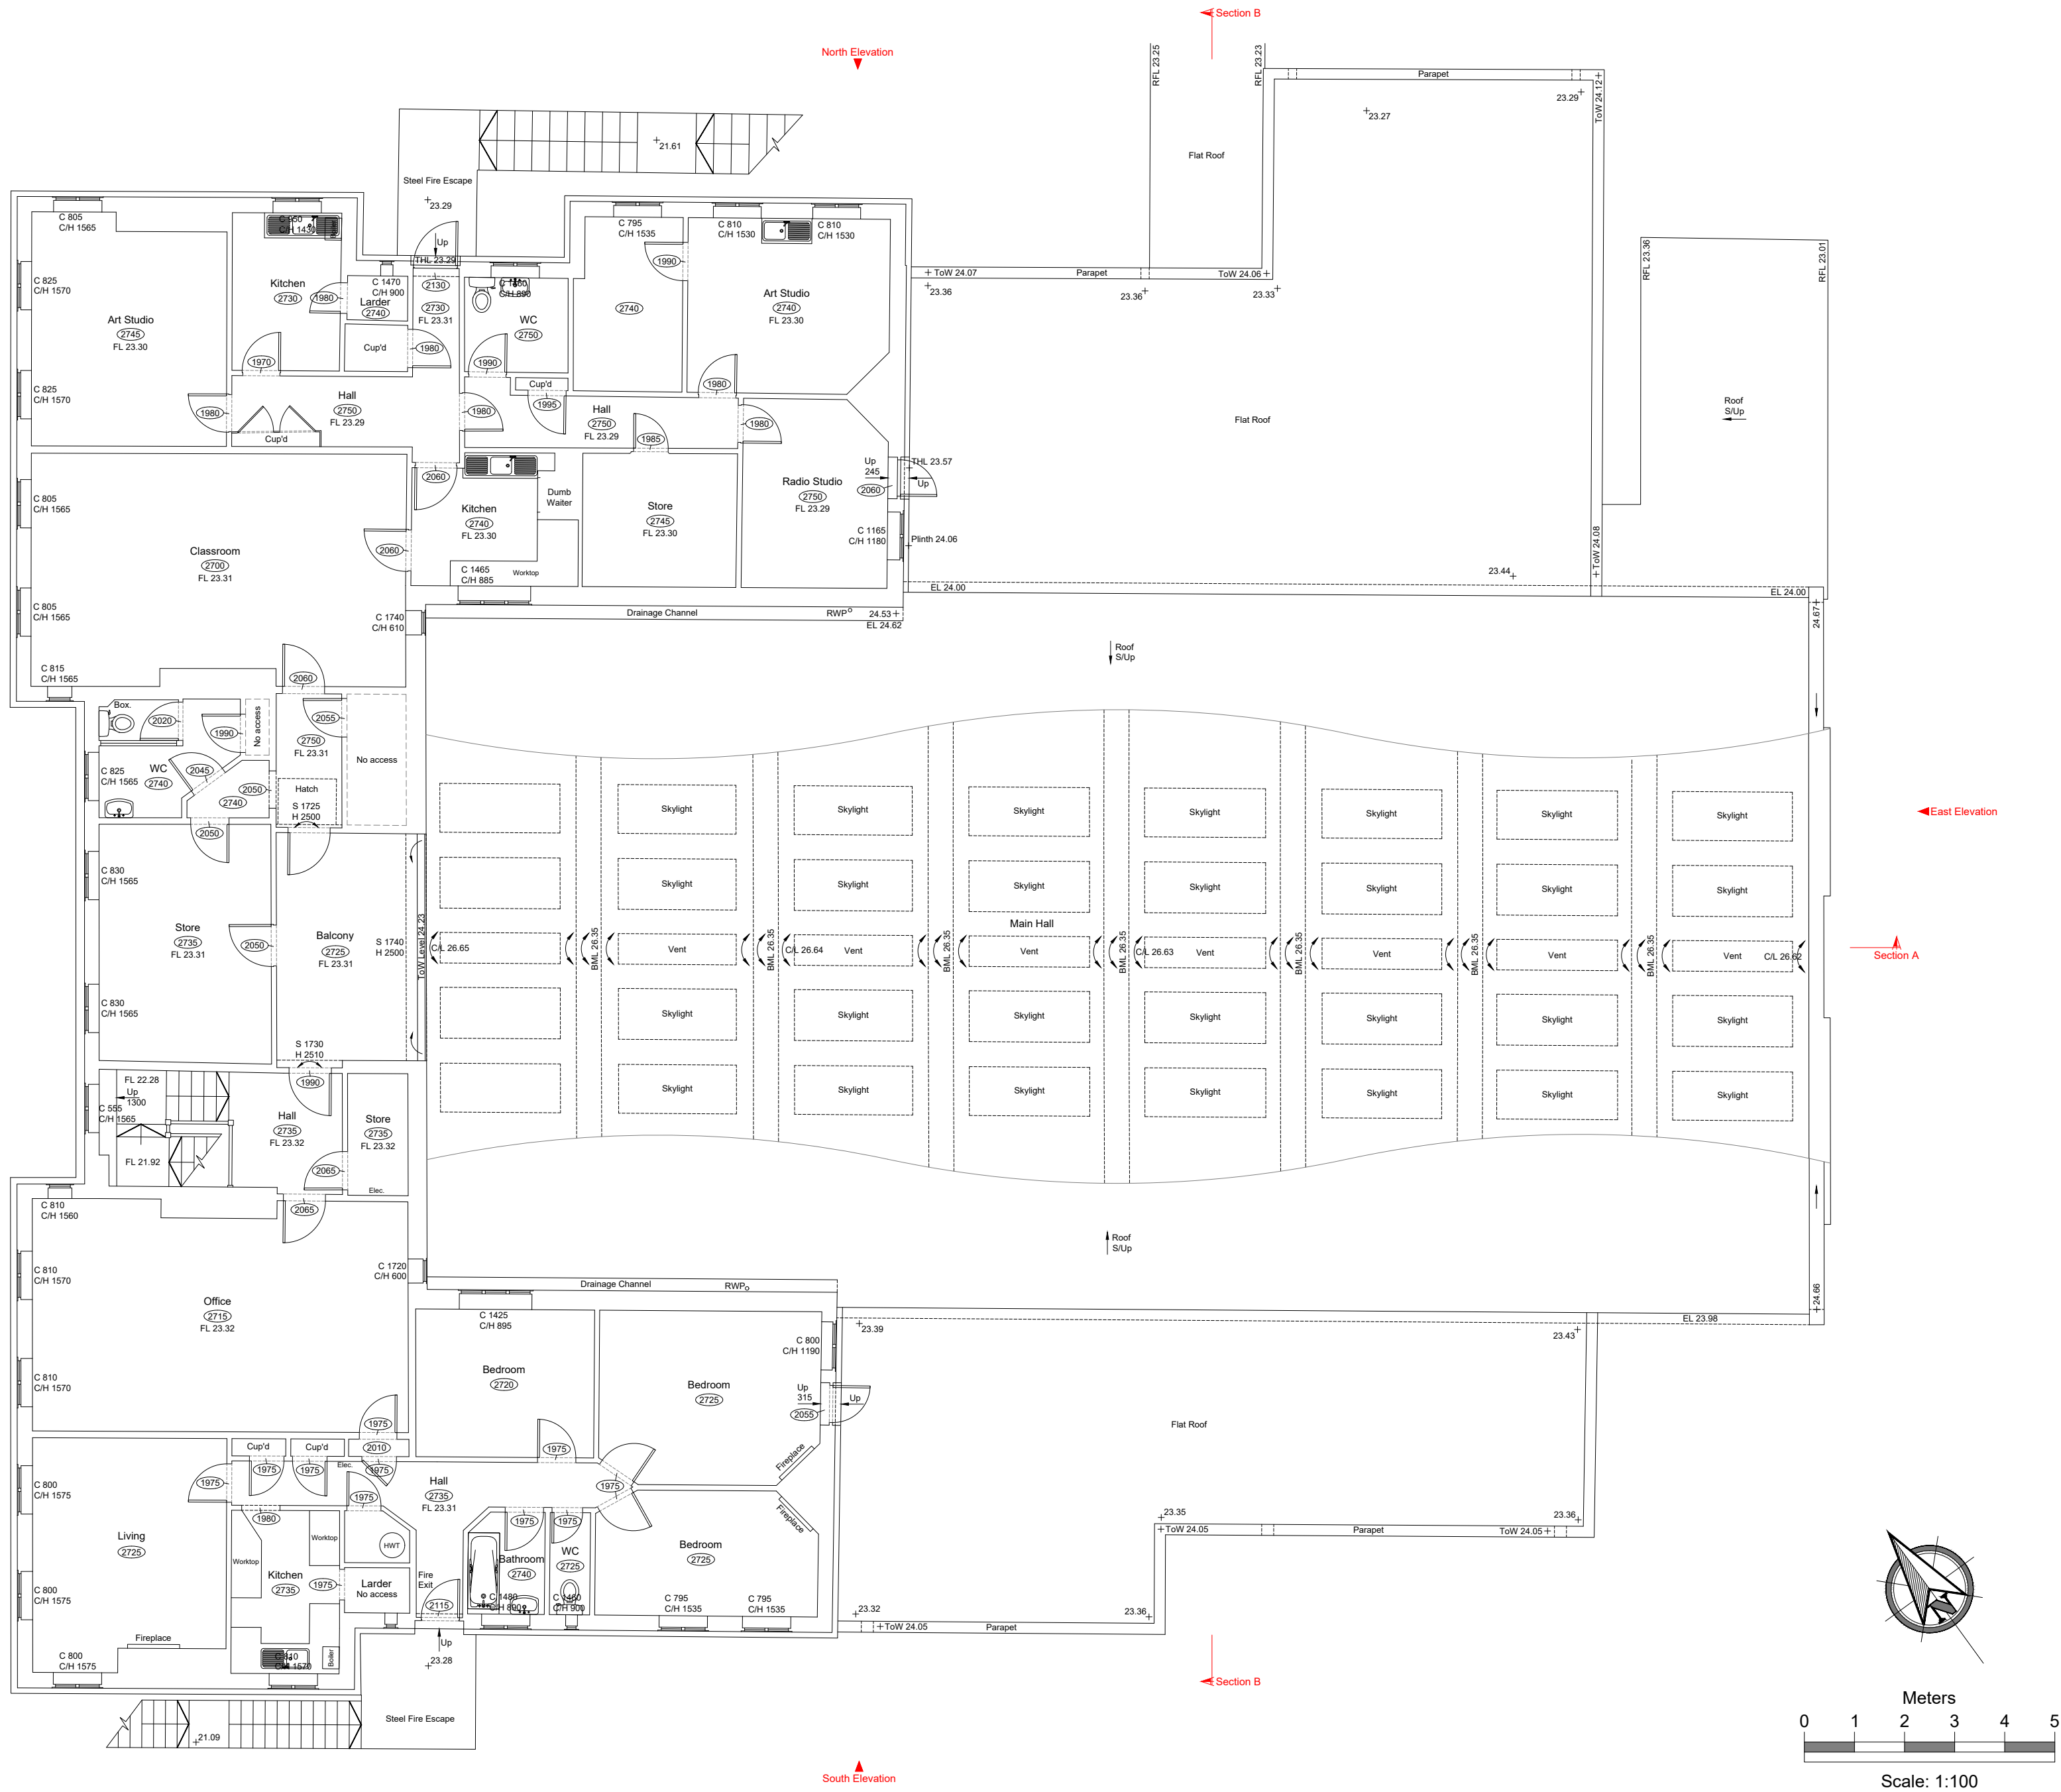

Existing First Floor Plan

BUILDING SURVEY - LEGEND				
WINDOW DETAIL HEIGHTS:	FLOOR TO CILL HEIGHT	C	SUSPENDED CEILING	S/C
	CILL TO HEAD OF WINDOW	CH	FALSE CEILING	F/C
	CILL TO SPRING	C/S	SKYLIGHT	SL
ARCH DETAIL HEIGHTS:	FLOOR TO SPRING	S	UNDERSEDE	US
	FLOOR TO HEAD	H	OVERHEAD	OH
	FLOOR TO SPRING	S	FLOOR TO FLOOR HEIGHT	FL-FL
DRAINAGE:	INSPECTION COVER	IC	THRESHOLD LEVEL	FL
	COVER LEVEL	CL	BEAM LEVEL	BML
	INVERT LEVEL	IL	SOFFIT LEVEL	SFL
RAIN WATER PIPE	GULLY	RWP	EAVES LEVEL	EL
	SOIL VENT PIPE	SVP	ROOF LEVEL	RL
	VENT PIPE	VP	FINISHED FLOOR LEVEL	PFL
			FLOOR TO CEILING HEIGHT	FL/CL
				(1234)
TOPOGRAPHICAL SURVEY - LEGEND				
BWF	Barbed Wire Fence	ELEC	Electricity	
CB	Close Boarded Fence	EP	Electricity Pole	
CF	Corrugated Iron Fence	ER	Earth Road	
CLF	Chain Link Fence	FR	Flowing River	
MF	Interwoven Fence	FI	Fire Hydrant	
LF	Larch Lap Fence	G	Gully	
MS	Mast	GV	Gas Valve	
OB	Open Boarded Fence	H	Hill	
PALE	Painted Fences	MC	Magnetic Compass	
PWF	Post & Rail Fence	KB	Kerb Outlet	
PWF	Post & Wire Fence	LB	Litter Bin	
RWF	Retaining Wall	LP	Lamp Post	
WMF	Wire Mesh Fence	MP	Manhole	
		MA	Marker	
BL	Bed Level	NH	Naple Plate	
EL	Excav Level	OH	Overhead	
FL	Floor Level	PE	Pole	
IL	Invert Level	PH	Ponding Eye	
RL	Ridge Level	RP	Road Sign	
RF	Rail Level	RWS	Rainwater Pipe	
TW/ToT	Top of Wall/Fence Level	SC	Stop Cook	
WL	Water Level	SV	Stop Valve	
B	Bulldoze	TP	Telegraph Pole	
BT	British Television	TS	Traffic Signal	
CATV	Cable Television	UO	Unable To Lift	
CT	Cablenet	WM	Water Meter	
CD	Down Pipe	WU	Wash Out	

Notes:
All Levels are related to TBM Value: 20.00m
Situating on floor level of main entrance hall as shown on Ground Floor plan.

North Point is indicative only.

All dimensions to be verified on site prior to construction.
No dimensions to be scaled from this drawing.



Contact us:
mob: +44 (0) 7786 952804
mob: +44 (0) 7880 984831
email: info@perceptumdesign.co.uk
website: www.perceptumdesign.co.uk

Project:
Drill Hall
Denne Road, Horsham
Existing First Floor Plan

Client:
Lifespring
Jubilee House, Worthing Road
Southwater
RH13 9JB

Date: Sept 2023	Drawn: CP	Checked: SB
Scale: 1:100 @ A1		
Project No: PD/755/SW	Drawing No: PD/755/SW/02	Revision: