


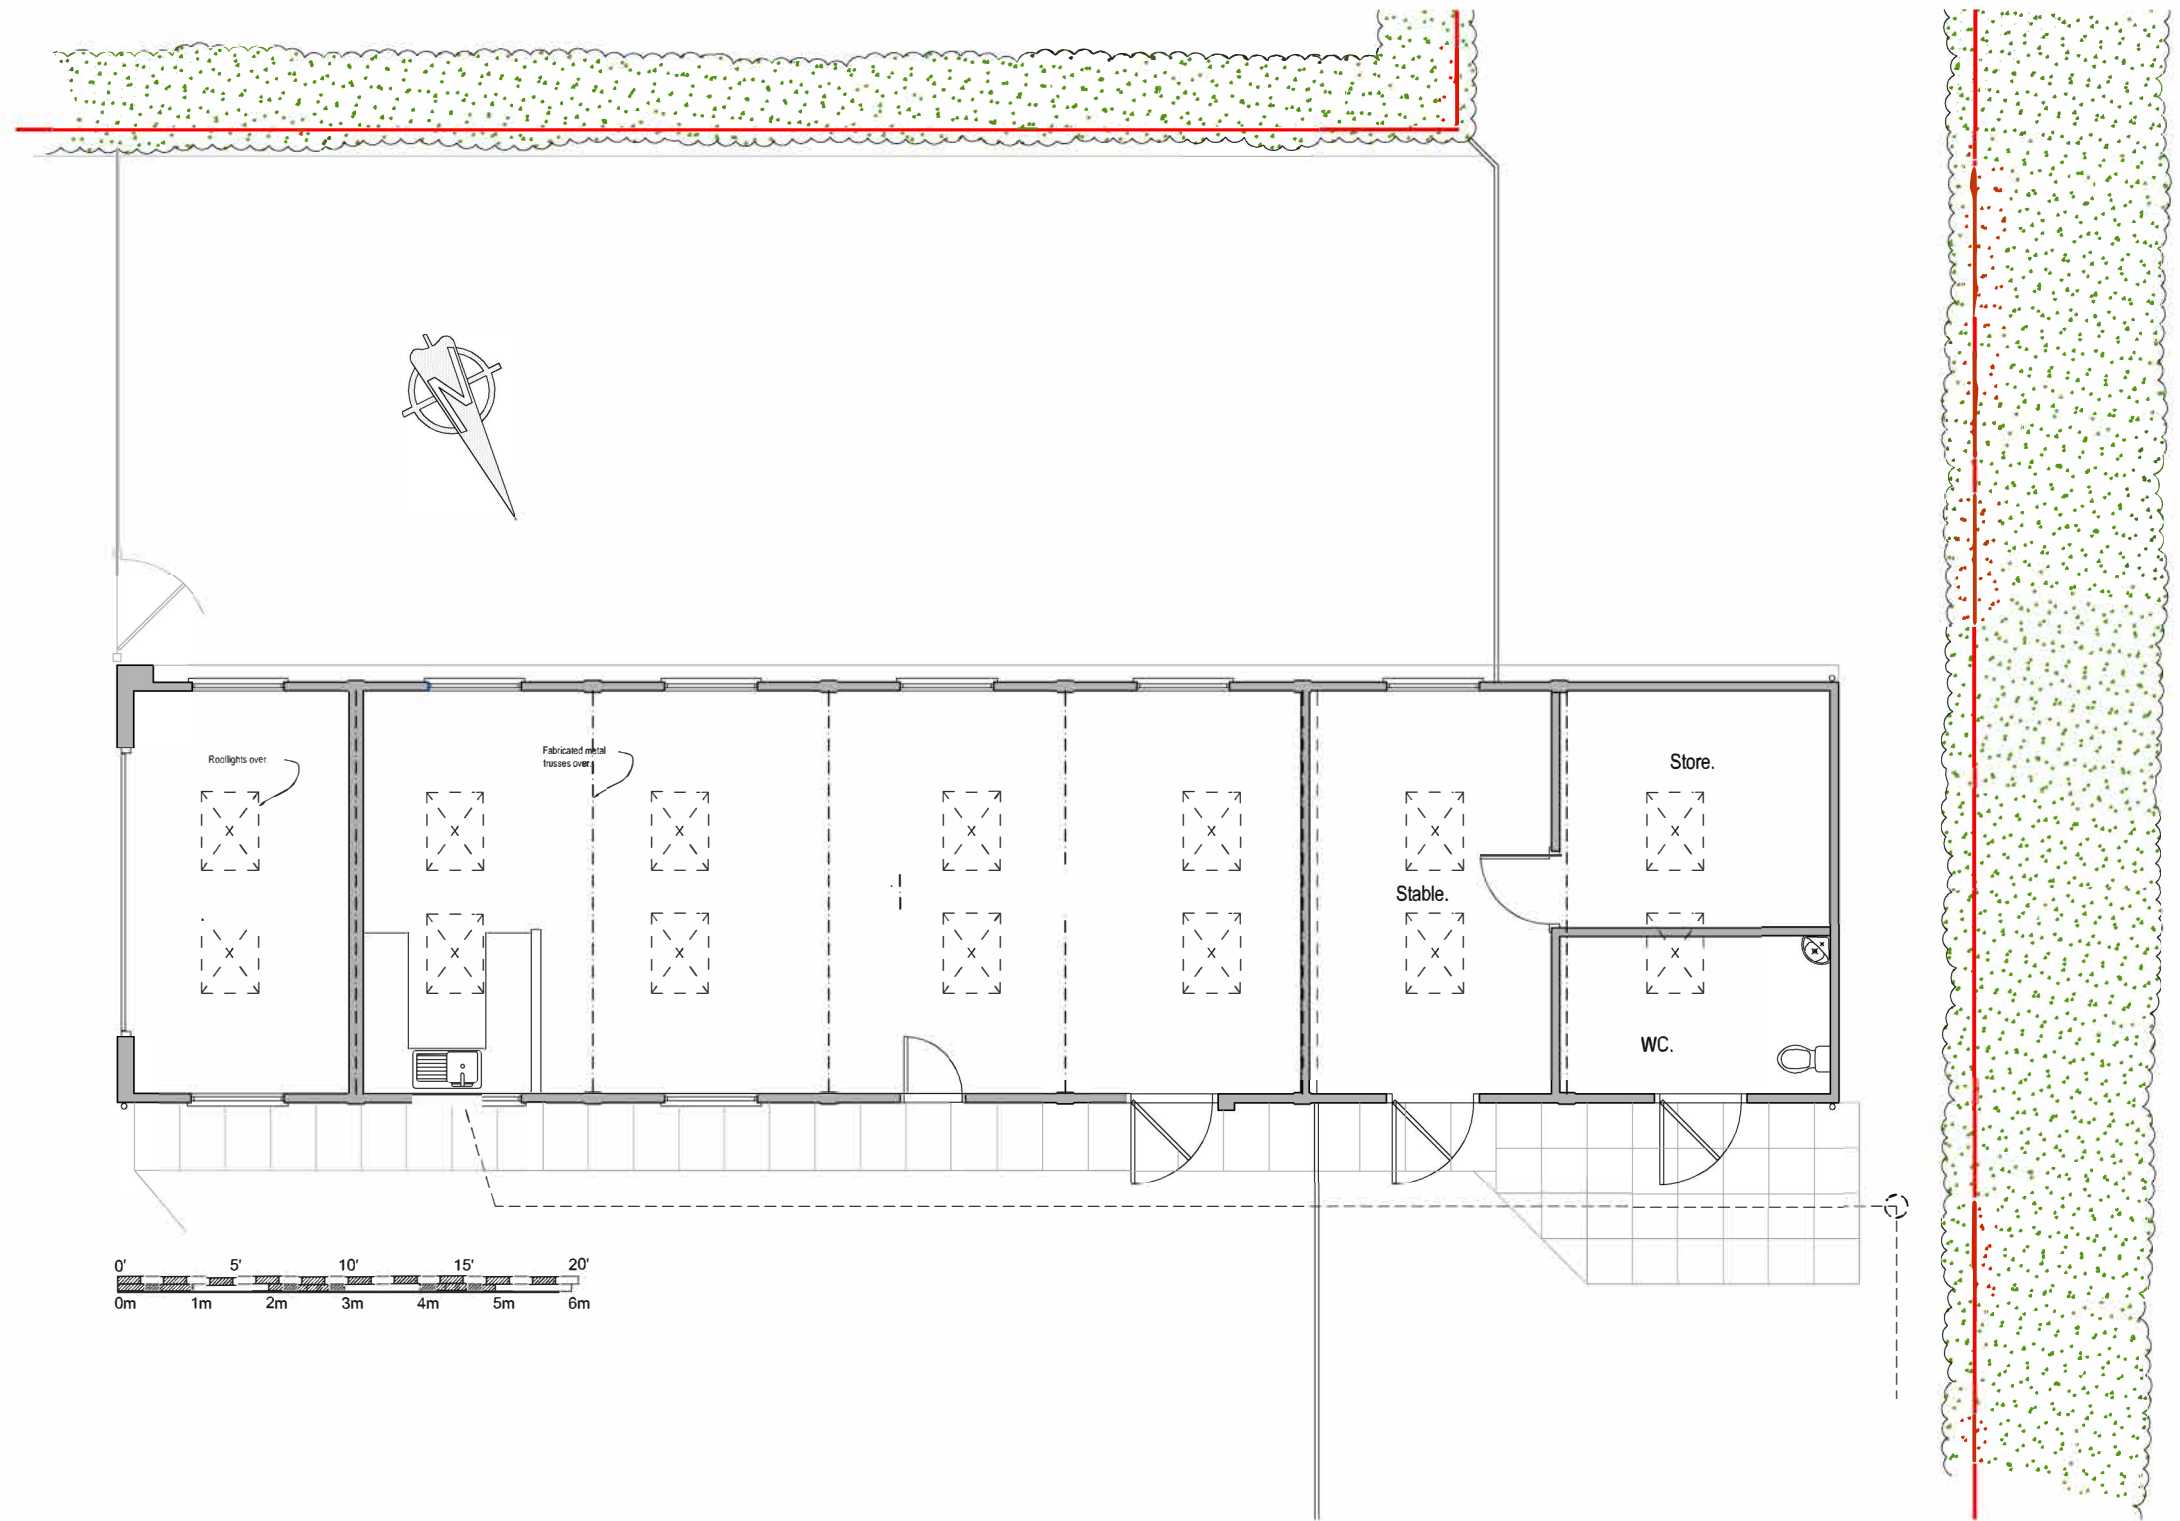

Old Stable Block - Existing Floor Plan
Scale 1:100

Rev.	Date	Initials	Notes
Chris Neale Architectural & Planning Consultant 12, Stockwell Road East Grinstead W. Sussex, RH19 4AU. 01342 326281		Project Proposed Property for, Ella Bryant-Brand, Kettlesbridge Farm, West Chilington Lane, Coneyhurst, RH14 9DN.	
Client Kim Bryant.		Title Extg. Plan, Old Stable Block.	
Do not scale from this drawing. All figured dimensions to be checked on site before construction and any discrepancies to be notified immediately. © The design is copyright.		Drawn CJN	Drawing No. Rev. P 24-04-01 TP. -
		Scale 1:100 @ A3	
		Date Oct. 2024	
PRELIMINARY, liable to change without notice, not for construction			