


FLOOR PLANS

Scale: 1:50

EXISTING FLOOR PLANS

PROPOSED FLOOR PLANS

Scale Bar: 1:50

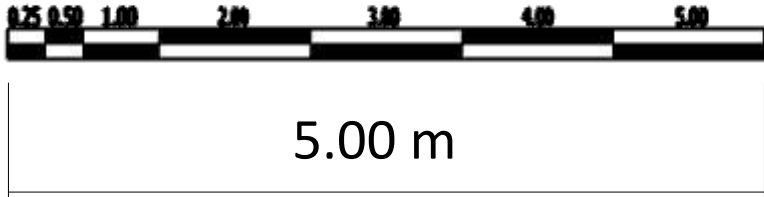


DRAWINGS ARE FOR PLANNING PURPOSES ONLY AND NOT FOR CONSTRUCTION.

KEY / LEGEND

- A- French doors - side windows
- B- Existing window relocated for symmetry
- C- Proposed picture window to dormer
- D- Proposed roof windows 780 x 980
- E- Proposed stairs to the second floor
- F- Doors relocated
- G- Proposed gable dormer
- H- New window.
- I- Relocated fireplace (Log burner).


EX LOFT SPACE

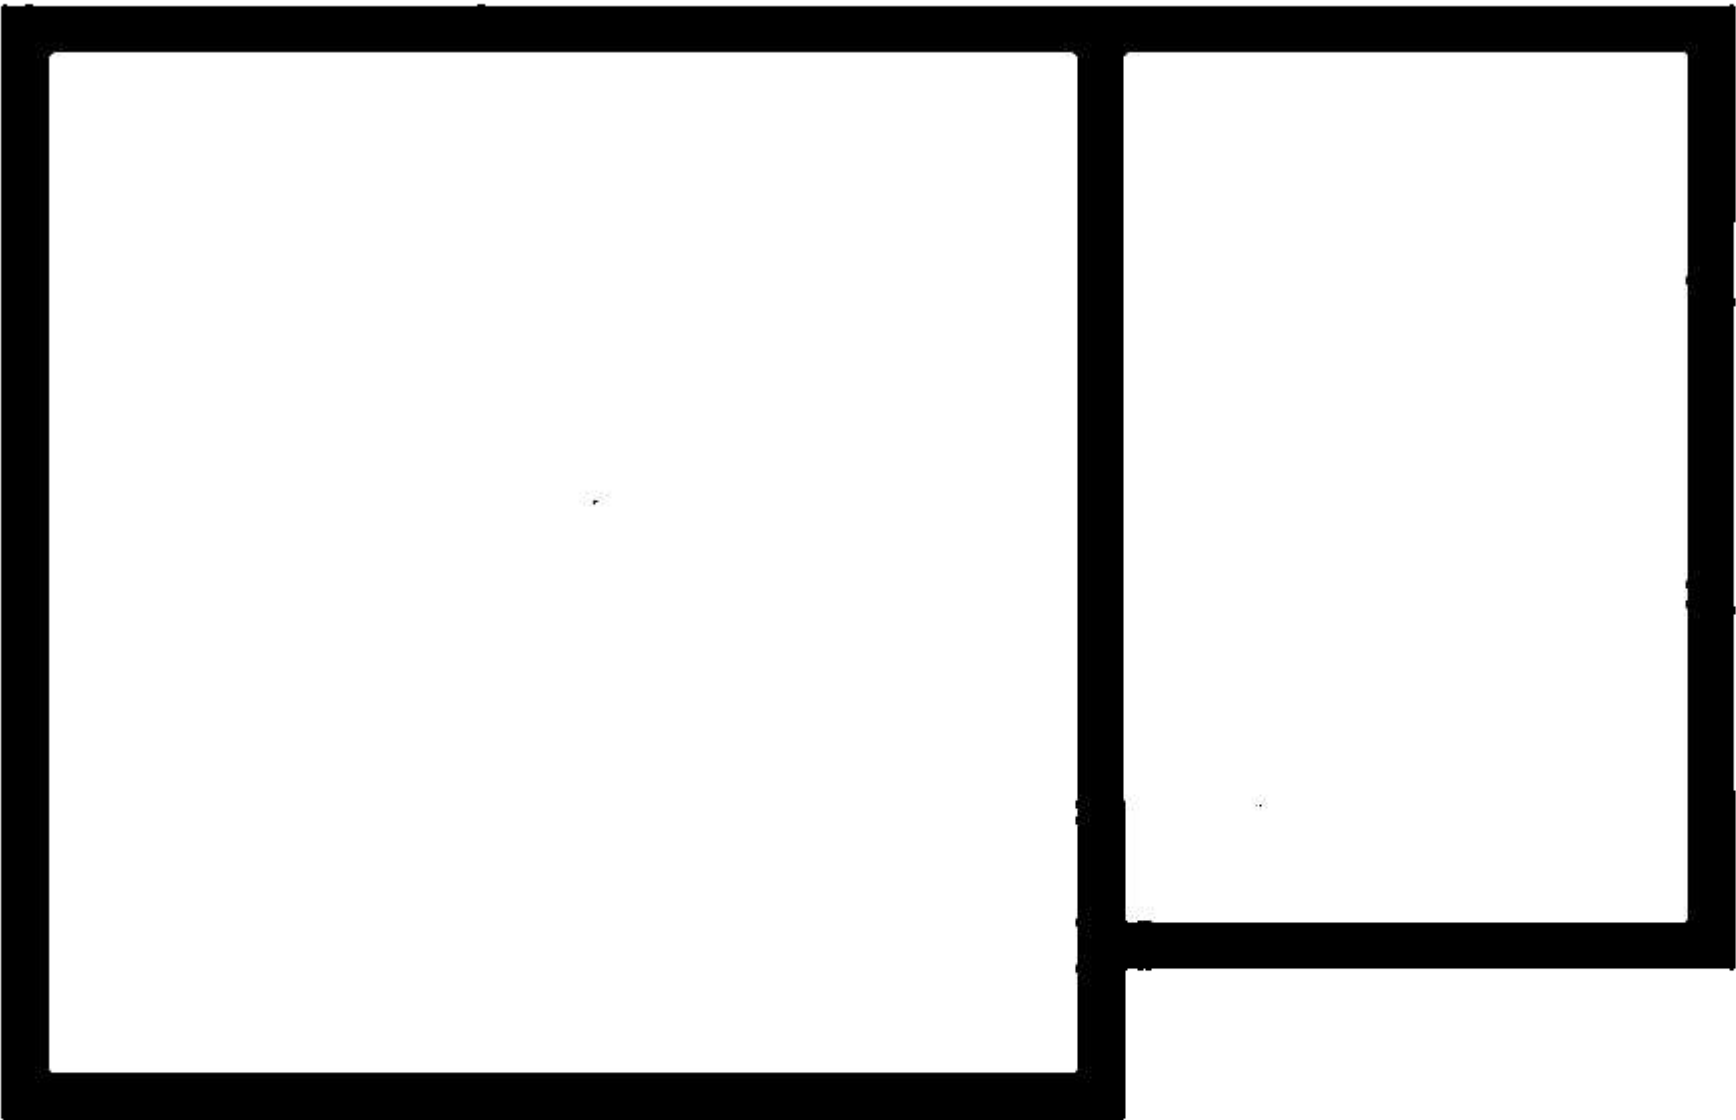


PP SECOND FLOOR




EX FIRST FLOOR

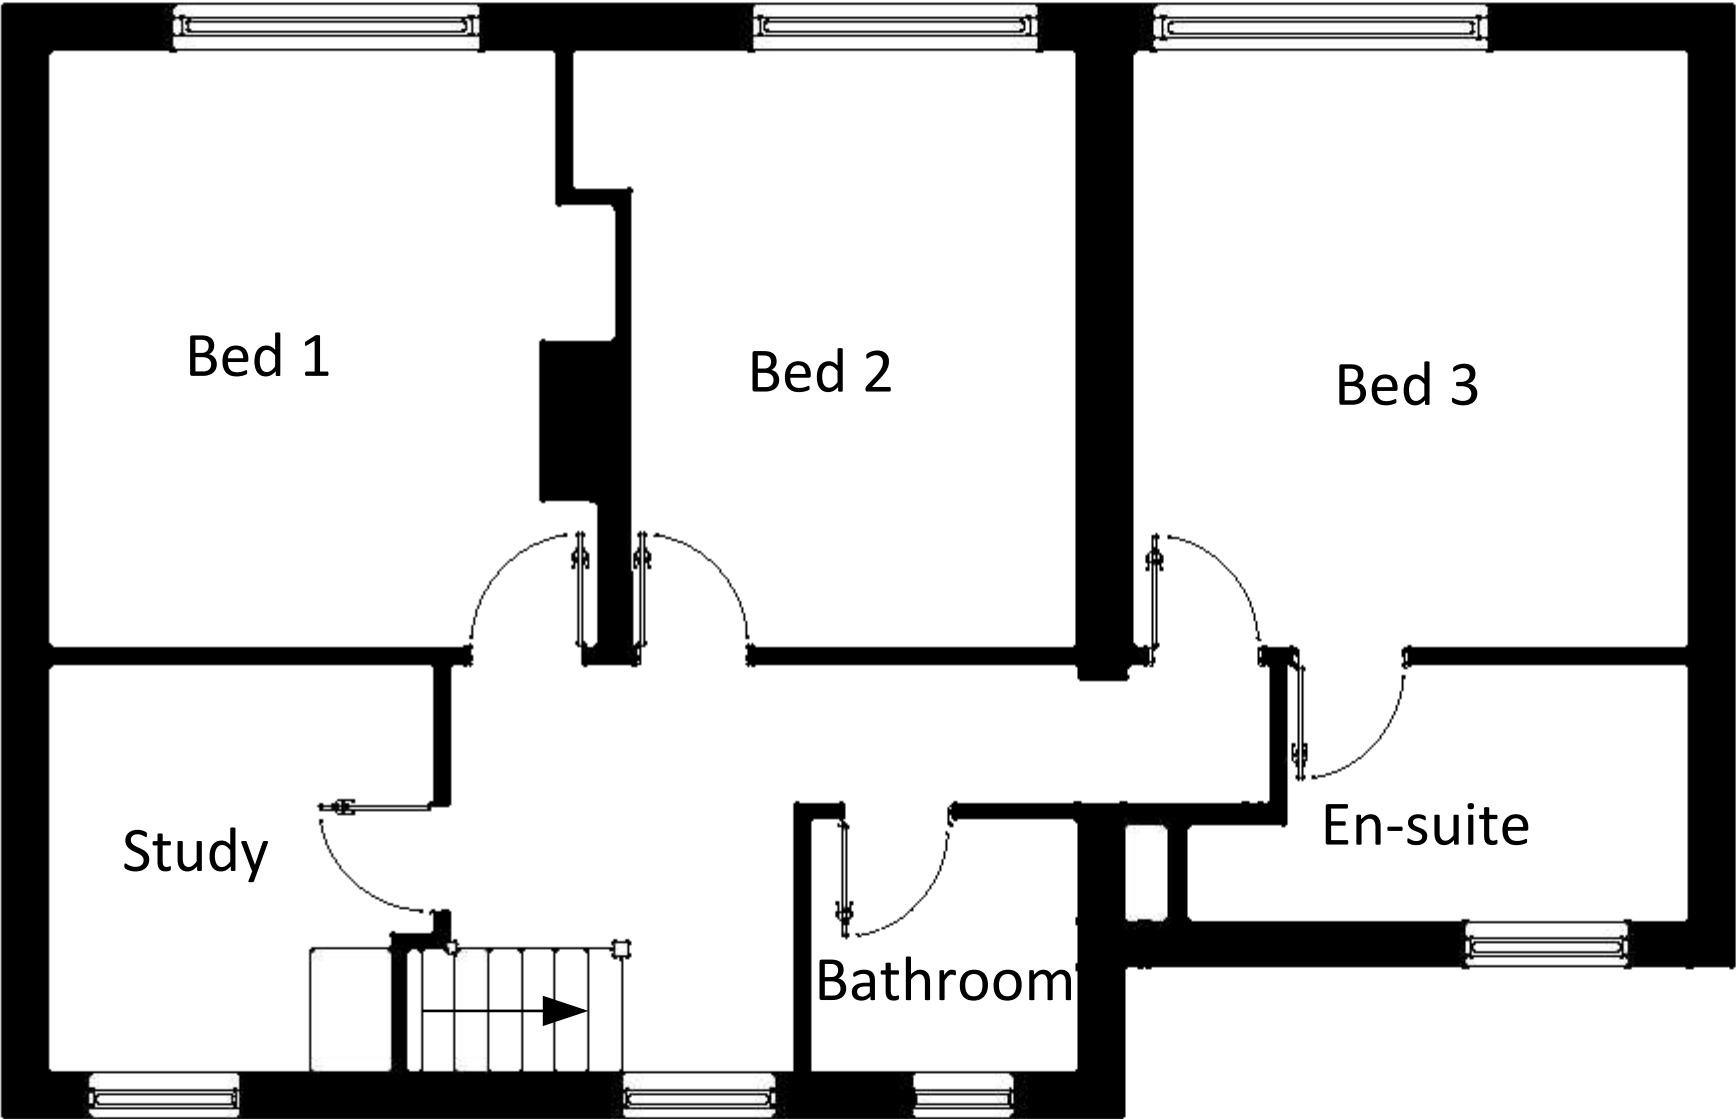


PP FIRST FLOOR

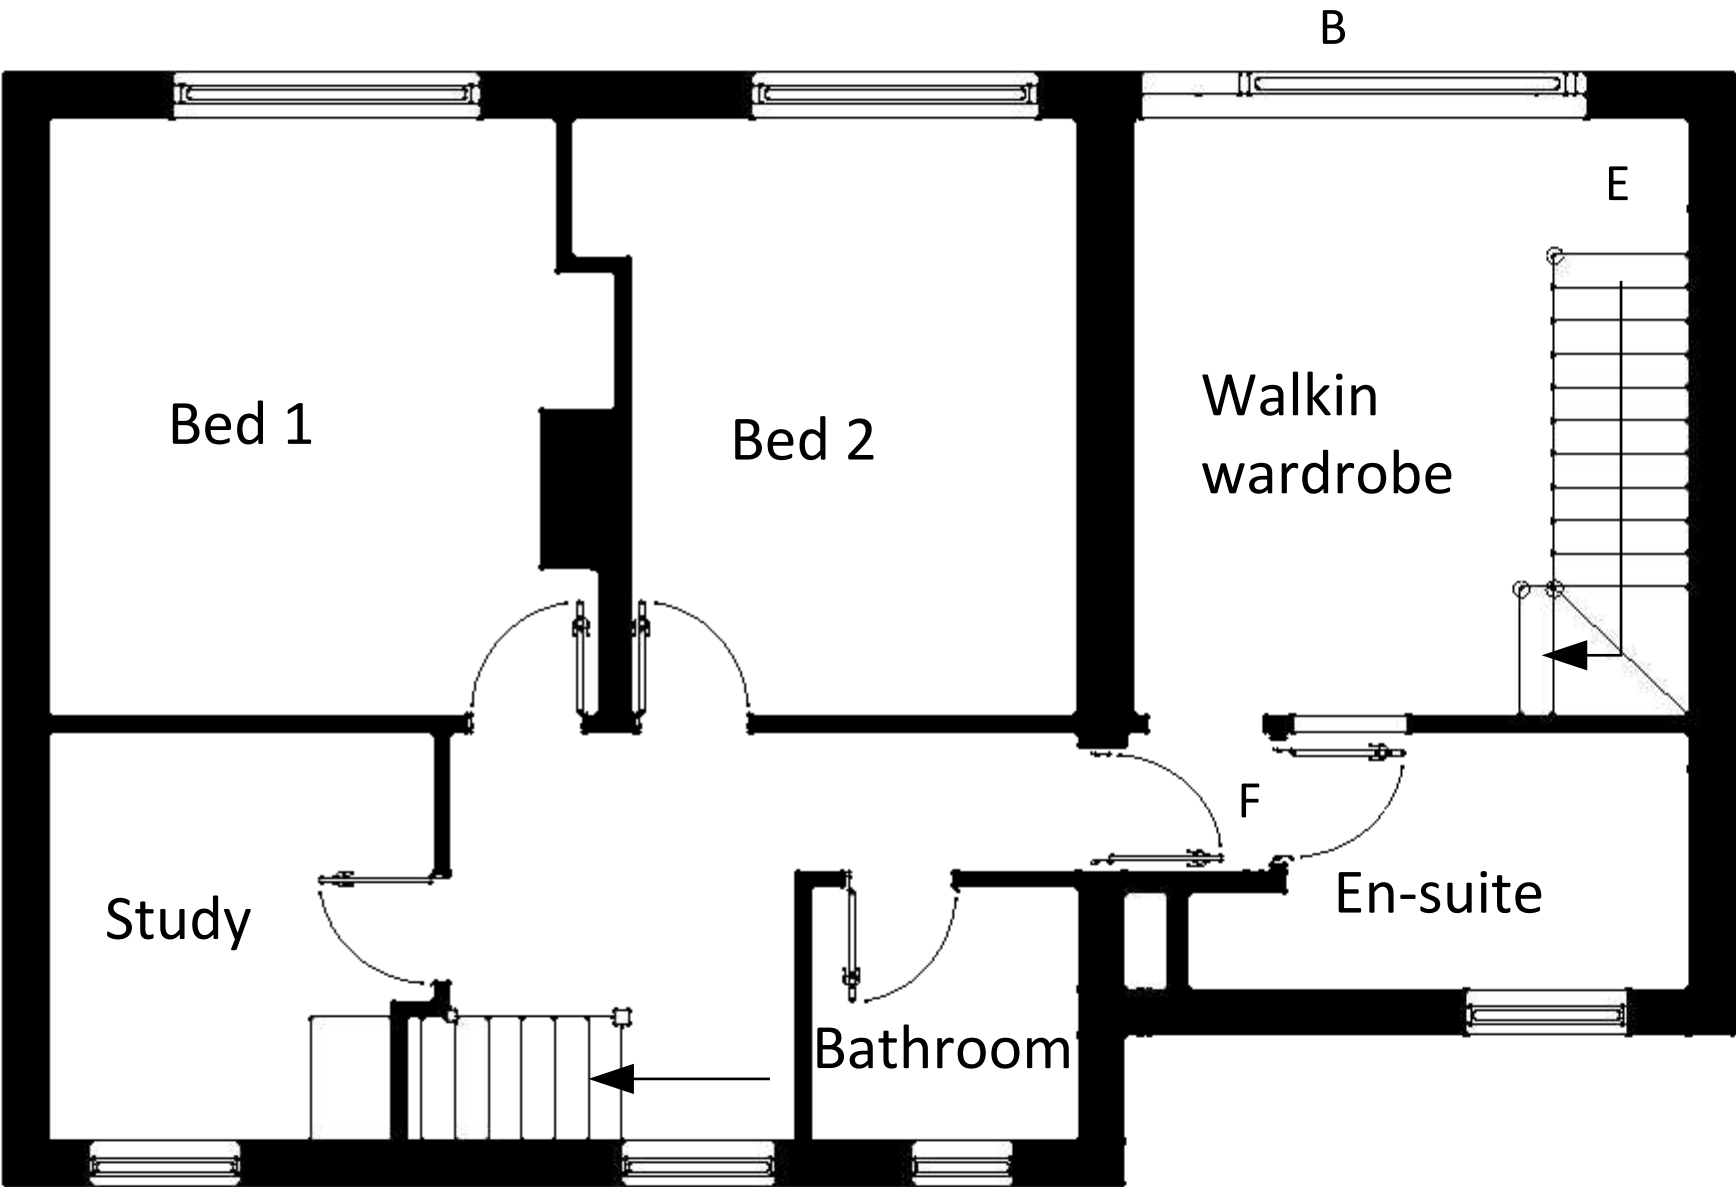

EX GROUND FLOOR

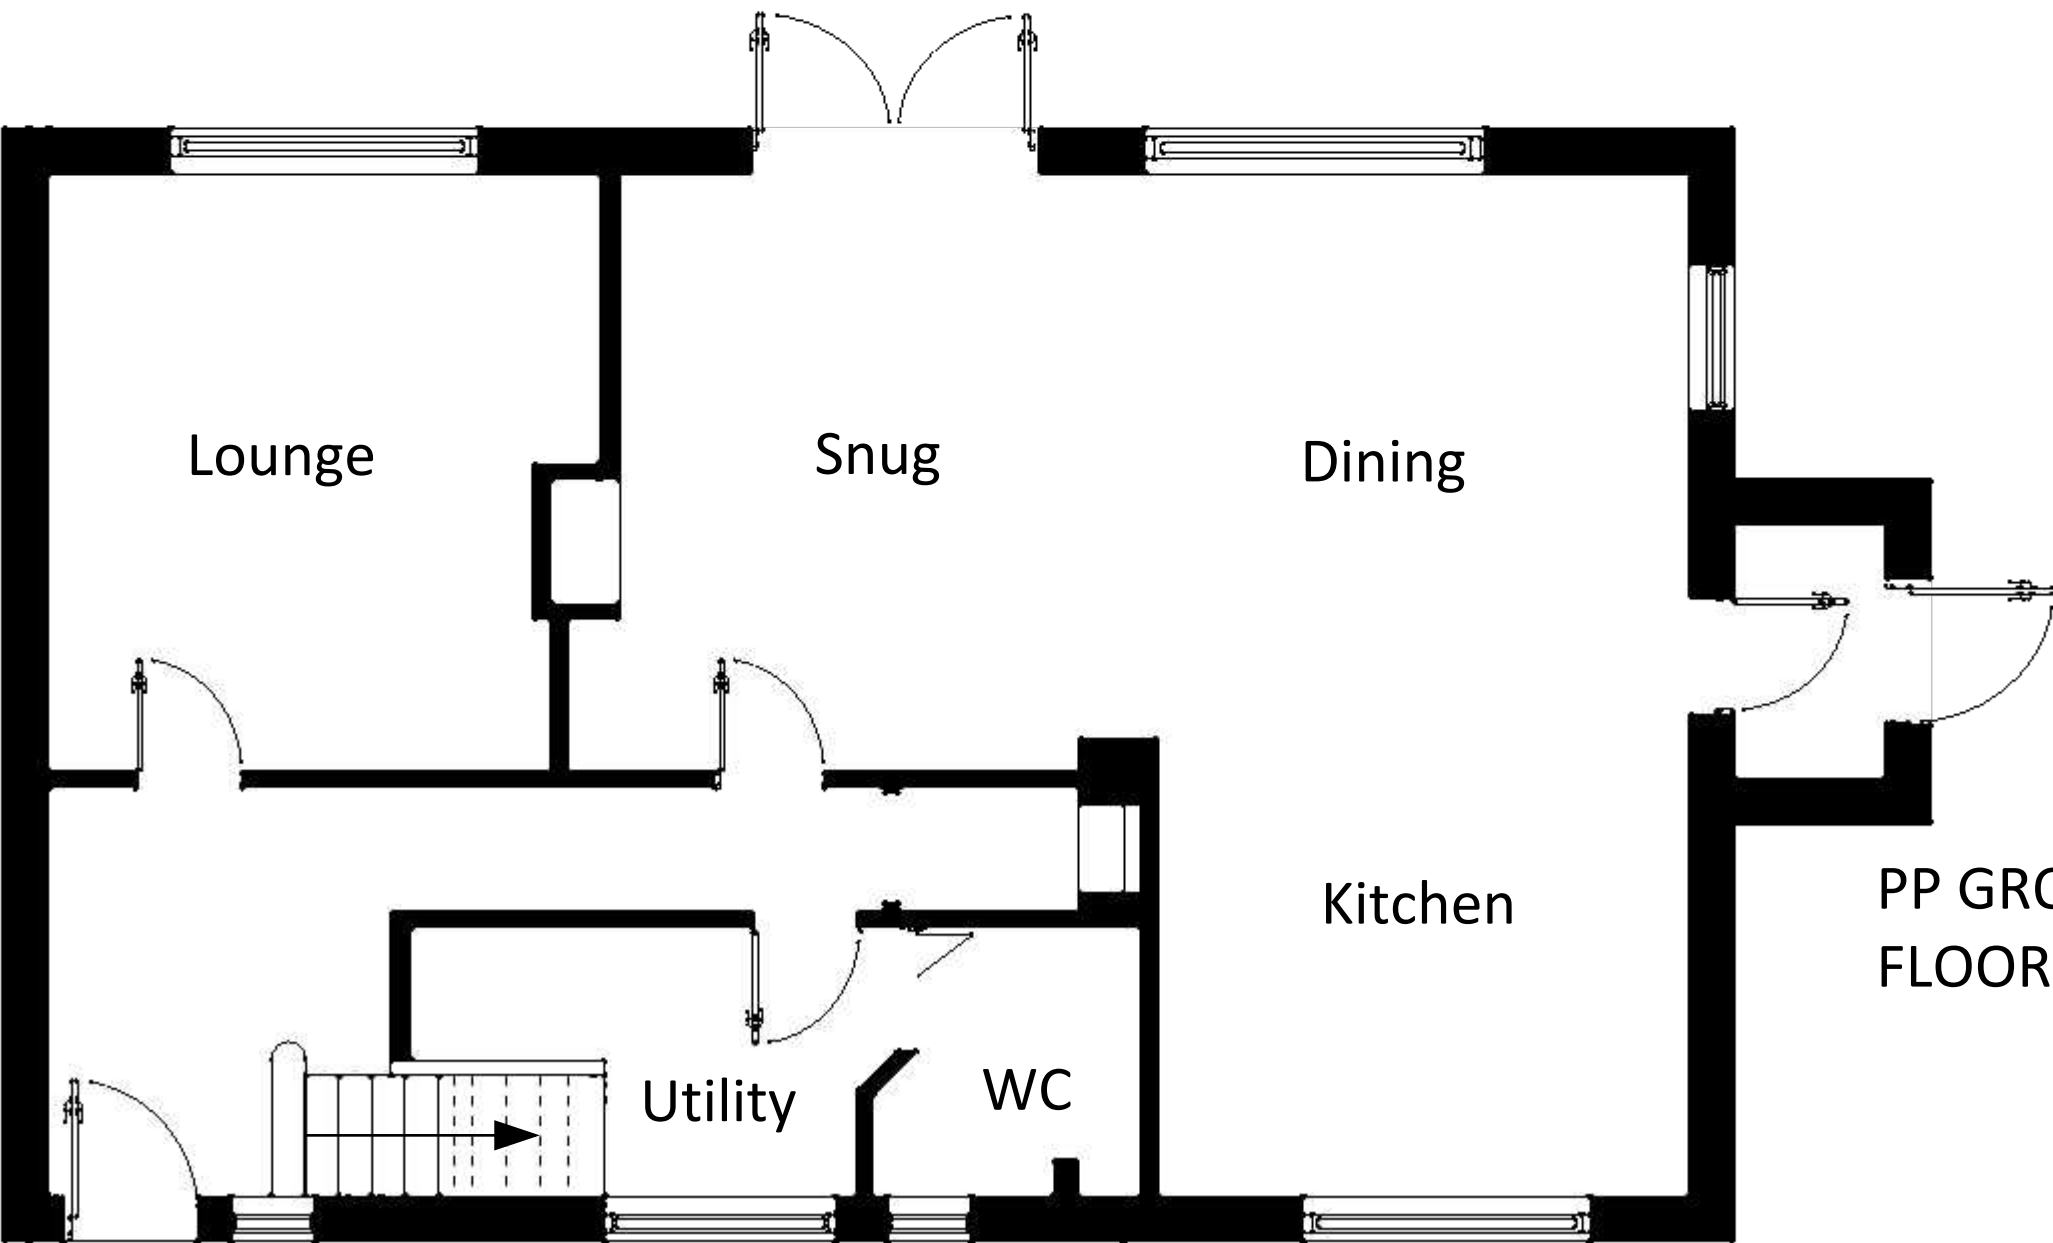

PP GROUND FLOOR

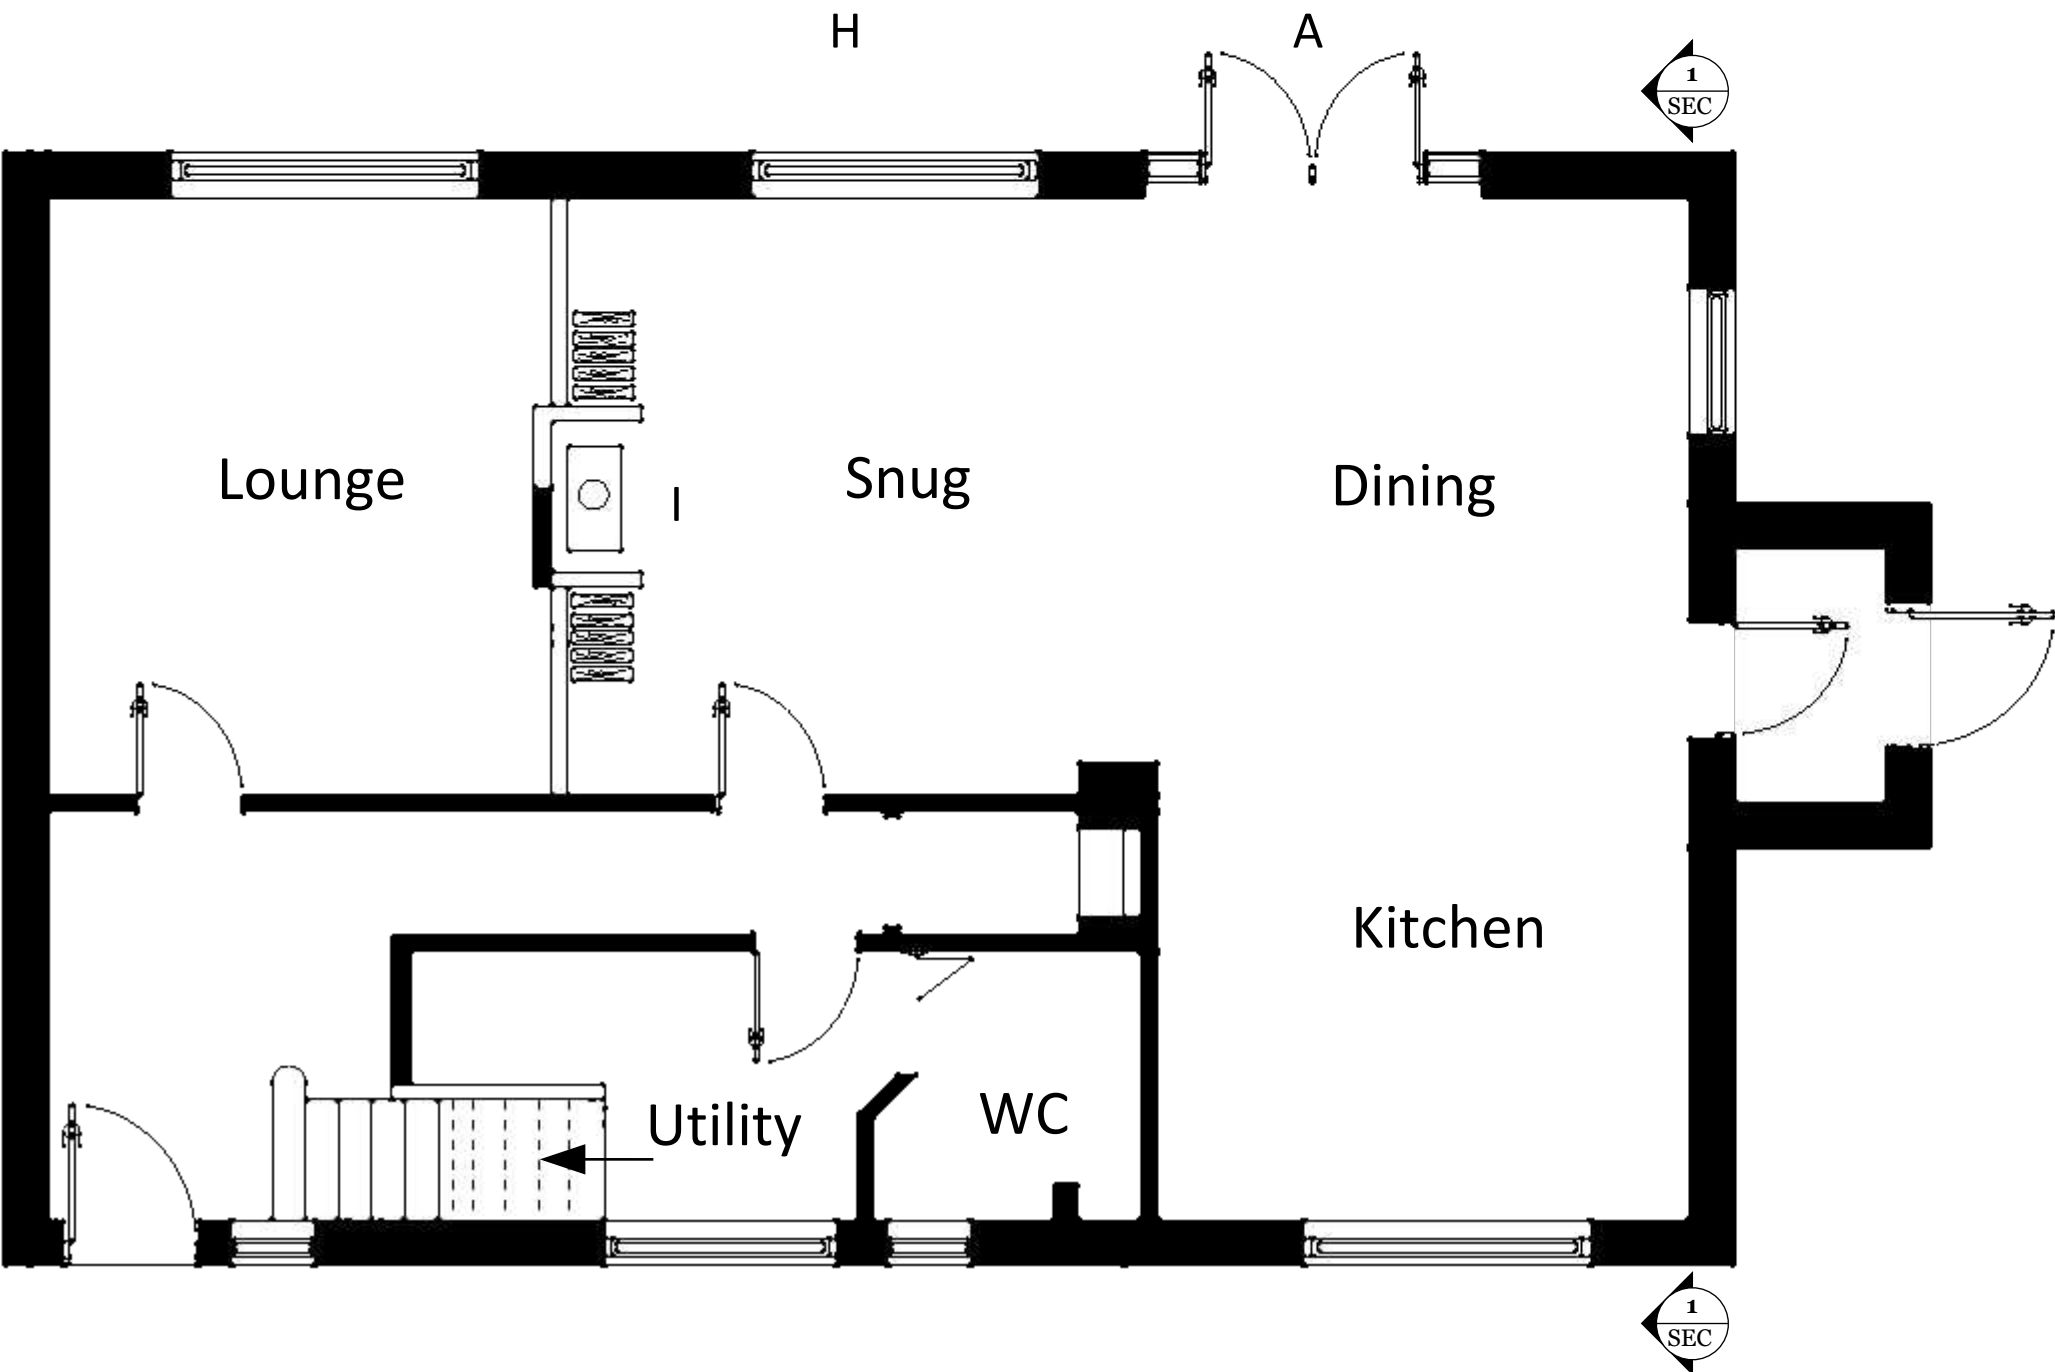

READ IN CONJUNCTION WITH ALL OTHER PROJECT DOCUMENTS-REFER ALL DISCREPANCIES AND ERRORS TO THE ARCHITECT/AUTHOR. SCALING THIS DRAWING IS PERMITTED EXCEPT FOR CONSTRUCTION PURPOSES-WORK ONLY TO FIGURED DIMENSIONS DURING CONSTRUCTION NOT AUTHORISED FOR CONSTRUCTION UNLESS SPECIFICALLY STATED. ALL COPYRIGHTS IN THIS DRAWING AND DESIGNS SHOWN THEREIN IS RETAINED-DO NOT REPRODUCE WITHOUT CONSENT.



PAGE DESCRIPTION : Floor Plans
PROJECT STAGE: Planning
PROJECT TITLE : Loft Conversion- Internal Alterations.

CLIENT: Mr & Mrs Eardley
ADDRESS: West Cottage, Hayes Wood
Five Oaks
RH14 9AS

DATE :27.04.26
DRAWN BY: CRG