


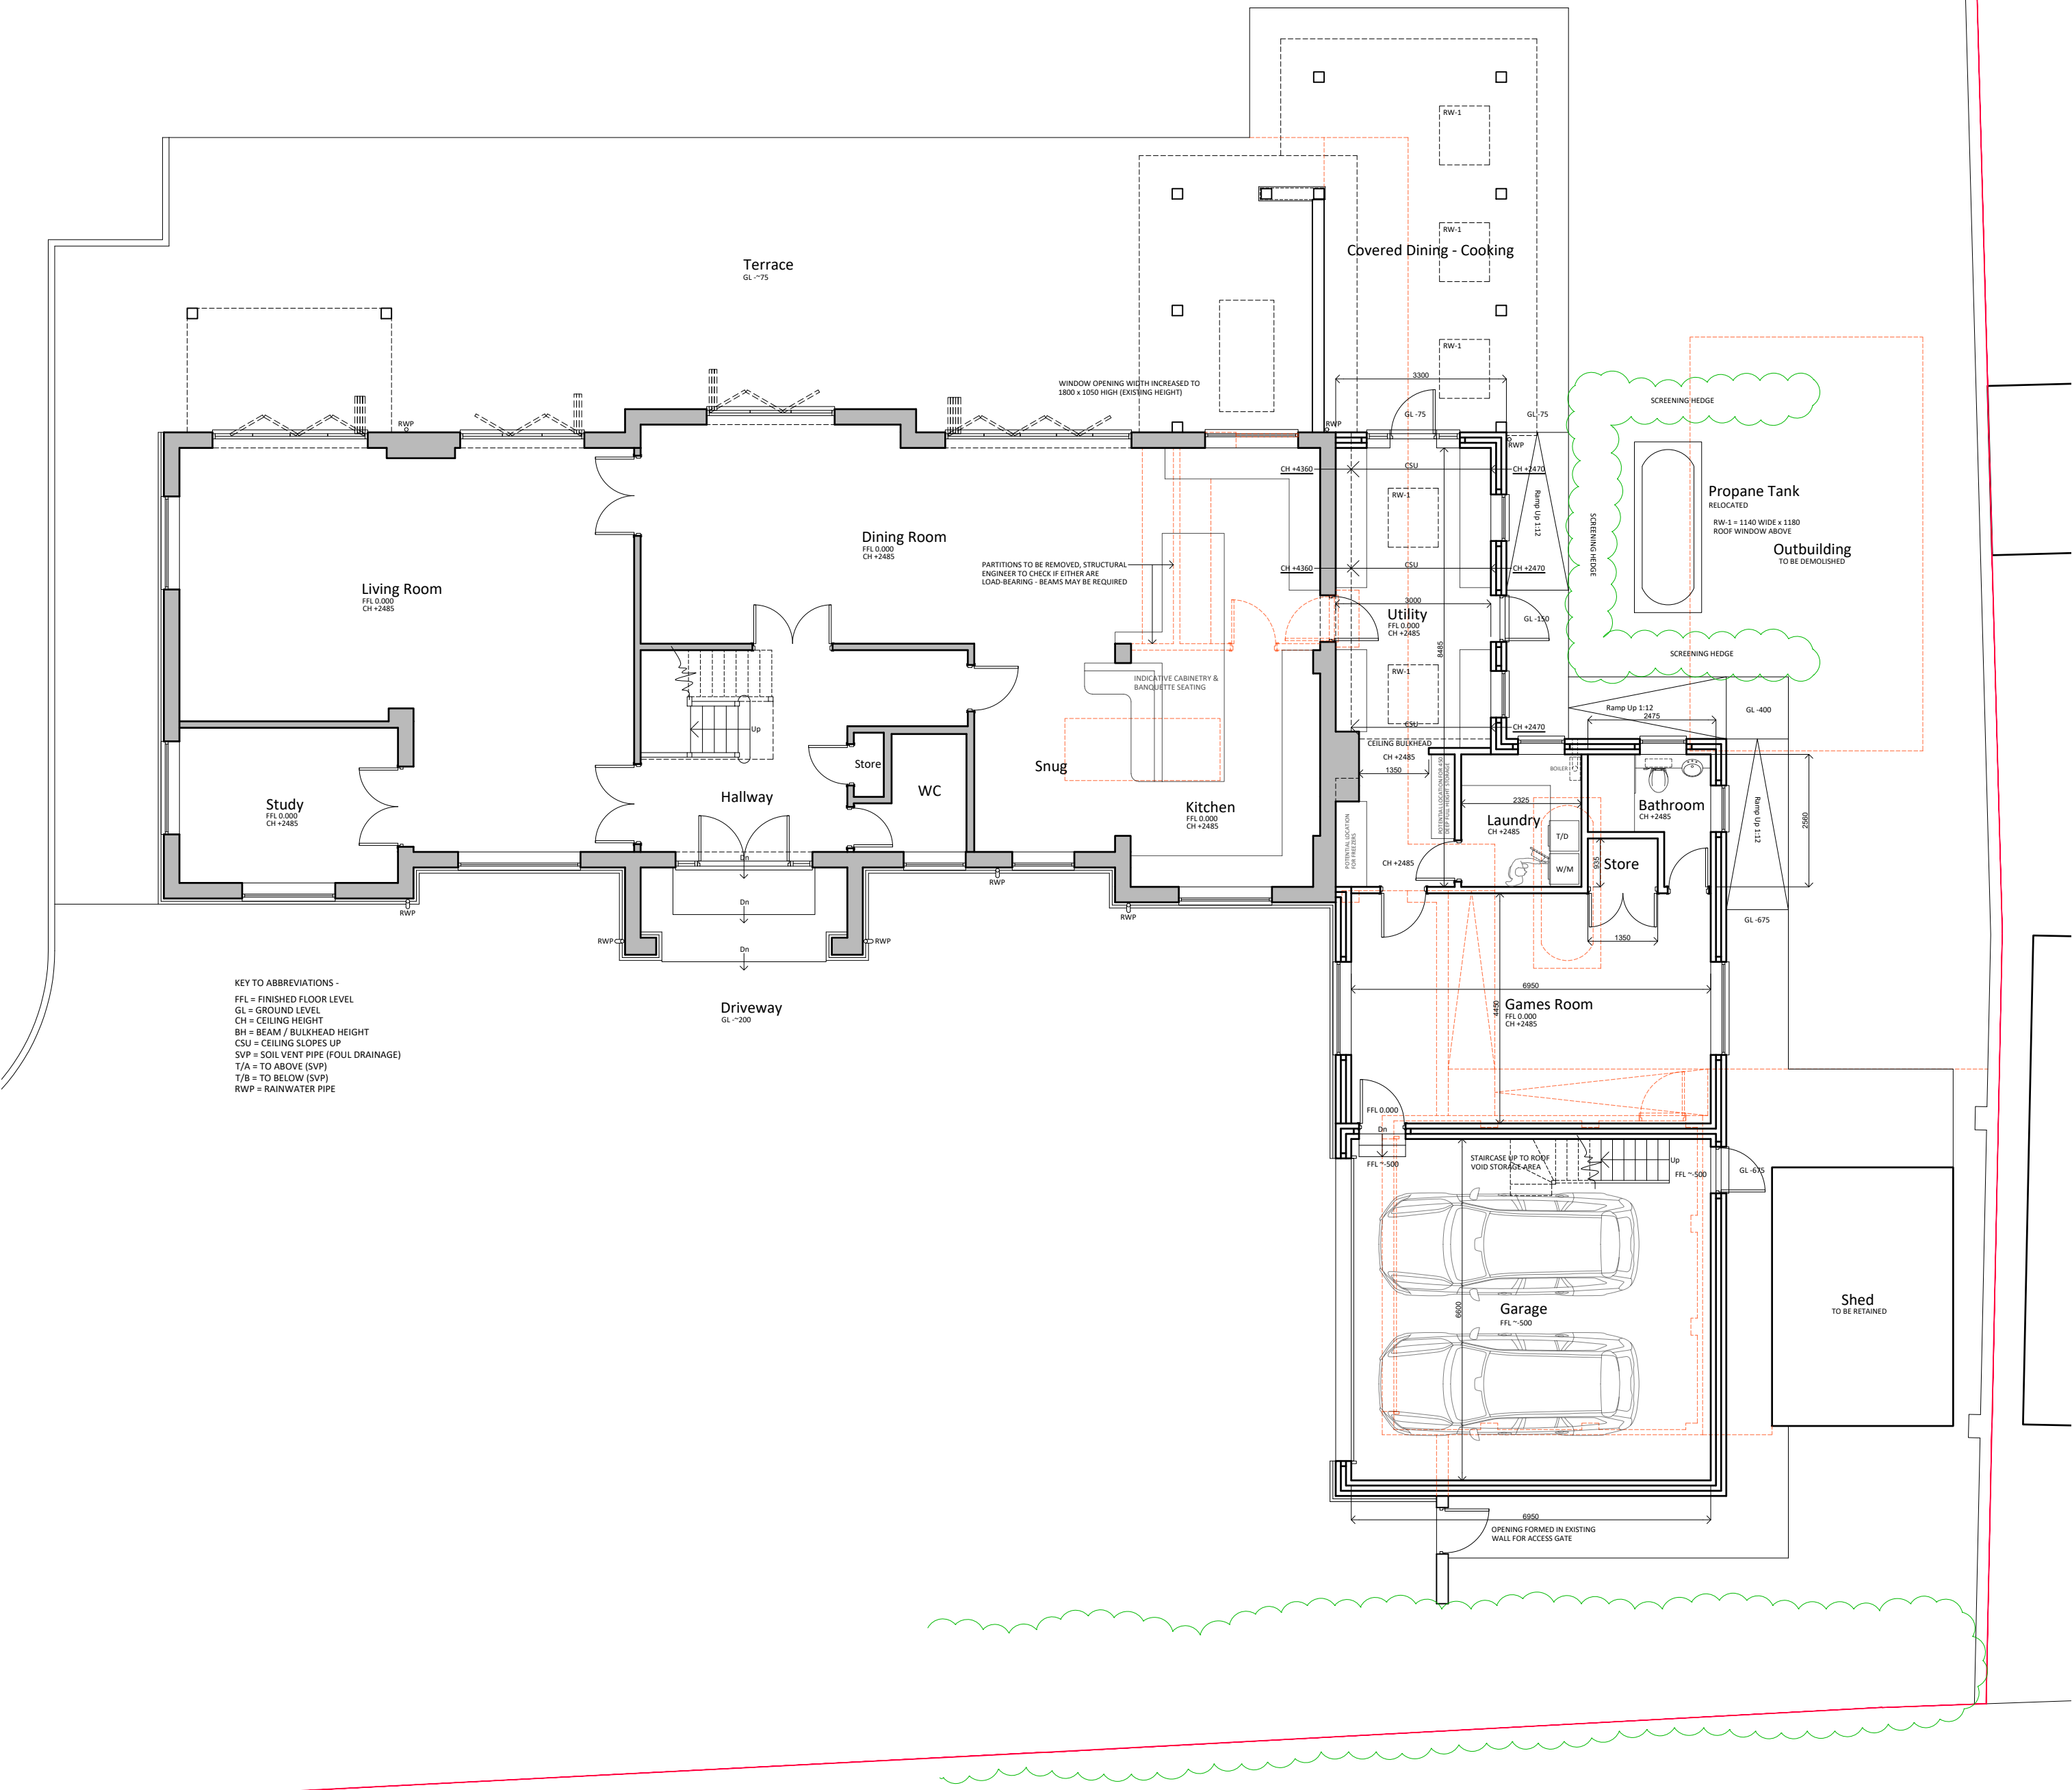


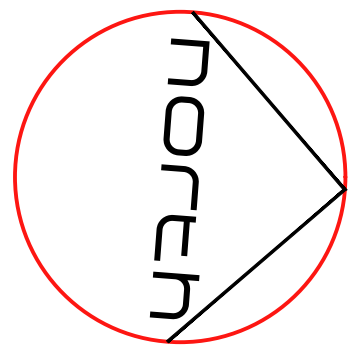

Proposed Ground Floor Plan 1:100 Scale

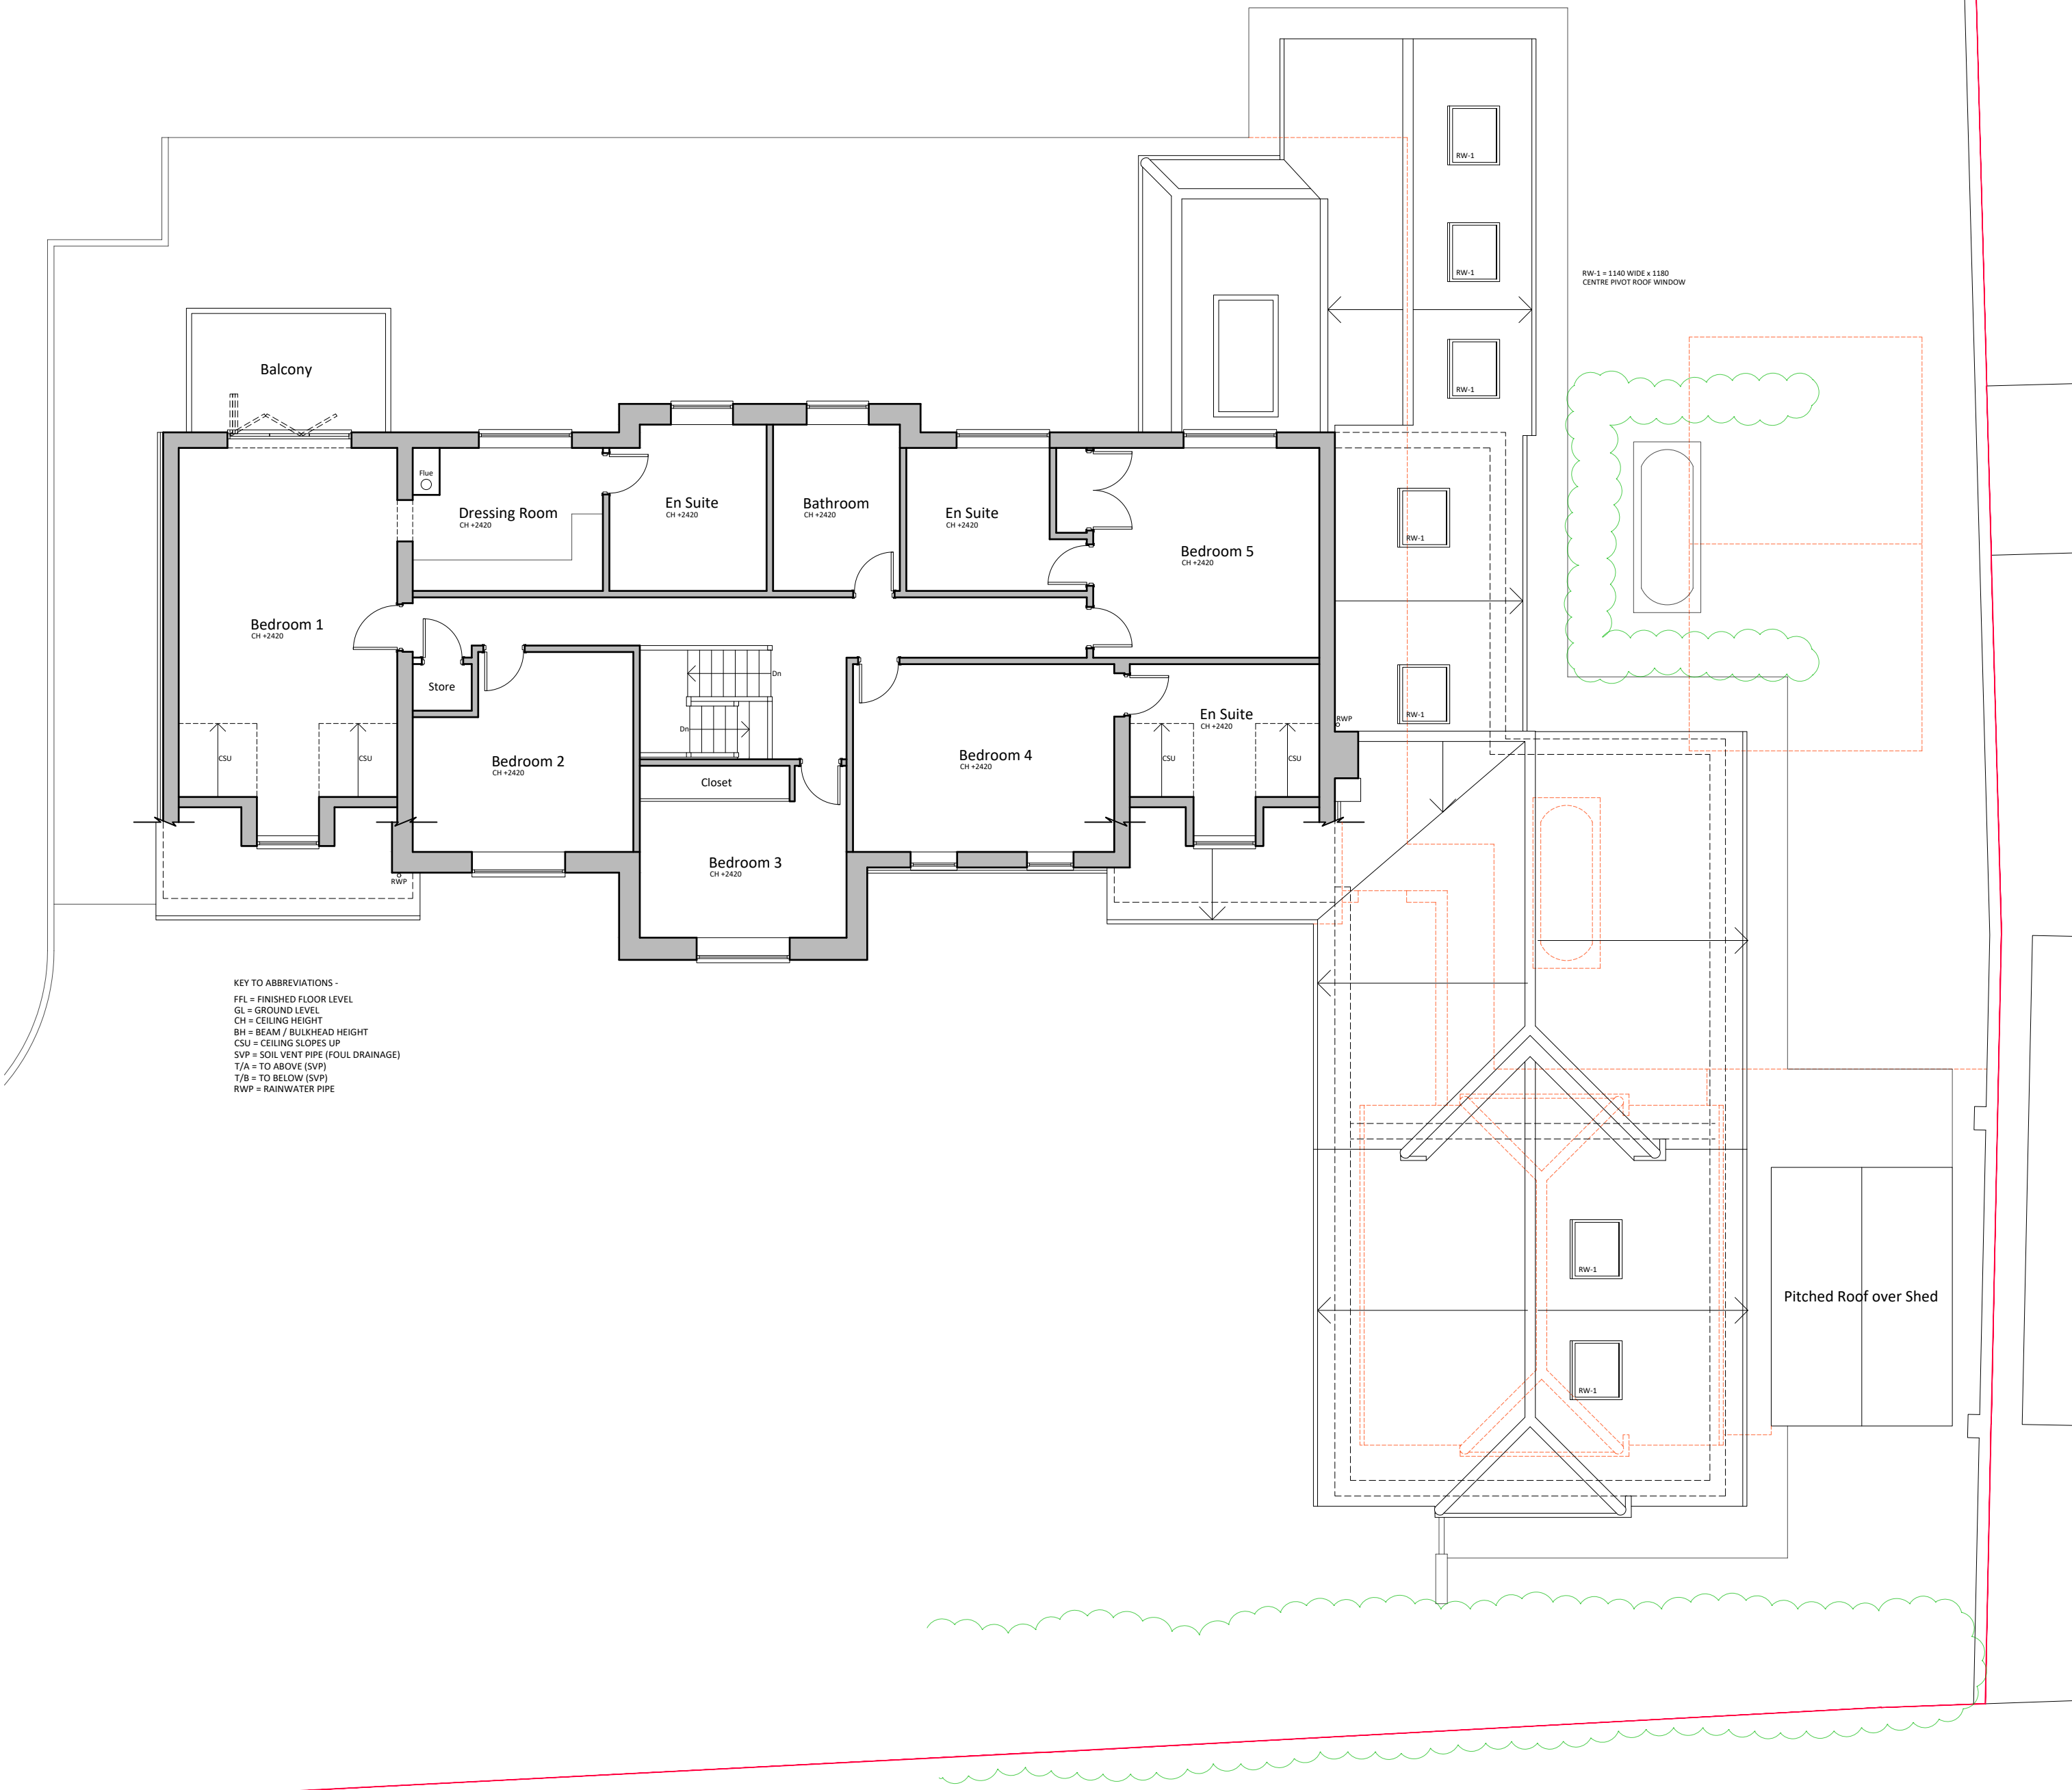

Proposed Ground Floor Plan 1:100 Scale

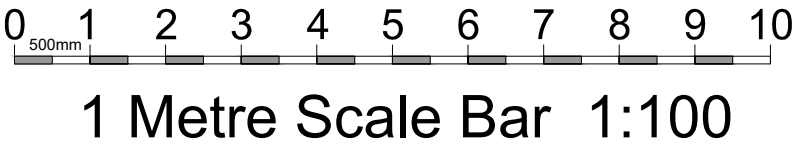

PROJECT
Proposed Extension The Willow Tree, Faygate Lane, Faygate, Horsham RH12 4SN

Sheet size - A1

TITLE
Proposed Ground Floor Plan Proposed First Floor Plan

Status - Feasibility / Planning

Project number	Drawing number	Revision
22-436	104	D
Scale	Drawn by	Date
As Noted @A1	SV	18-11-25

The copyright of this drawing is vested with the author and must not be copied or reproduced without consent. Figured dimensions only to be taken from this drawing. All contractors must visit the site and be responsible for checking all setting out dimensions prior to any manufacture or construction work. Note this drawing will only be to scale at stated sheet size.

REVISIONS
A 04-12-25 UPDATED FOLLOWING CLIENT DESIGN REVIEW
B 10-12-25 UPDATED TO CLIENT COMMENTS
C 15-12-25 UTILITY SHOWN AT 3 METRES WIDE INTERNALLY
D 22-12-25 CHECKED FOR SUBMISSION

architected design

88 COURTLANDS CRESCENT
BANSTEAD SM7 2BP 07770 742081
architected.design@gmail.com
WWW.ARCHITECTEDDESIGN.CO.UK