



Proposed Front - East Elevation 1:100 Scale




Proposed Rear - West Elevation 1:100 Scale

EXTERNAL FINISHES -

ALL EXTERNAL MATERIALS SHALL MATCH THE EXISTING BUILDING


- WALLS - RED-BROWN MULTI FAIR-FACED BRICKWORK, WITH RED BRICK PLINTH AND CILL / HEAD COURSING TO OPENINGS; ANTIQUE RED VERTICALLY HUNG PLAIN TILES; NATURAL OAK FRAMING TO COVERED DINING-COOKING AREA.
- ROOF - ANTIQUE BROWN PLAIN TILES - HALF-ROUND RIDGE & HIP TILES; ROOF WINDOWS WITH DARK GREY EXTERNAL FRAMES.
- FENESTRATION - WHITE uPVC / ALUMINIUM COLOUR-COATED FRAMES TO DOUBLE GLAZED WINDOWS AND DOORS.
- FASCIAS, SOFFITS & BARGE-BOARDS - WHITE uPVC / PAINTED TIMBER FASCIA & SOFFITS.
- RAINWATER GOODS - BLACK uPVC HALF ROUND GUTTERS AND CIRCULAR DOWNPIPES.

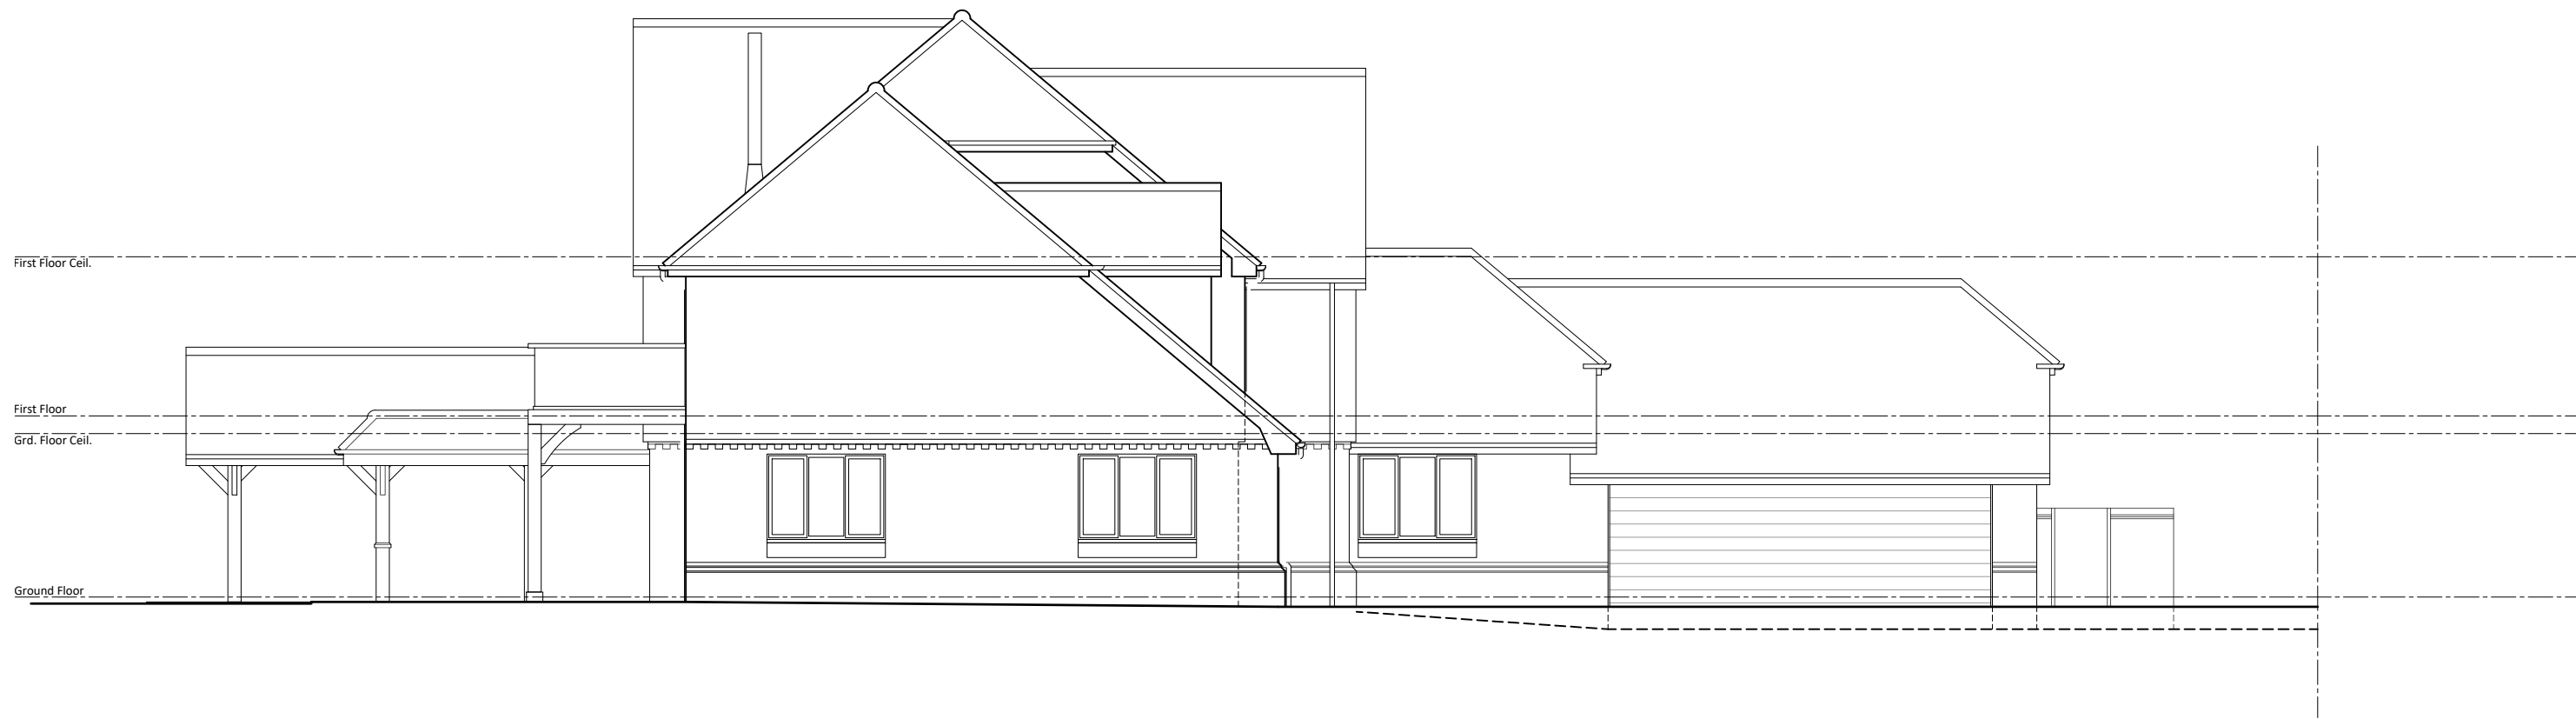

Proposed Side - South Elevation 1:100 Scale



Proposed Side - North Elevation 1:100 Scale

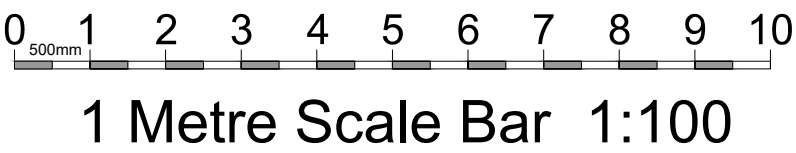

PROJECT
Proposed Extension The Willow Tree, Faygate Lane, Faygate, Horsham RH12 4SN

SHEET SIZE - A1

TITLE
Proposed Elevations Front, Rear & Sides East, West, South & North

STATUS - Feasibility / Planning

Project number	Drawing number	REVISION
22-436	105	C
SCALE	Drawn BY	DATE
As Noted @A1	SV	19-11-25

The copyright of this drawing is vested with the author and must not be copied or reproduced without consent. Figured dimensions only to be taken from this drawing. All contractors must visit the site and be responsible for checking all setting out dimensions and notifying the author of any discrepancies prior to any manufacture or construction work. Note this drawing will only be to scale at stated sheet size.

REVISIONS
A 04-12-25 UPDATED FOLLOWING CLIENT DESIGN REVIEW
B 10-12-25 UPDATED TO CLIENT COMMENTS
C 22-12-25 UPDATED & CHECKED FOR SUBMISSION

architected design

88 COURTLANDS CRESCENT
BANSTEAD SM7 2BP 07770 742081
architected.design@gmail.com
WWW.ARCHITECTEDDESIGN.CO.UK