


Key	
—	Application Site Boundary
—	Phase 3E - No amendments sought to Phase
	1.8 m Timber Fence
	1.8 m Brick Wall
	Cycle Store
	Bins
	Proposed New Trees



D	10.12.25	Amendments to plots 115-116/ Parking 08-15, 58-64	CV	KE
C	05.12.25	Amendments to Phase 3E boundary colour		KB KE
B	02.12.25	Amendments in accordance with landscape		KB KE
A	28.11.25	Parking amended outside plots 44-49		KB KE
Rev	Date	Revision Details	Dr	Ch

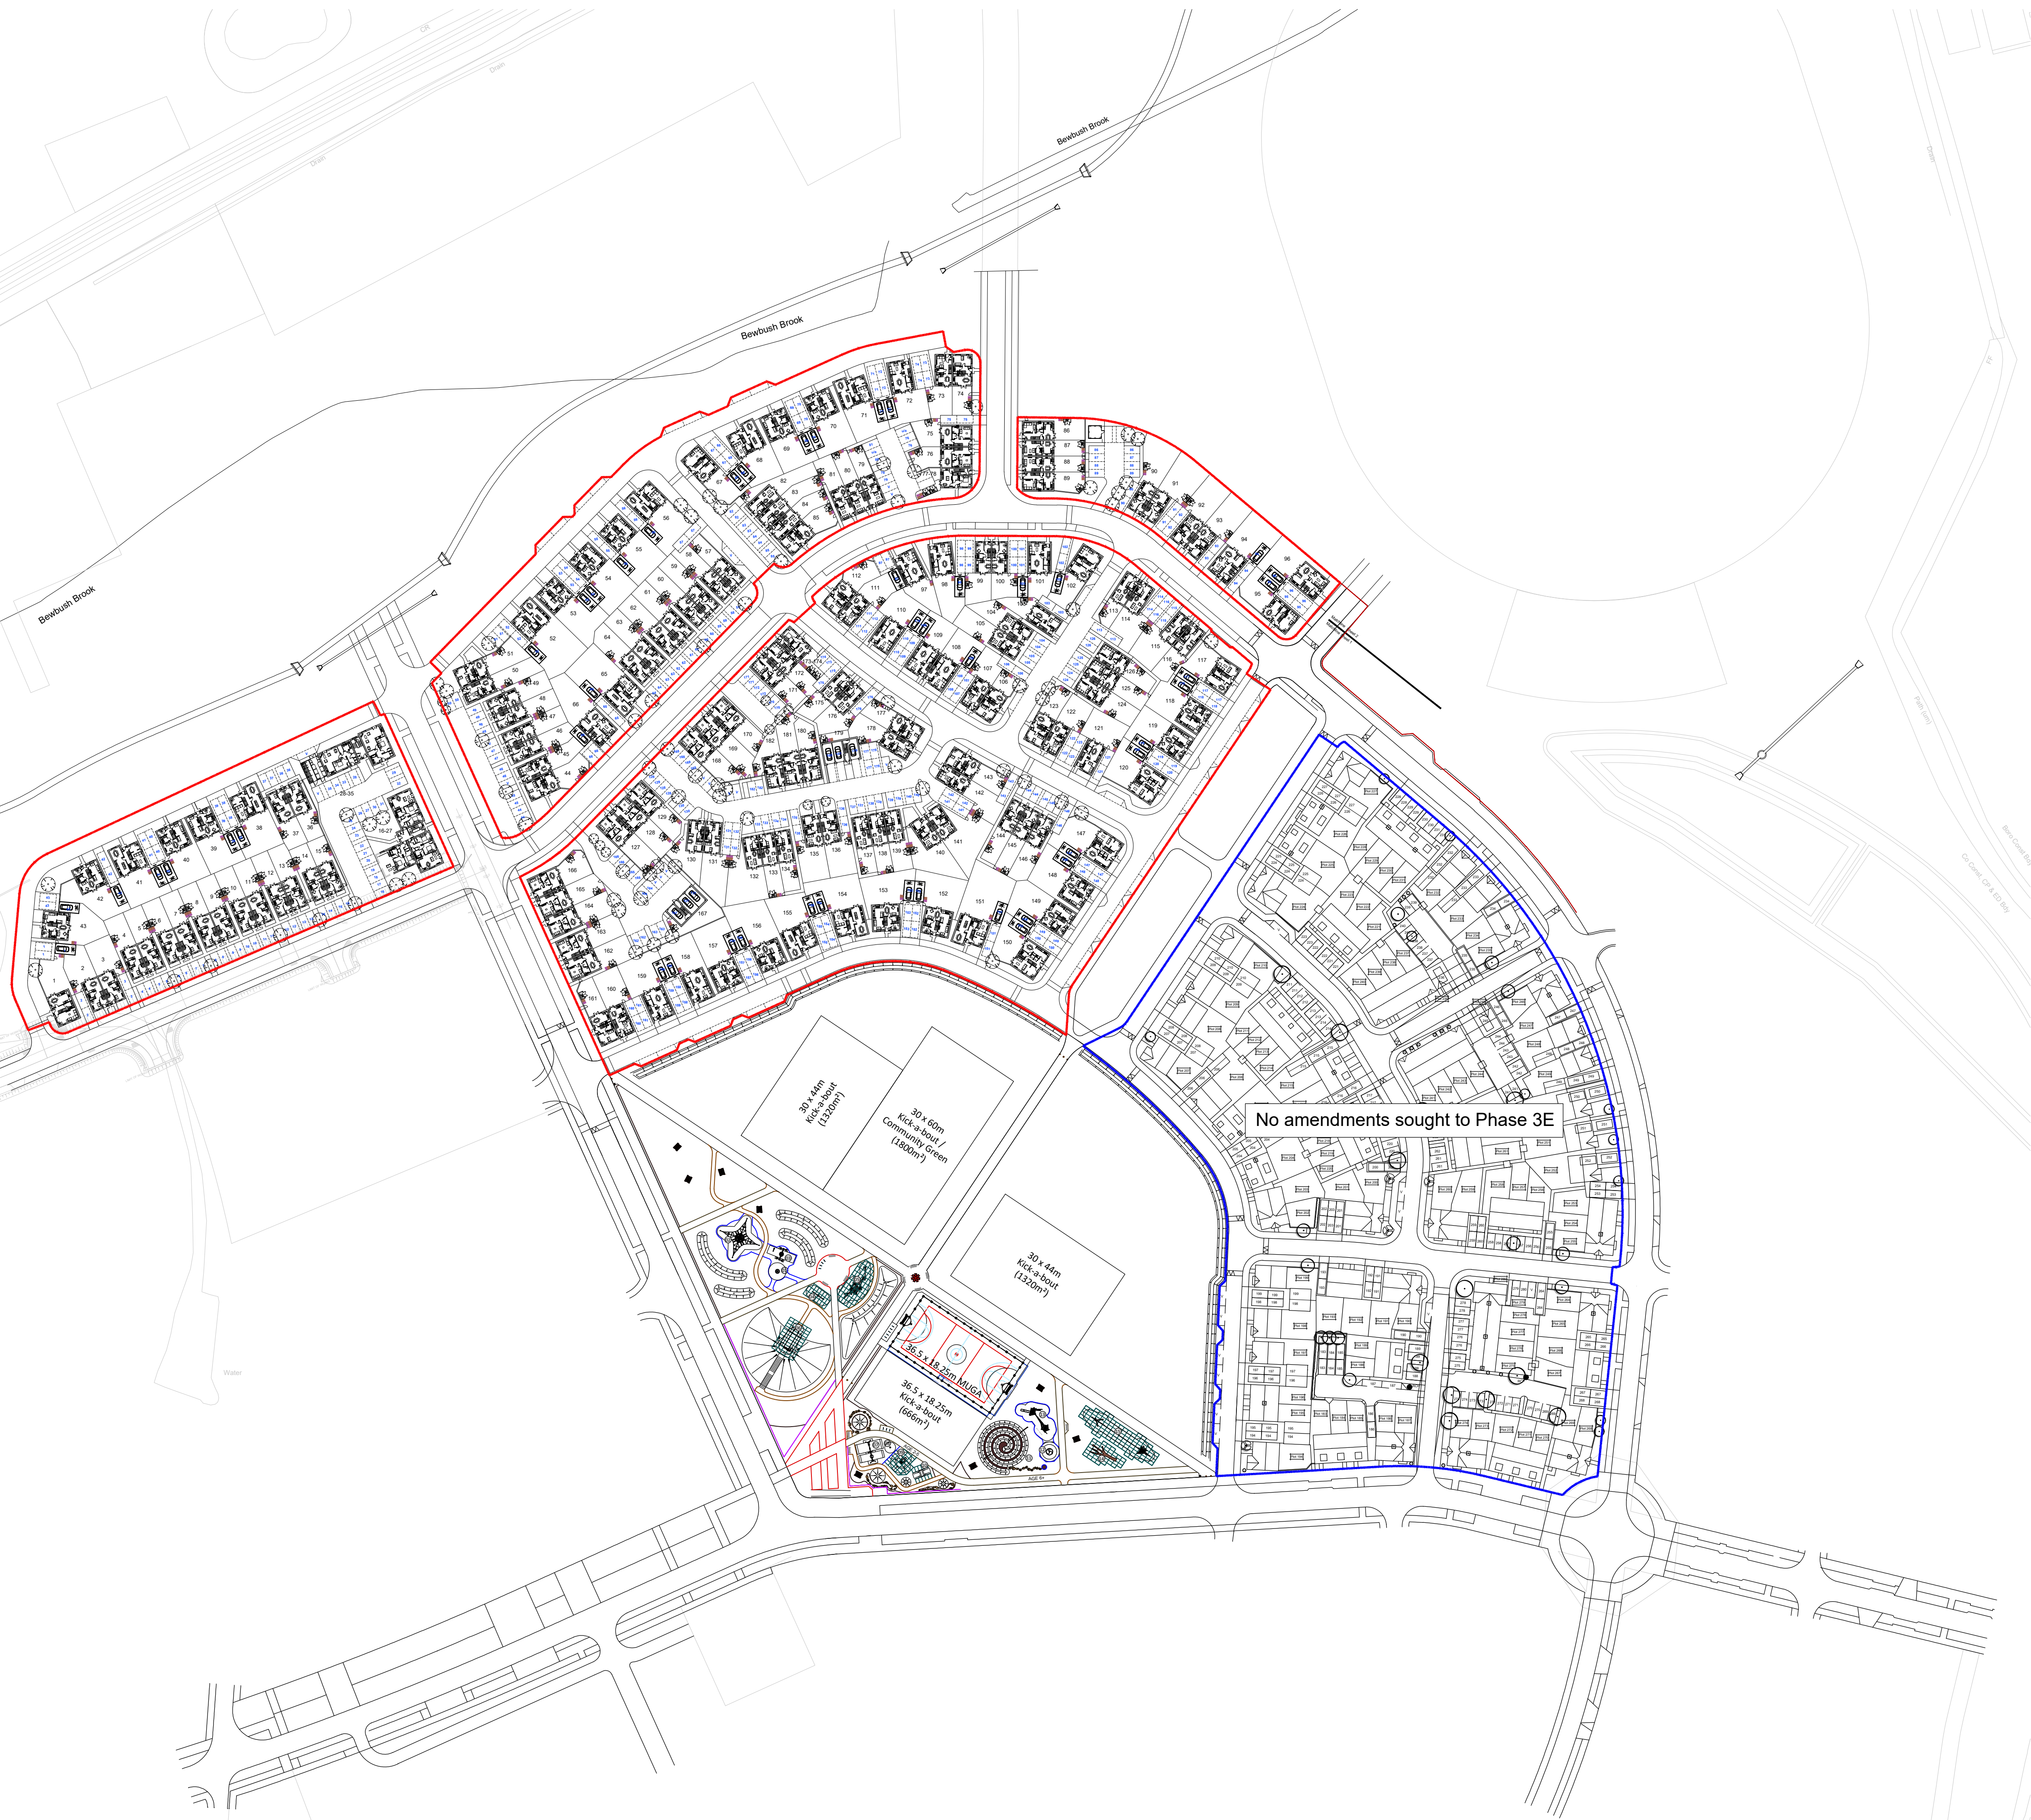

E hello@ecearchitecture.com Creativity. Quality. Commerciality.
W ecearchitecture.com Rethink what's possible.

Client's Name
Taylor Wimpey South Thames

Job Title
Phases 3D, 3F & 3G
Kilnwood Vale

Drawing Title
Site Layout - Ground Floor Plan

Scale
1:1000 @ A1 / 1:2000 @ A3
metres 20 40 60 80 100

Drawn	Checked	Date
KB	KE	26.11.25

Job No	Drawing No	Rev
7633	PL-03	D

Status
APPROVAL