


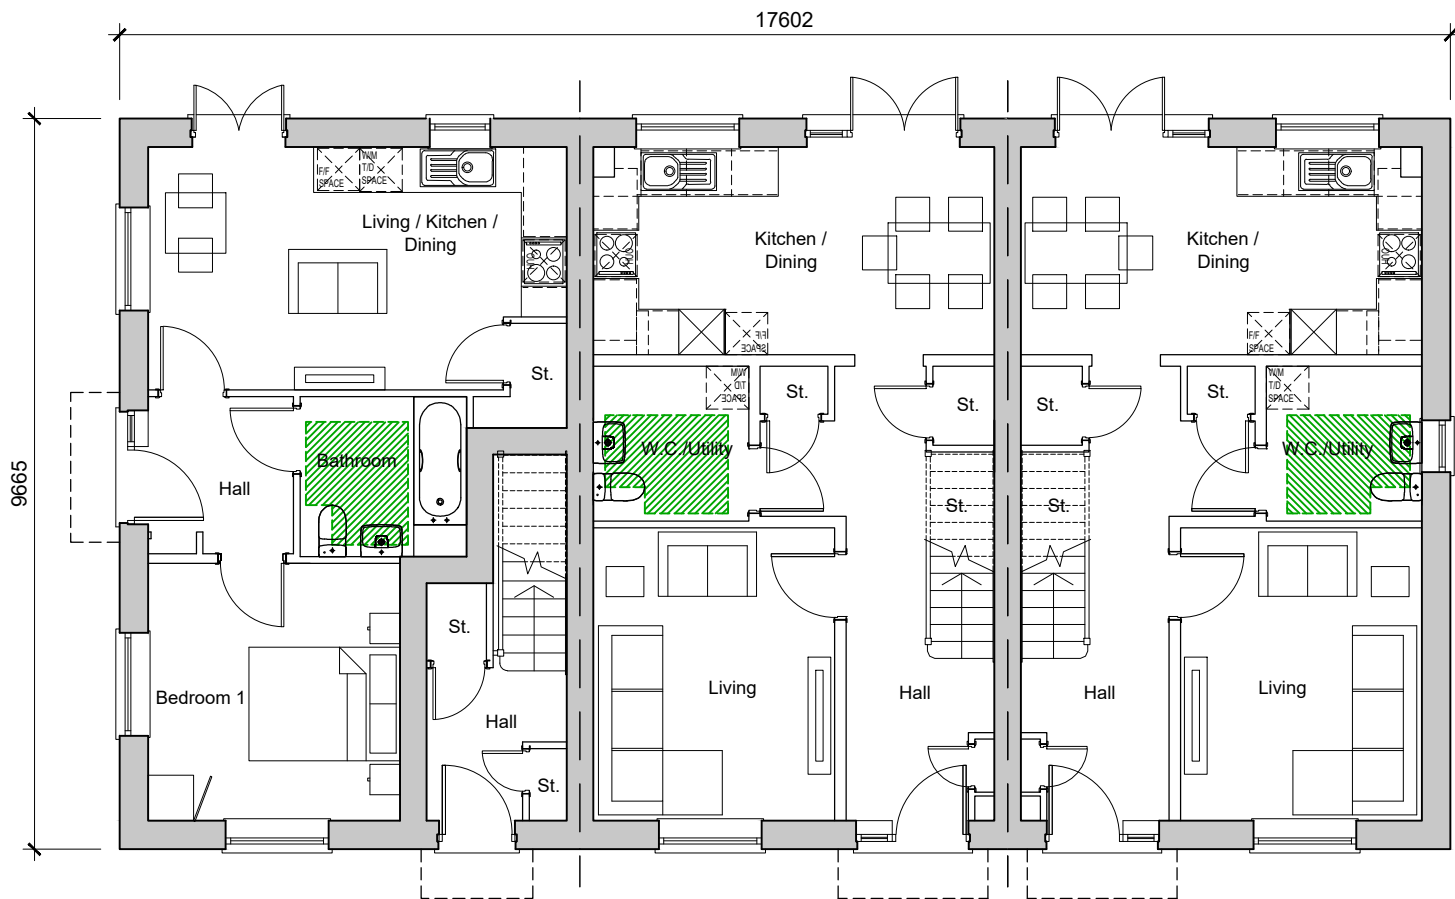


Ground Floor Plan

Allstead - 1-Bedroom Maisonette
NIA - 39.11sqm/421sqft (to finished)
Plots 173-172-171

Satterstead - 3-Bedroom House
NIA - 94.26sqm/1015sqft (to finished)

Satterstead - 3-Bedroom House
NIA - 94.26sqm/1015sqft (to finished)

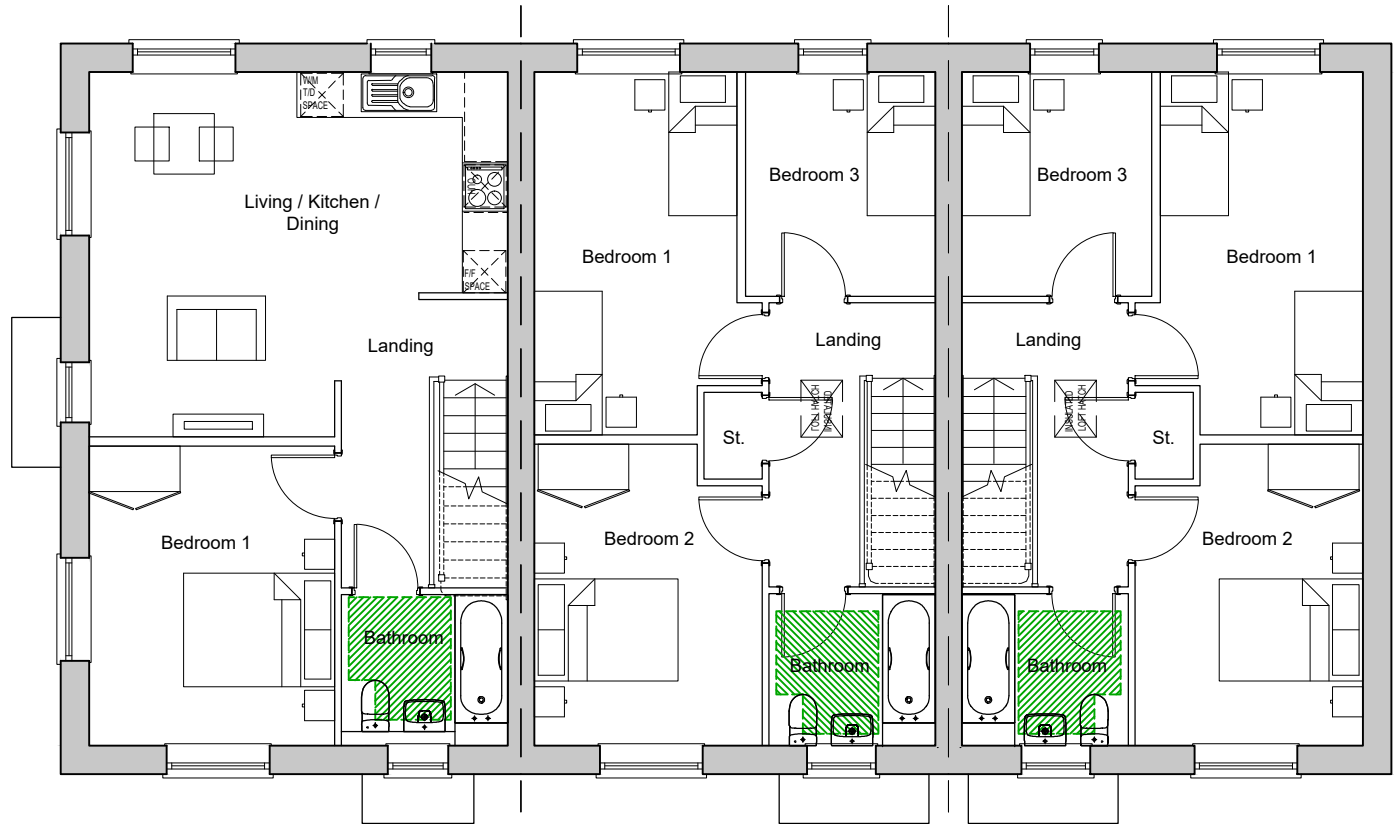

First Floor Plan

Bamstead - 1-Bedroom Maisonette
NIA - 56.58sqm/609sqft (to finished)
Plot 174



Front Elevation

Plots 174-173-172-171



Side Elevation



Rear Elevation



Front Elevation

B	16.12.25	House names added	KE	AK
A	04.12.25	Added PV Panels	MC	KE
Rev	Date	Revision Details	Dr	Ch



E hello@ecearchitecture.com
W ecearchitecture.com

Client's Name
Taylor Wimpey South Thames

Job Title
Phases 3D, 3F & 3G
Kilnwood Vale

Drawing Title
Proposed Plans and Elevations
Plots 174-173-172-171

Scale
1:100 @ A1 / 1:200 @ A3



Drawn	Checked	Date
KB	KE	14.11.25

Job No	Drawing No	Rev
7633	PL-20	B

Status

APPROVAL