


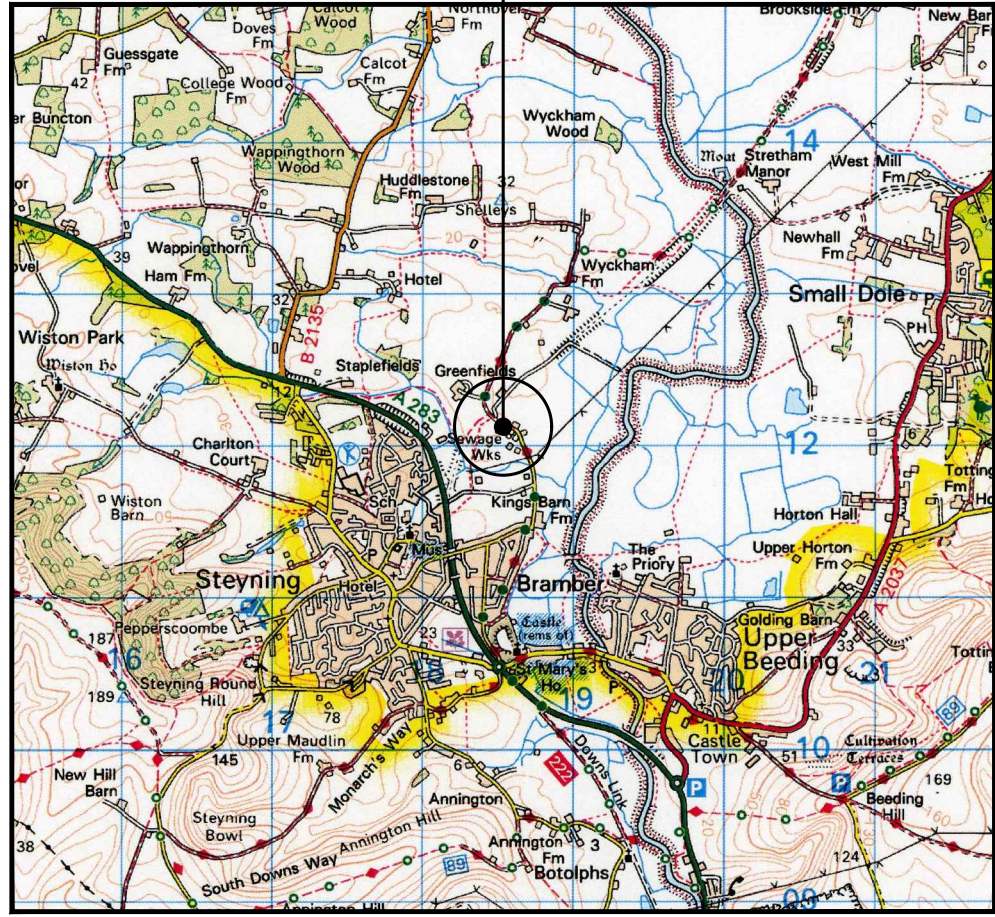

1:50k


SITE LOCATION

(Scale 1:50000)

Ordnance Survey map extract
based upon Landranger map series
with the permission of the controller of
His Majesty's Stationery Office
Licence No. 100022432
Crown copyright.




SITE PHOTOGRAPH

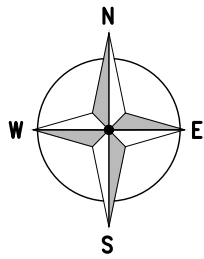

← = Right of Access
← = Public Access Route

518500

518400

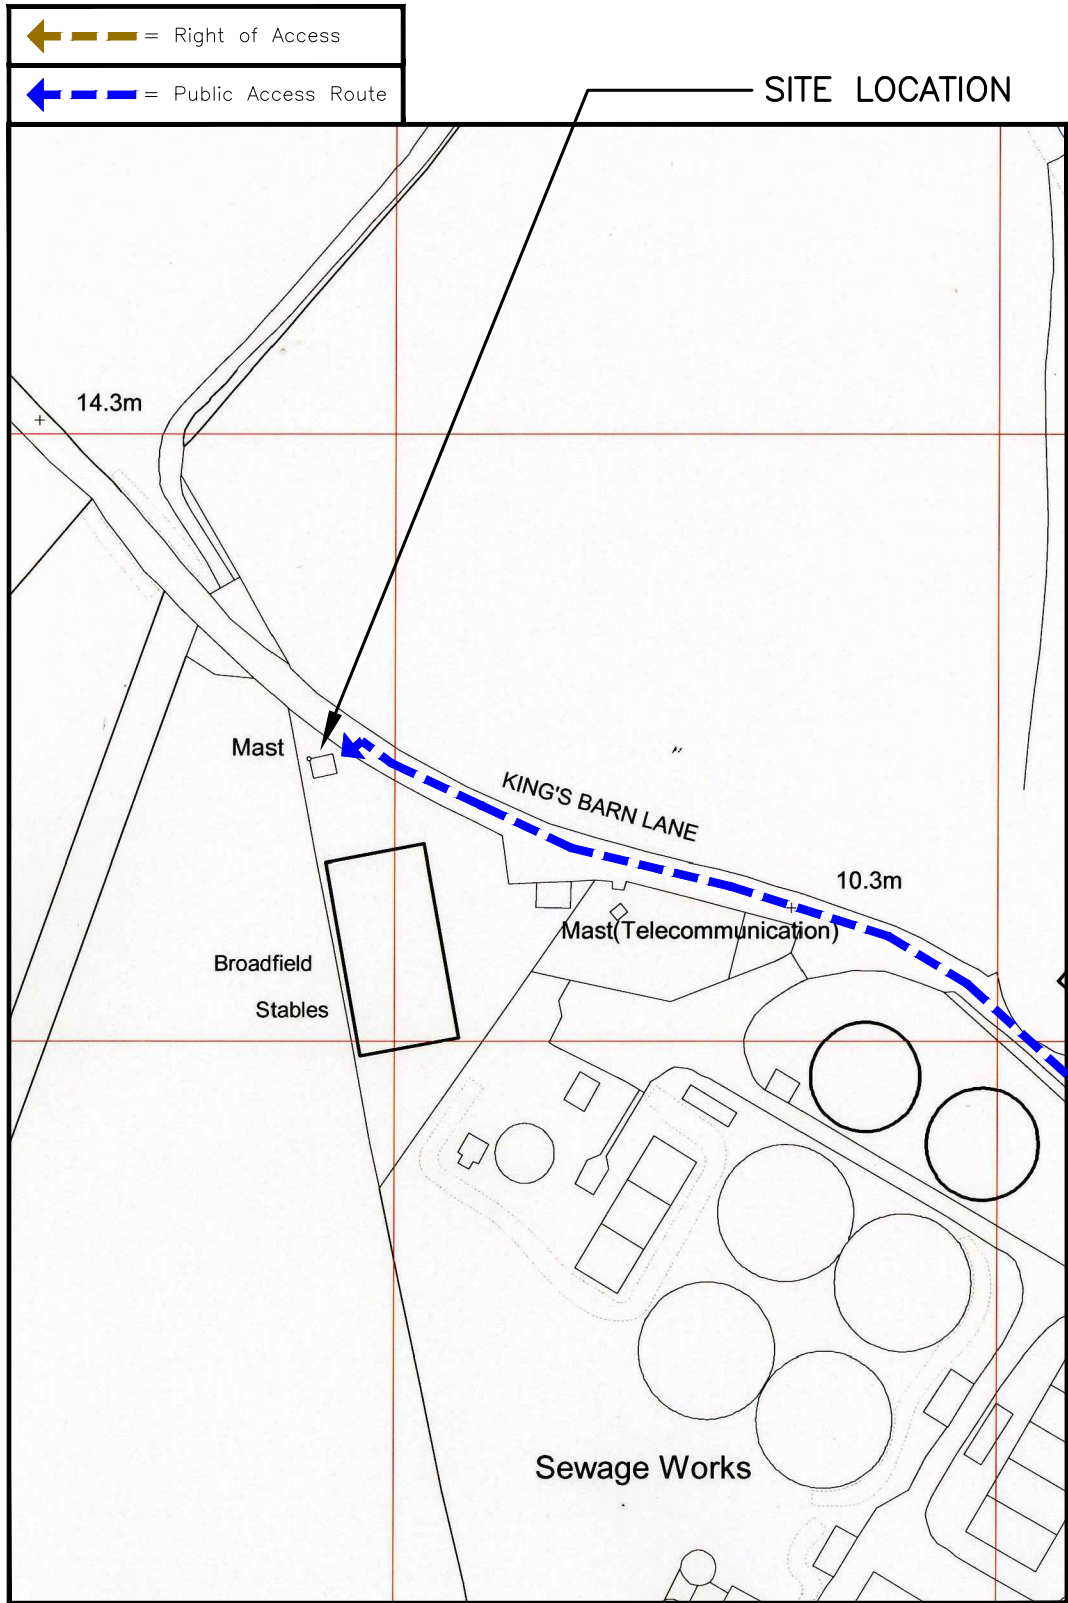

DETAILED SITE LOCATION

(Scale 1:1250)

Based upon Ordnance Survey map extract
with the permission of the Controller of
His Majesty's Stationery Office.
Crown copyright.
Licence No. 100022432



1:1250

ALL DIMENSIONS ARE IN mm UNLESS NOTED OTHERWISE

N.G.R | E: 518487 | N: 112146

DIRECTIONS TO SITE:
EXIT M23 AT JUNCTION 11 AND TAKE THE
A23 SOUTH. TURN RIGHT ONTO A27
SHOREHAM BY-PASS THEN TURN RIGHT
ONTO A283 STEYNING ROAD. TURN RIGHT
ONTO KINGS BARN LANE. SITE ACCESS GATE
IS ON THE LEFT HAND SIDE OF THE ROAD
IMMEDIATELY AFTER BROADFIELD STABLES

WHAT3WORDS LOCATION REFS:

- TEF COMPOUND:
MAINLY.WISHING.CAKES
- ACCESS POINT FROM MAIN ROAD:
SCIENCE.HEIGHTENS.RETAIN

NOTES:

1A PLANNING ISSUE AR TC 14/07/26

REV MODIFICATION BY CH DATE

united infrastructure

United Infrastructure
4 Clearwater, Lingley Mere Business Park, Lingley Green
Avenue,
Great Sankey, Warrington, WA5 3UZ
t. 44 (0)151 420 4128
www.unitedinfrastructure.com

cornerstone

Cell Name	Opt.
KINGS BARN LANE	A

Cell ID No				
CSID	VF	TEF		
107744	—	2005		
Project No.	—	—	—	—
10774428	—	—	—	—

Site Address / Contact Details	
KINGS BARN LANE STYENING WEST SUSSEX BN44 3YG	


Drawing Title: SITE LOCATION MAPS

Purpose of issue: PLANNING Dwg Rev:

Drawing Number: 100 1A

Surveyed By: EW Original Sheet Size: A3 Pack Issue:

Drawn: AR Date: 14/07/26 Checked: TC Date: 14/07/26 1A

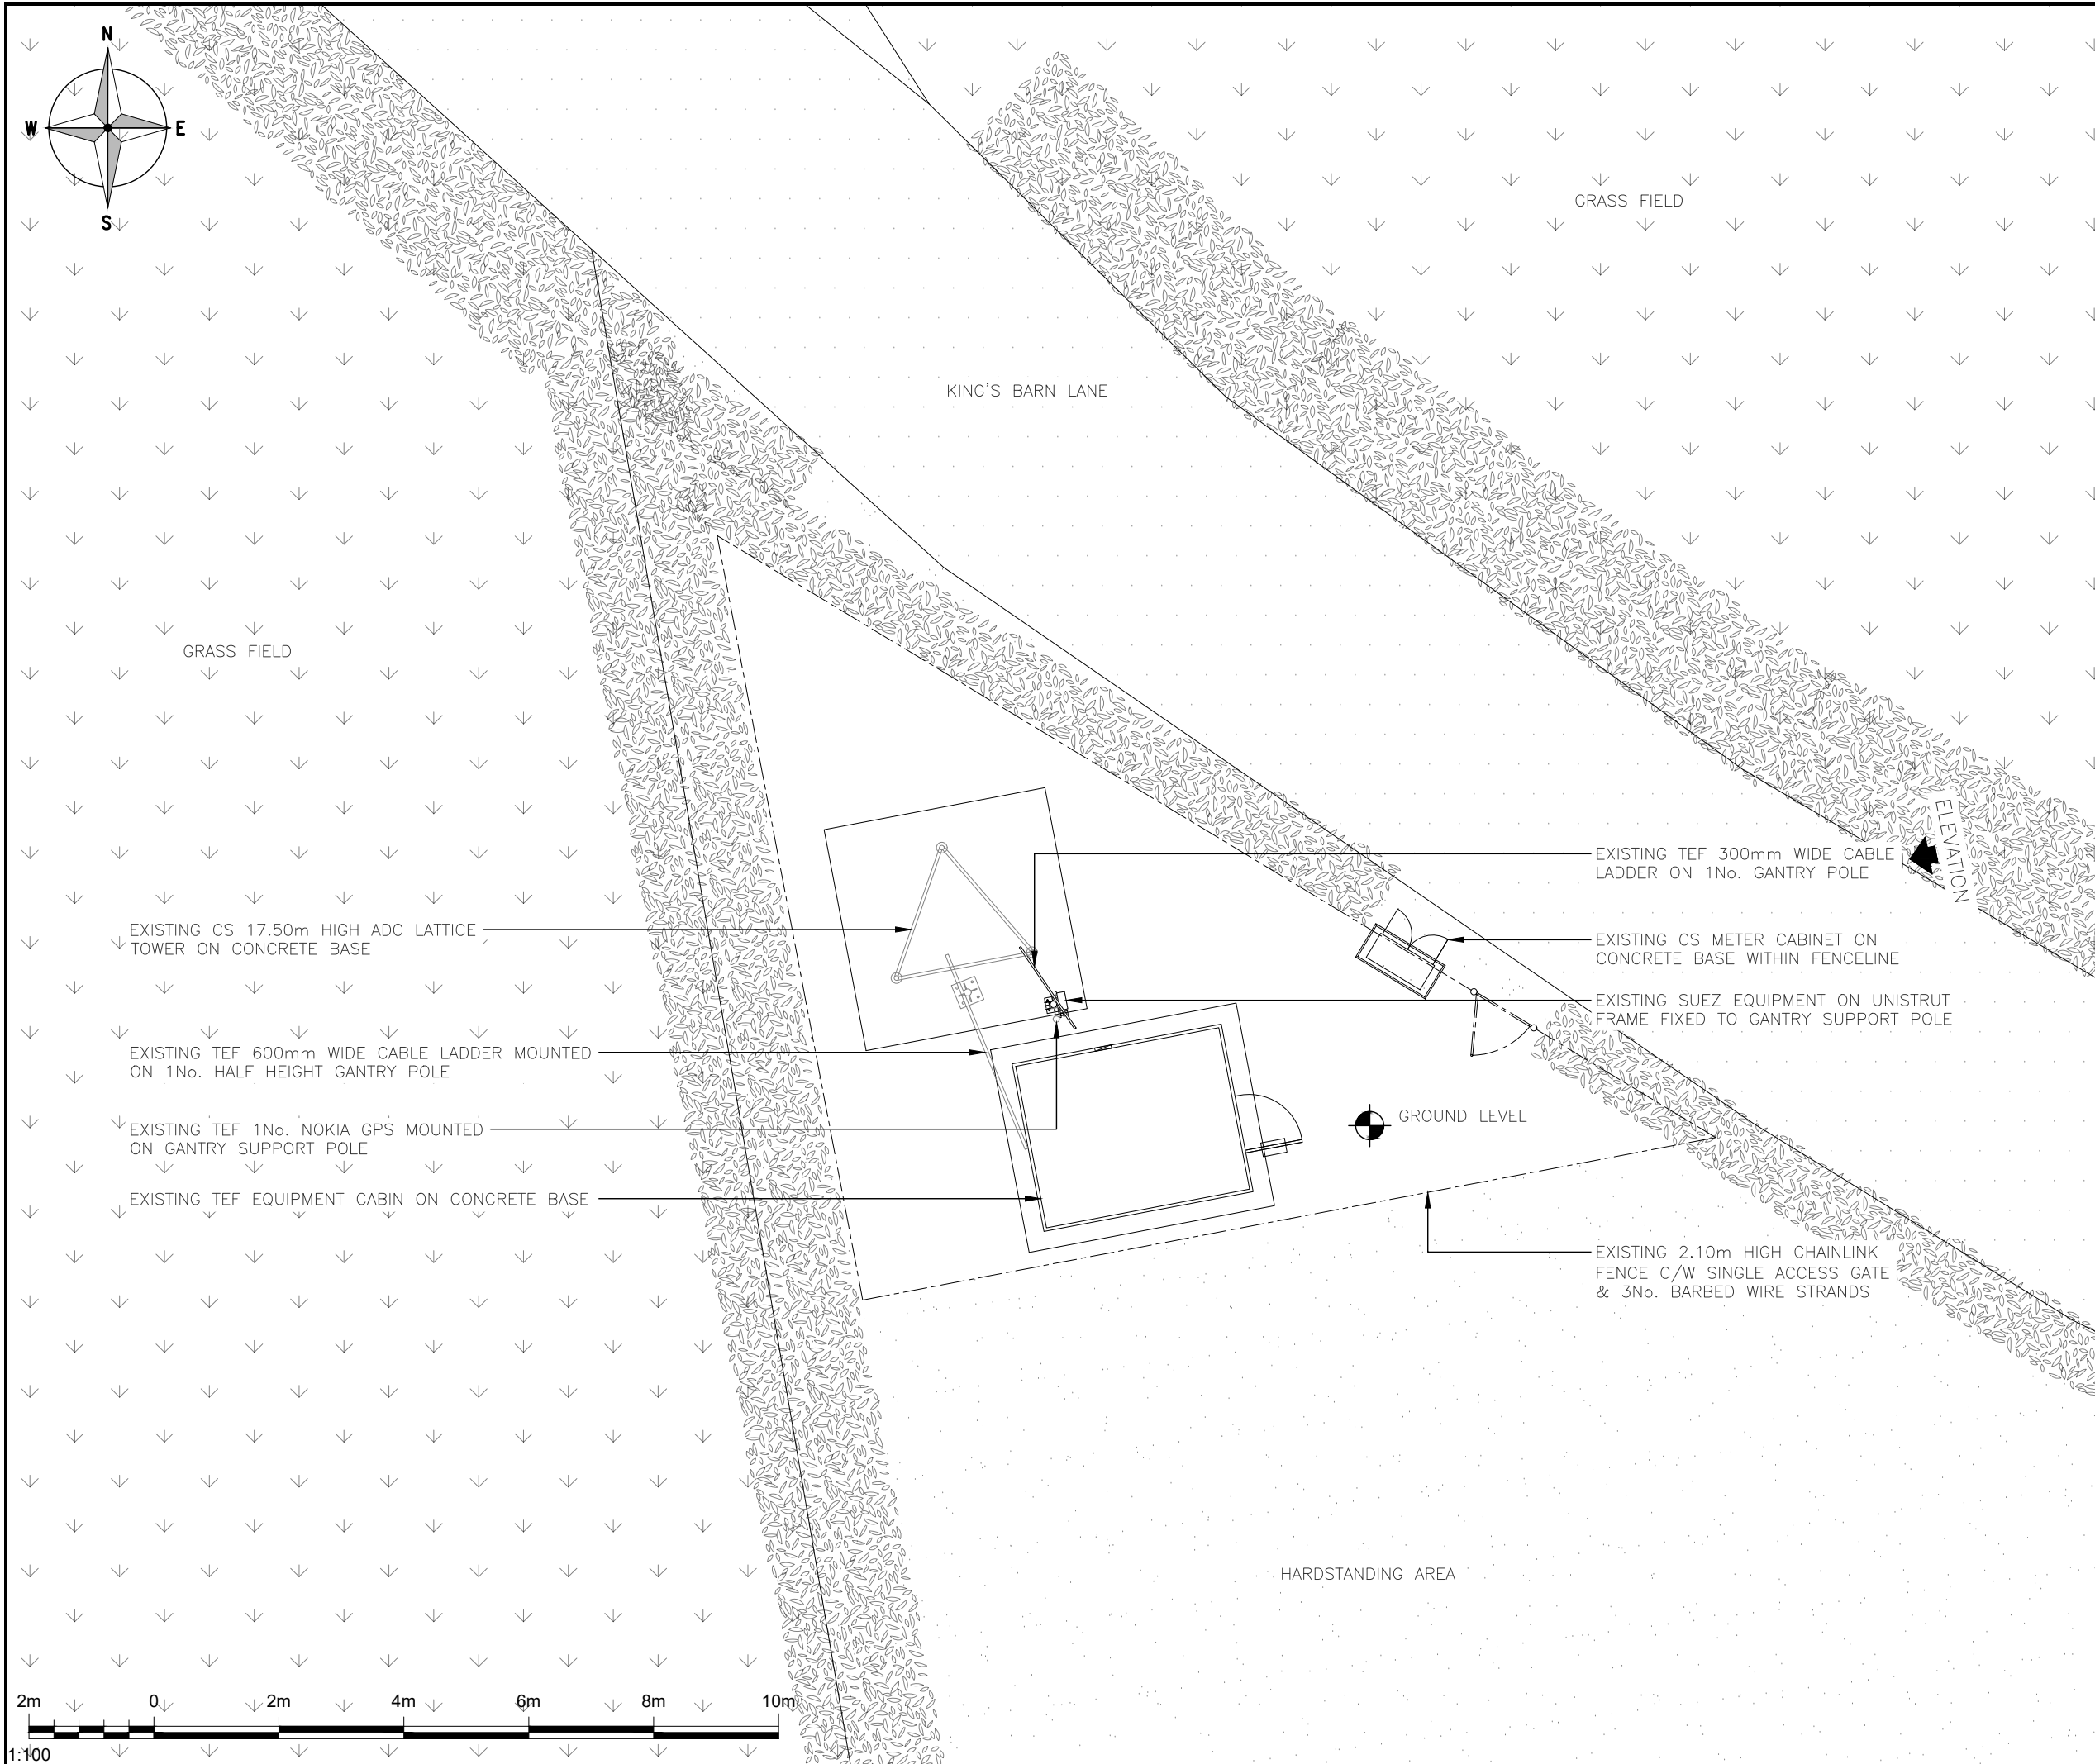

ALL DIMENSIONS ARE IN mm UNLESS NOTED OTHERWISE

N.G.R

E: 518487

N: 112146

NOTES:

1A	PLANNING ISSUE	AR	TC	14/07/26
REV	MODIFICATION	BY	CH	DATE

United Infrastructure


4 Clearwater, Lingley Mere Business Park, Lingley Green Avenue, Great Sankey, Warrington, WA5 3UZ

t. 44 (0)151 420 4128

www.unitedinfrastructure.com

cornerstone

Cell Name				Opt.
KINGS BARN LANE				A
Cell ID No				
CSID	VF	TEF		
107744	—	2005		
Project No.	—	—		
10774428	—	—		
Site Address / Contact Details				
KINGS BARN LANE STEYNING WEST SUSSEX BN44 3YG				
Drawing Title: EXISTING SITE PLAN				
Purpose of issue: PLANNING				Dwg Rev: 1A
Drawing Number: 200				1A
Surveyed By: EW		Original Sheet Size: A3		Pack Issue:
Drawn: AR	Date: 14/07/26	Checked: TC	Date: 14/07/26	1A

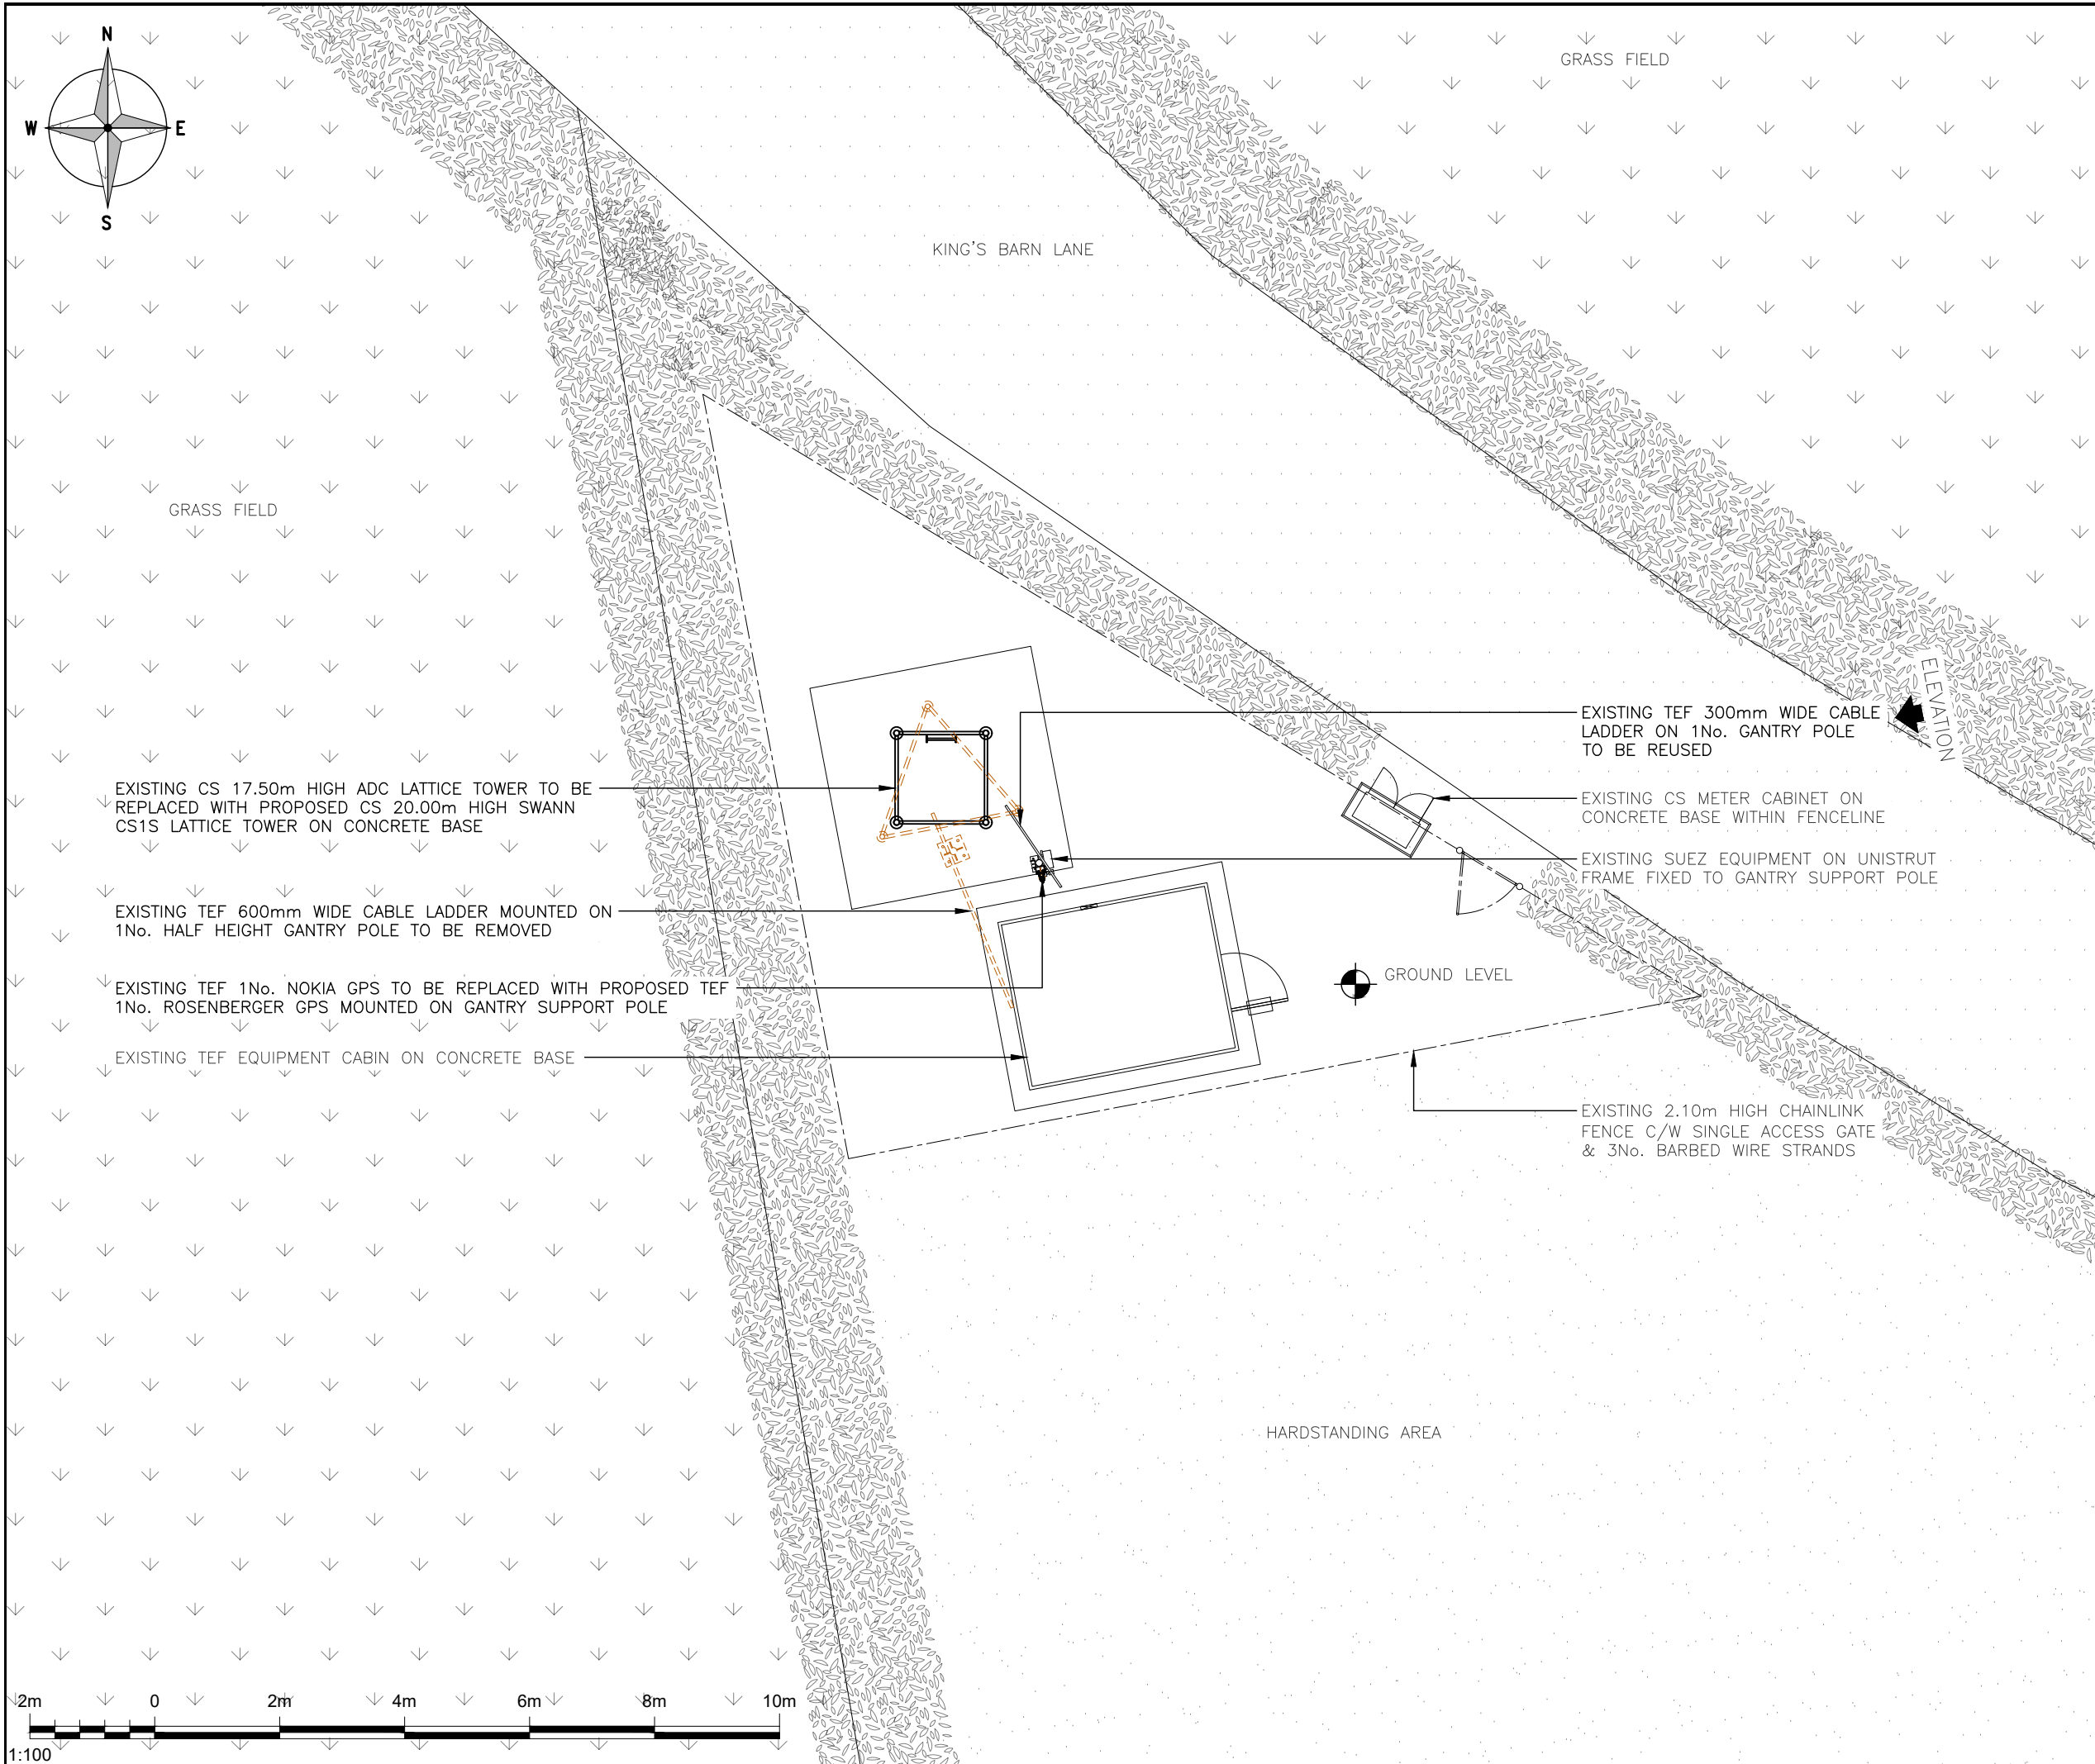

ALL DIMENSIONS ARE IN mm UNLESS NOTED OTHERWISE

N.G.R

E: 518487

N: 112146

COLOUR KEY

EXISTING

PROPOSED

REMOVE

NOTES:

1A	PLANNING ISSUE	AR	TC	14/07/26
REV	MODIFICATION	BY	CH	DATE



united

infrastructure

United Infrastructure

4 Clearwater, Lingley Mere Business Park, Lingley Green

Avenue,

Great Sankey, Warrington, WA5 3UZ


t. 44 (0)151 420 4128

www.unitedinfrastructure.com



cornerstone

Cell Name				Opt.
KINGS BARN LANE				A
Cell ID No				
CSID	—	VF	✓	TEF
107744	—	—	—	2005
Project No.	—	—	—	—
10774428	—	—	—	—
Site Address / Contact Details				
KINGS BARN LANE STEYNING WEST SUSSEX BN44 3YG				
Drawing Title: PROPOSED SITE PLAN				
Purpose of issue: PLANNING				Dwg Rev: 1A
Drawing Number: 201				1A
Surveyed By: EW		Original Sheet Size: A3		Pack Issue:
Drawn: AR	Date: 14/07/26	Checked: TC	Date: 14/07/26	1A

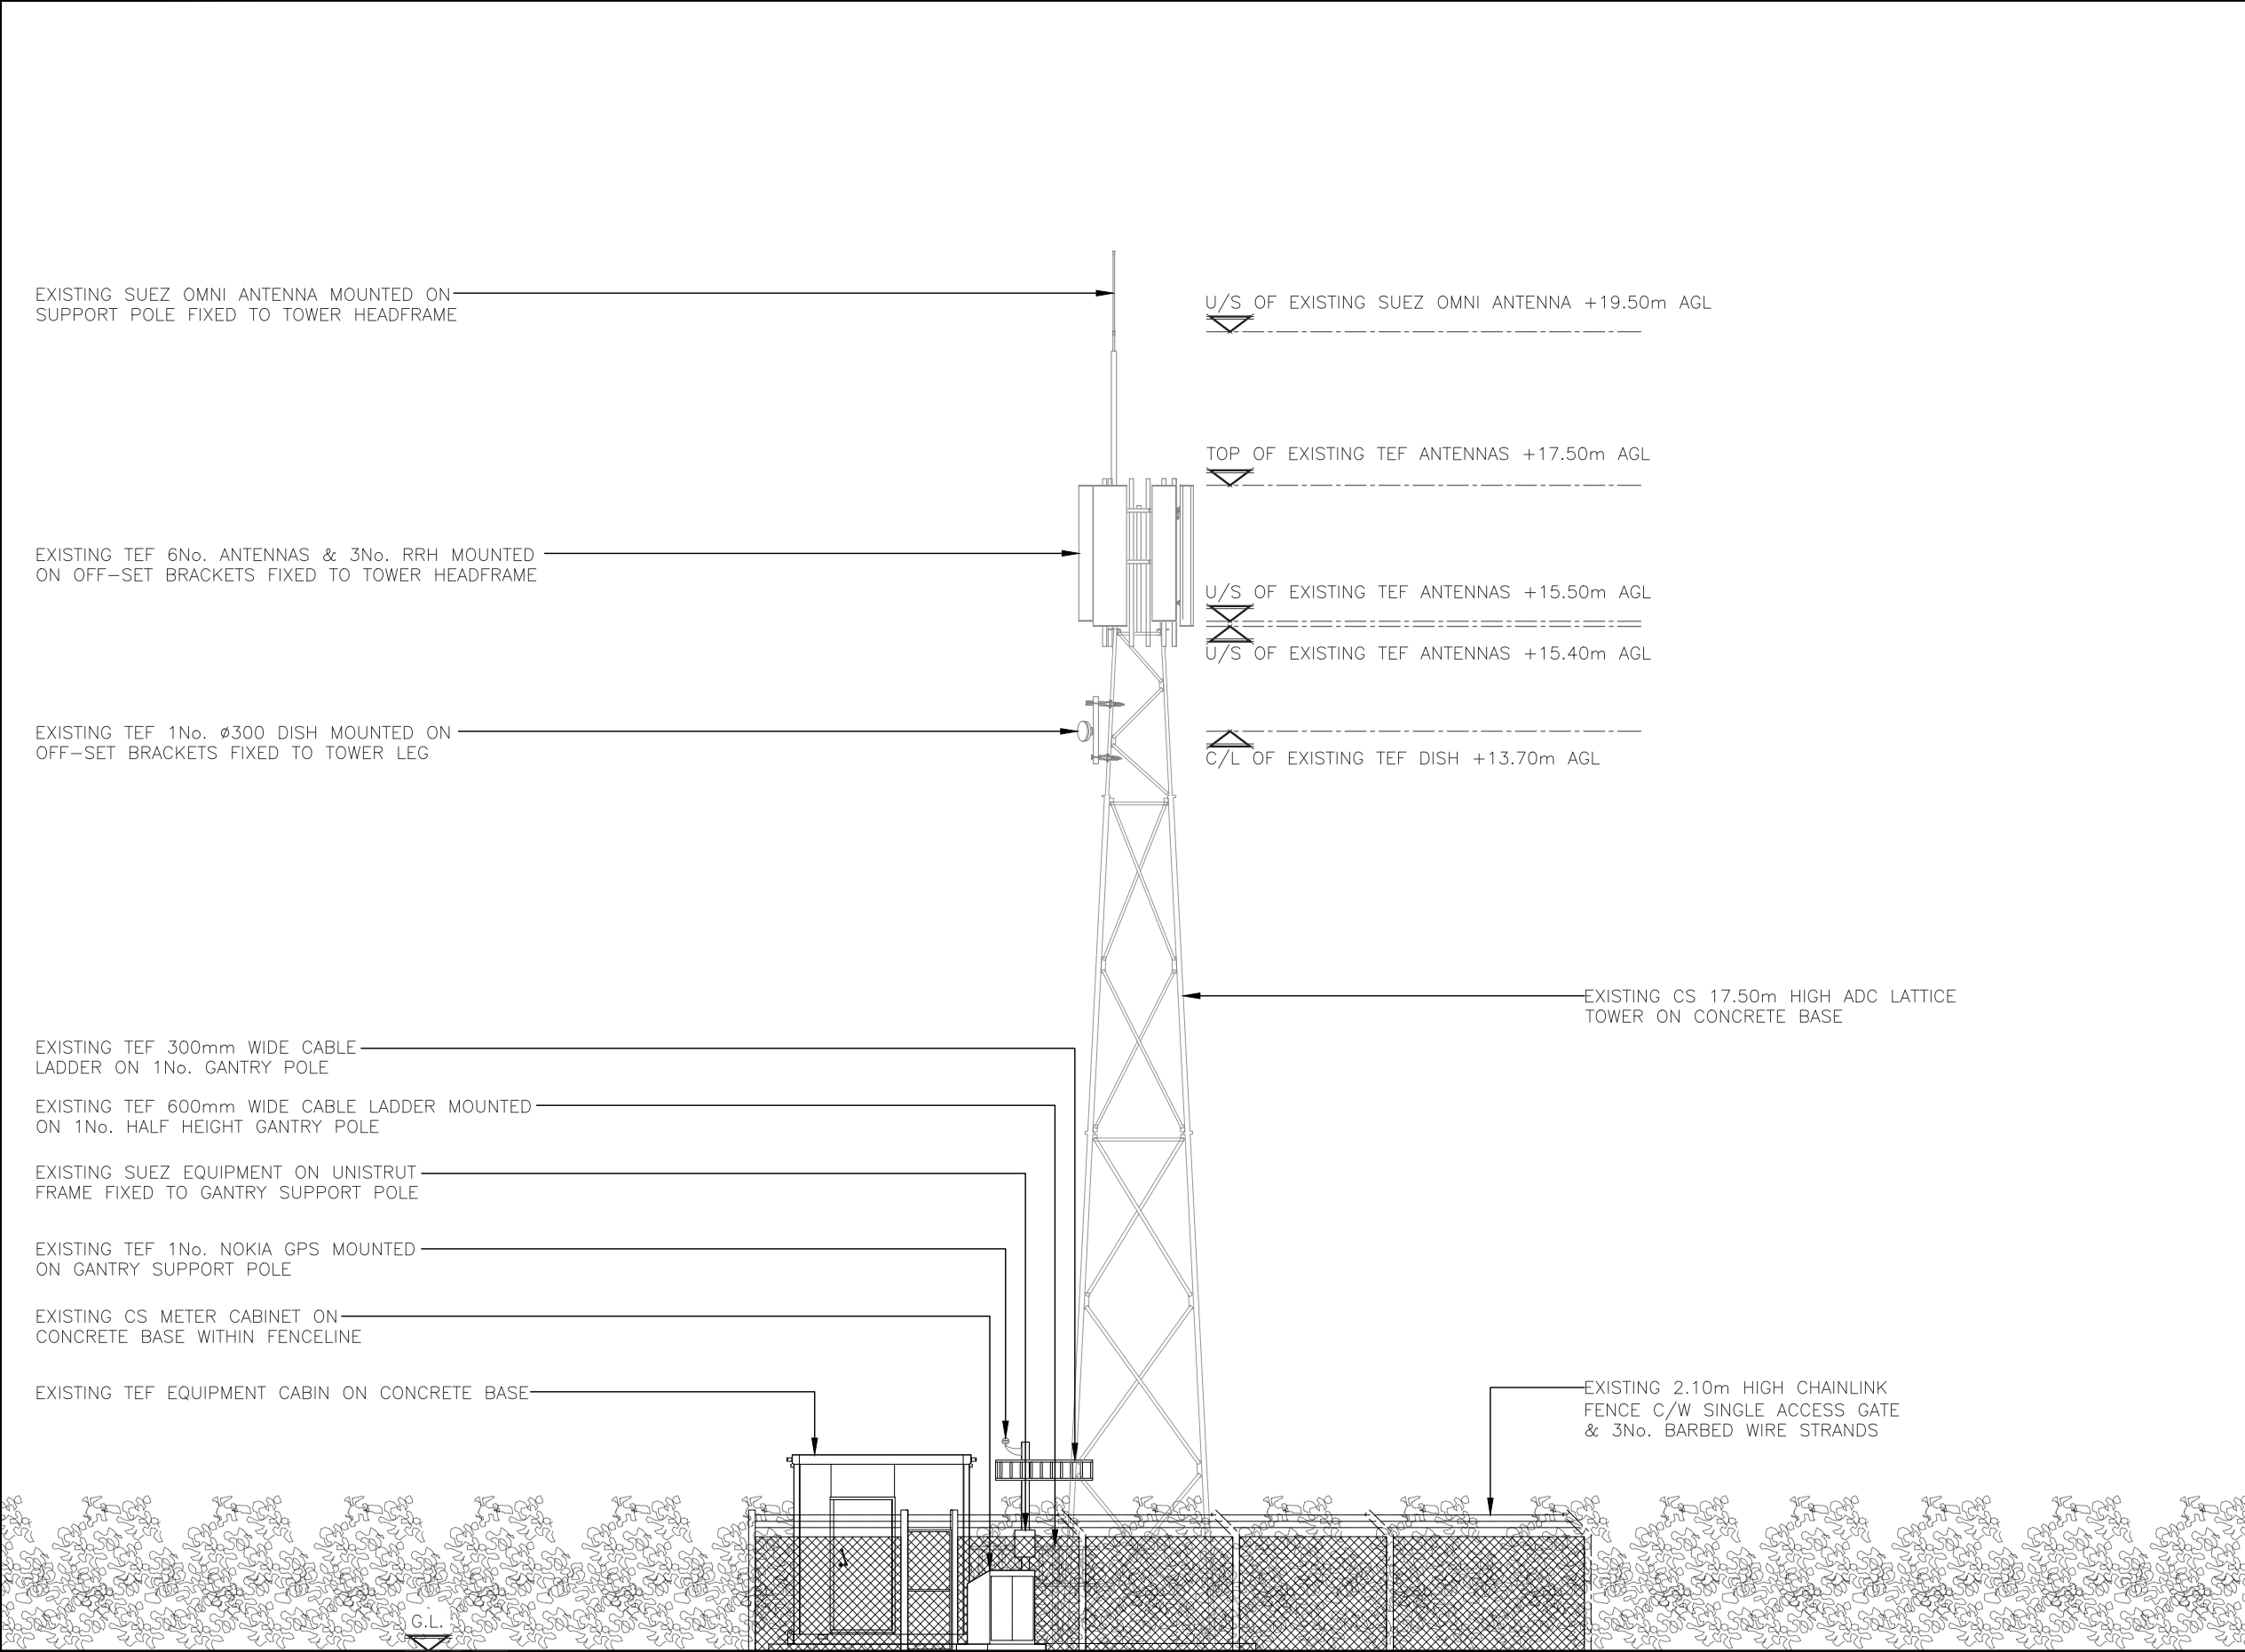

ALL DIMENSIONS ARE IN mm UNLESS NOTED OTHERWISE

N.G.R

E: 518487

N: 112146

NOTES:

1A	PLANNING ISSUE	AR	TC	14/07/26
REV	MODIFICATION	BY	CH	DATE



united infrastructure
United Infrastructure
4 Clearwater, Lingley Mere Business Park, Lingley Green
Avenue,
Great Sankey, Warrington, WA5 3UZ
t. 44 (0)151 420 4128
www.unitedinfrastructure.com




cornerstone

Cell Name	Opt.
KINGS BARN LANE	A

Cell ID No
CSIDVFTEF
107744-2005
Project No.
10774428--

Site Address / Contact Details
KINGS BARN LANE STEYNING WEST SUSSEX BN44 3YG

Drawing Title:		EXISTING SITE ELEVATION	
Purpose of issue:		PLANNING	Dwg Rev:
Drawing Number:		300	1A
Surveyed By:		Original Sheet Size:	Pack Issue:
EW		A3	
Drawn:	Date:	Checked:	Date:
AR	14/07/26	TC	14/07/26
			1A

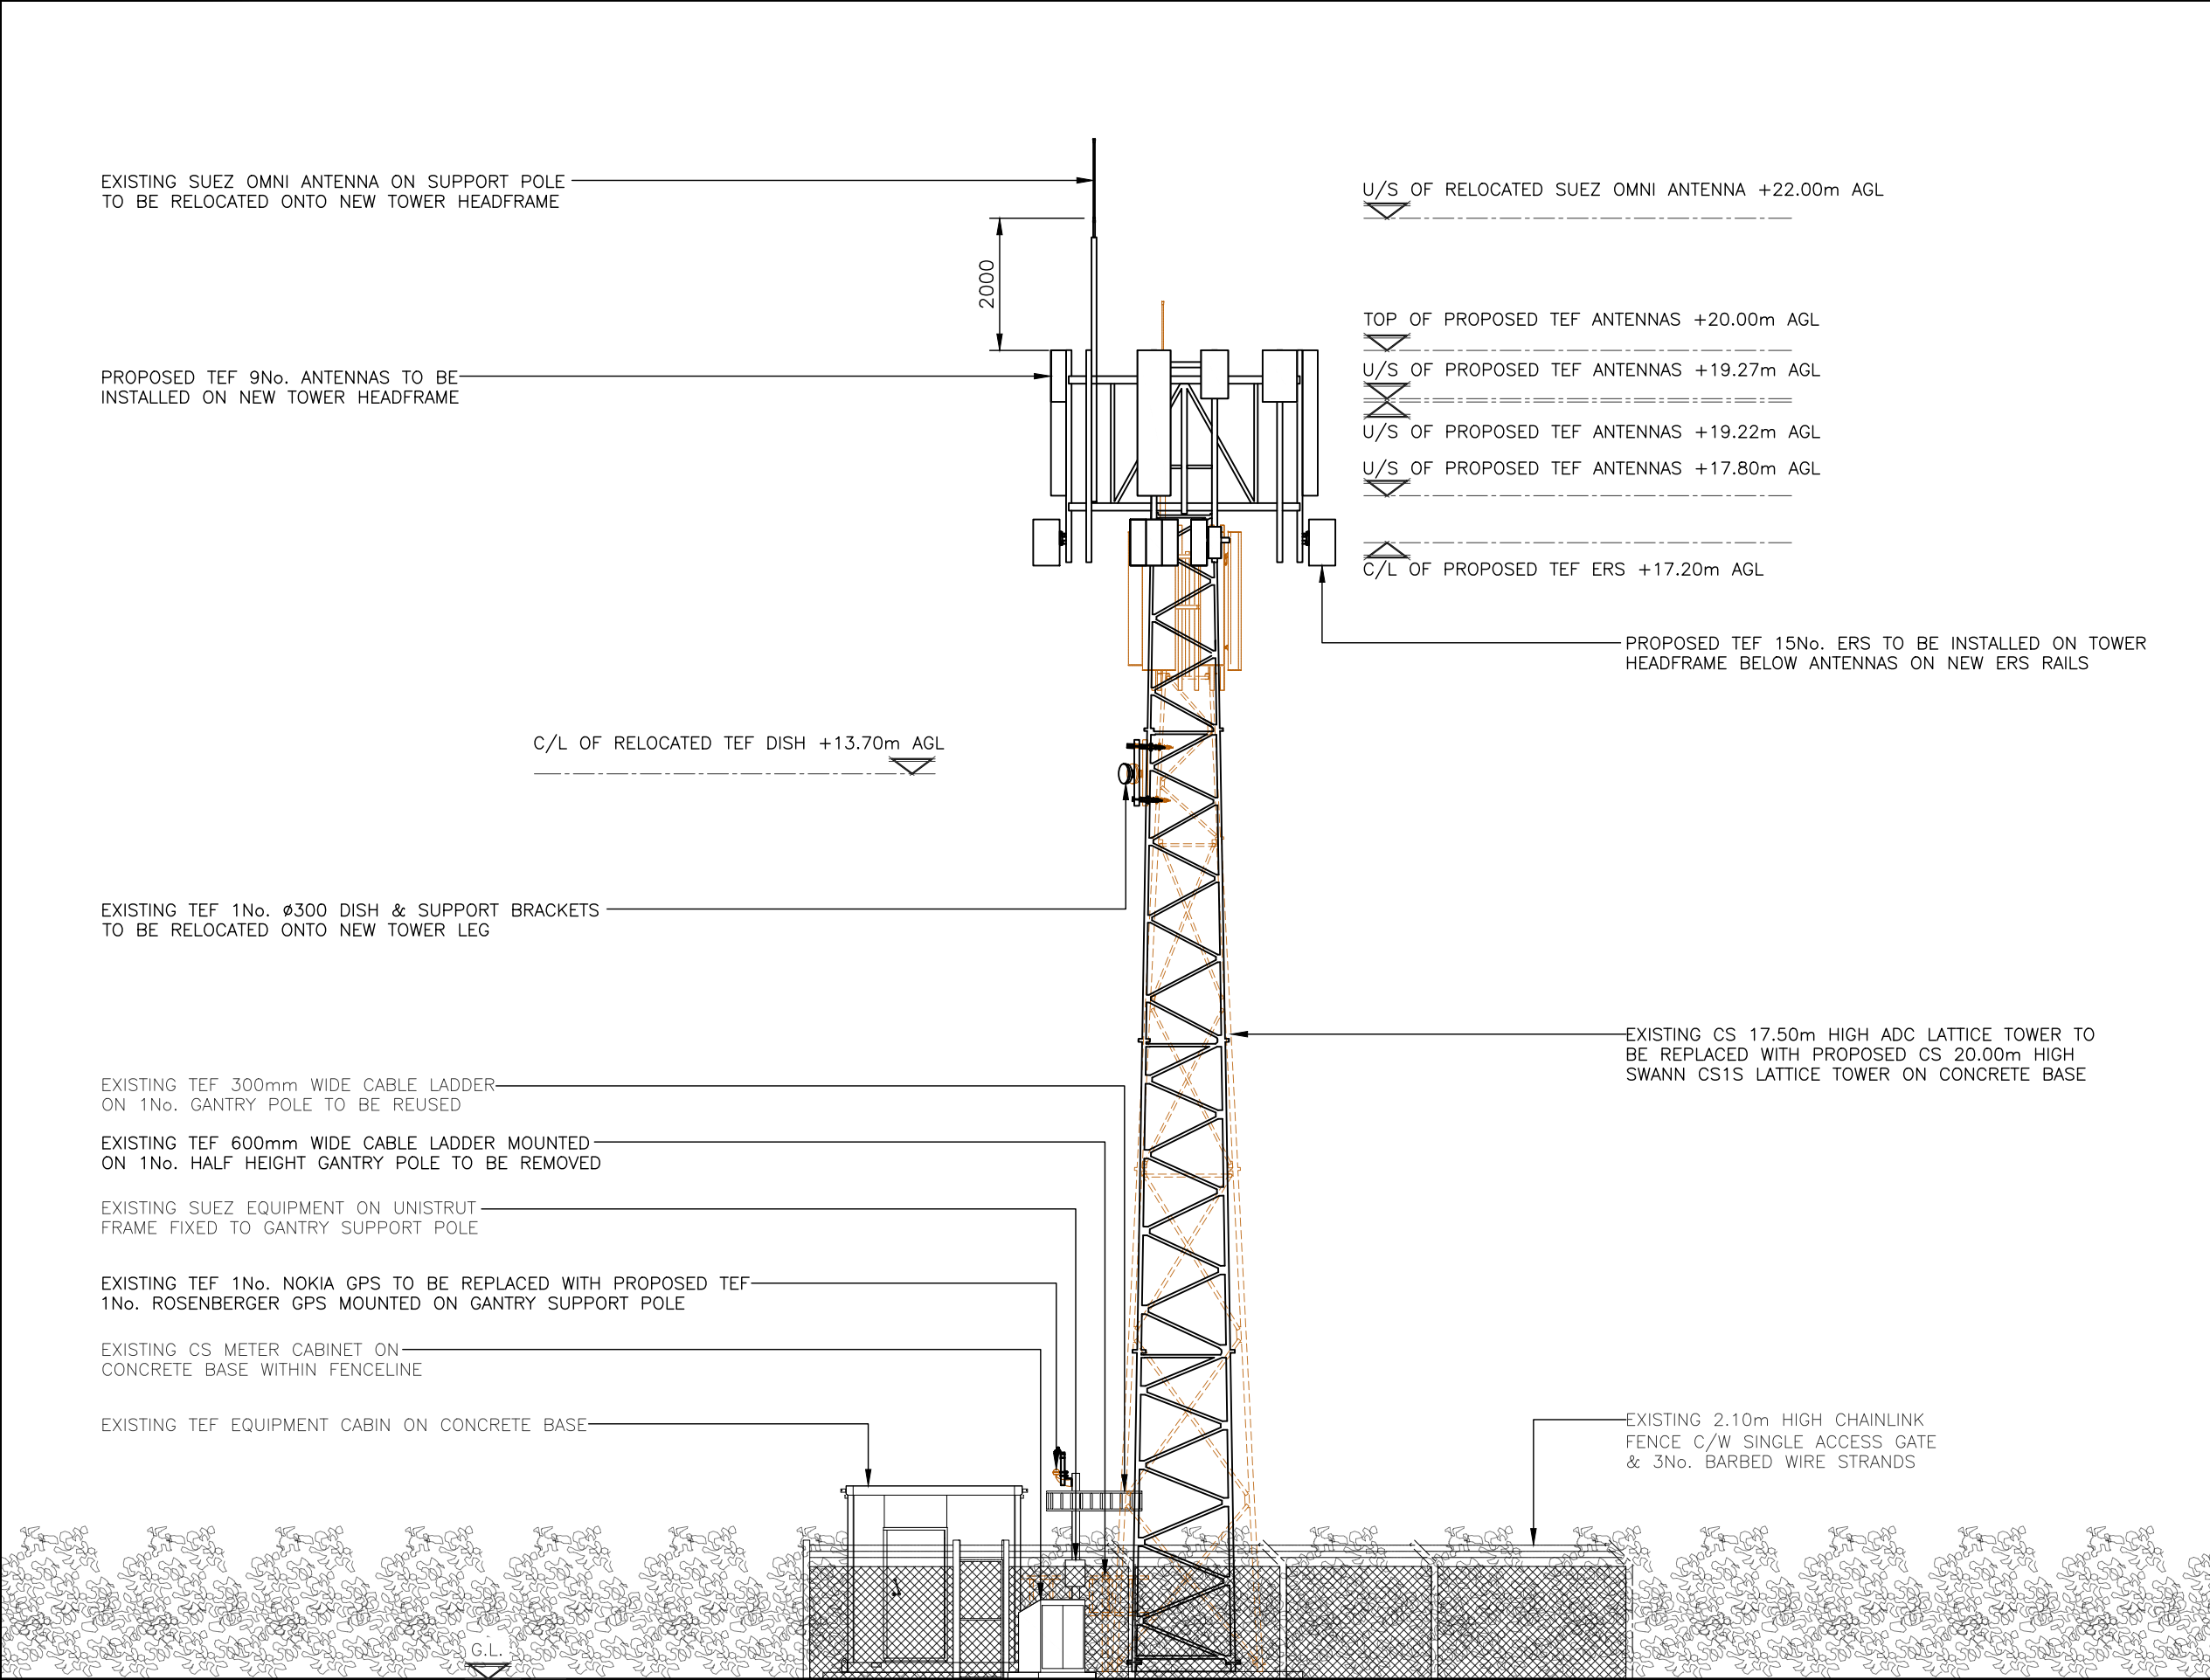

1:100

ALL DIMENSIONS ARE IN mm UNLESS NOTED OTHERWISE

N.G.R

E: 518487

N: 112146

COLOUR KEY

EXISTING

PROPOSED

REMOVE

NOTES:

1A	PLANNING ISSUE	AR	TC	14/07/26
REV	MODIFICATION	BY	CH	DATE



united

infrastructure

United Infrastructure

4 Clearwater, Lingley Mere Business Park, Lingley Green

Avenue,

Great Sankey, Warrington, WA5 3UZ

t. 44 (0)151 420 4128

www.unitedinfrastructure.com



cornerstone

Cell Name				Opt.
KINGS BARN LANE				A
Cell ID No				
CSID	VF	TEF		
107744	—	2005		
Project No.	—	—		
10774428	—	—		
Site Address / Contact Details				
KINGS BARN LANE STEYNING WEST SUSSEX BN44 3YG				
Drawing Title: PROPOSED SITE ELEVATION				
Purpose of issue: PLANNING				Dwg Rev:
Drawing Number: 301				1A
Surveyed By: EW		Original Sheet Size: A3		Pack Issue:
Drawn: AR	Date: 14/07/26	Checked: TC	Date: 14/07/26	1A

SDNT0005 Version 3.5