



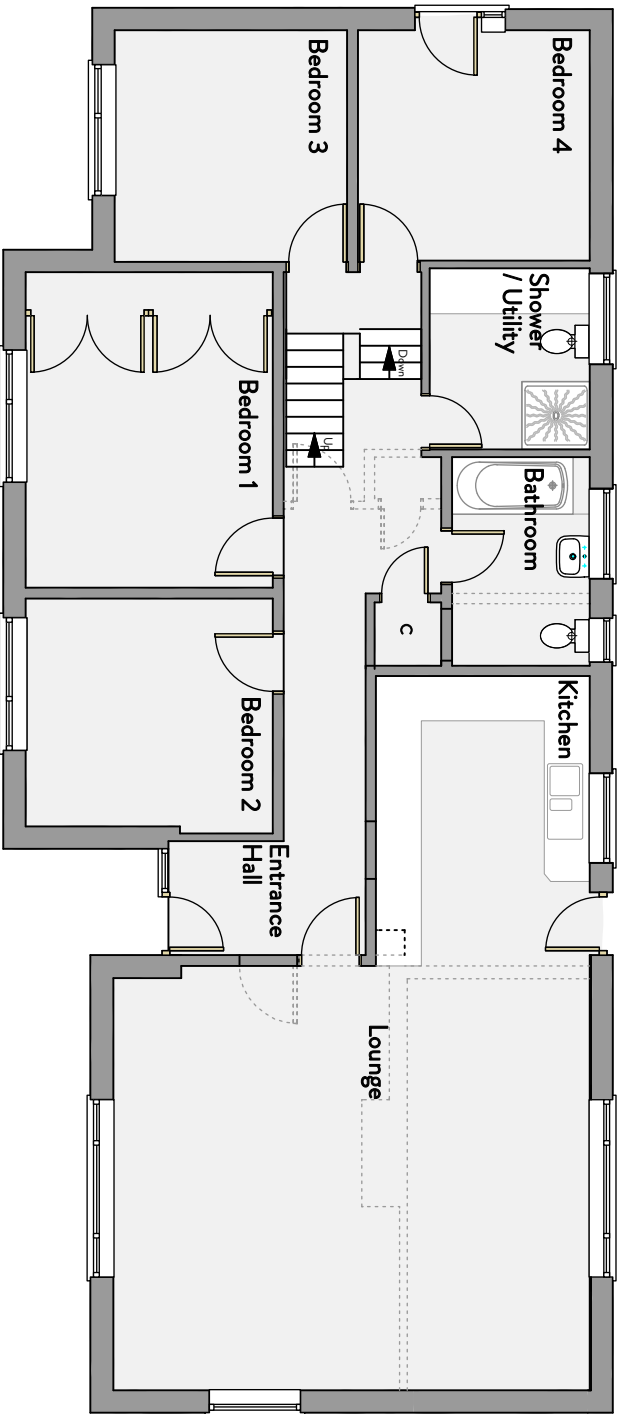


Ground Floor Plan

Scale 1:100

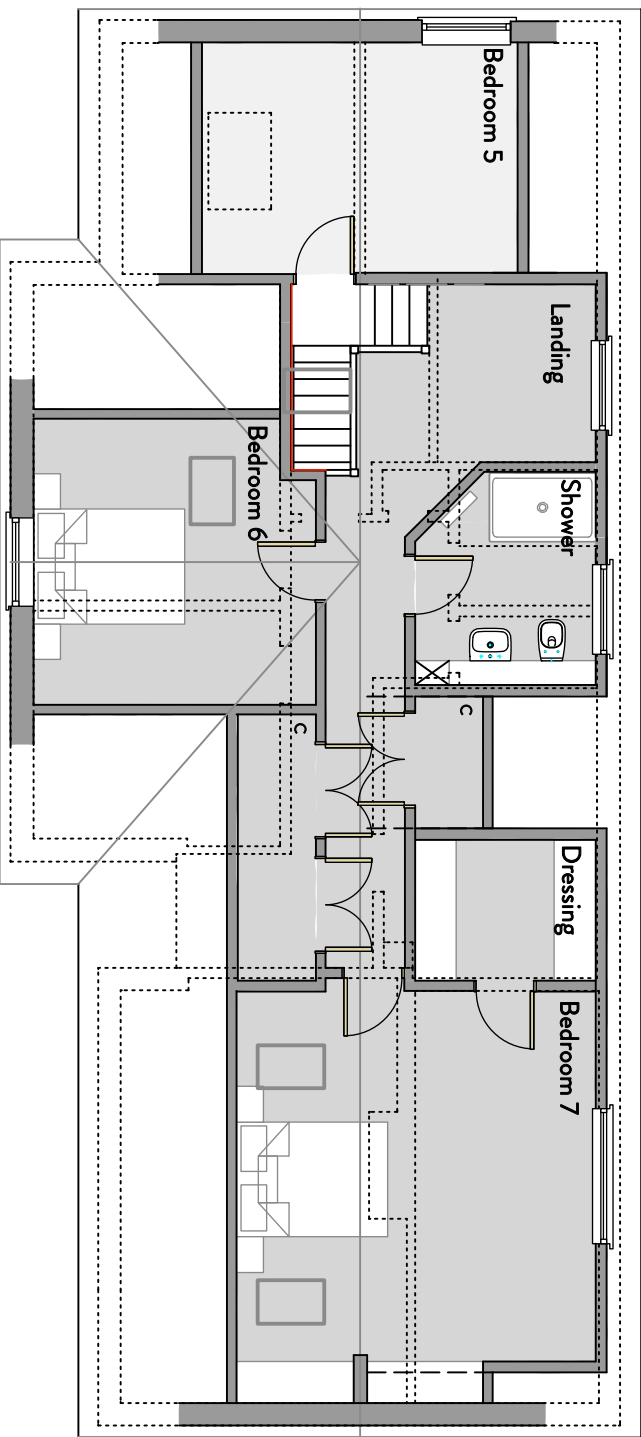

First Floor Plan

Scale 1:100

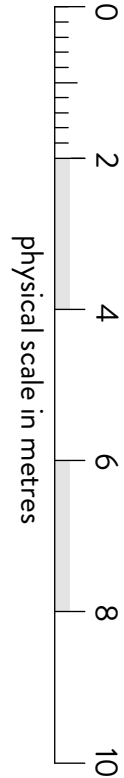

**Kingfisher Creative**
ARCHITECTURAL DESIGN LTD

4 CHERRY TREE CLOSE, HUNSTON, CHICHESTER, PO20 1BG
INFO@KINGFISHERCREATIVE.CO.UK 07795 472663
COMPANY REGISTERED IN ENGLAND & WALES REGISTRATION NUMBER : 8644051

Preliminary

Proposed Extension & Alterations

Project:	Five Farthings Hengist Close Horsham RH12 1SB	Date	July 2025
Scale	1:100 @ A3	Job No.	1468
Revision			