



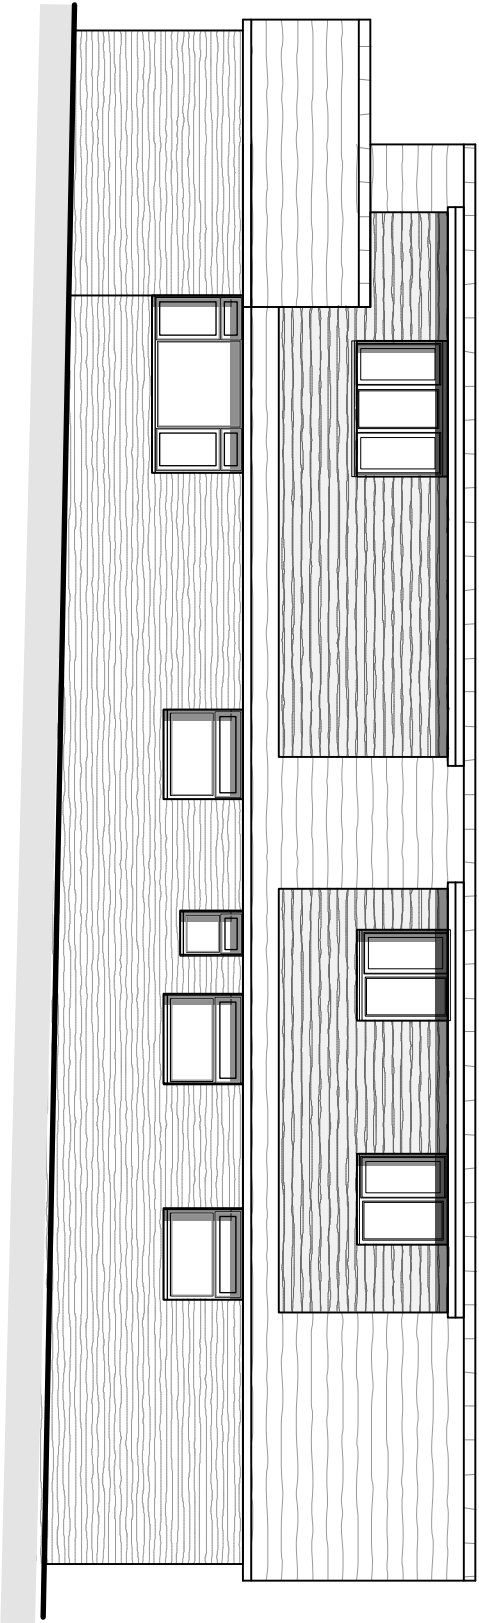


North Elevation

Scale 1:100

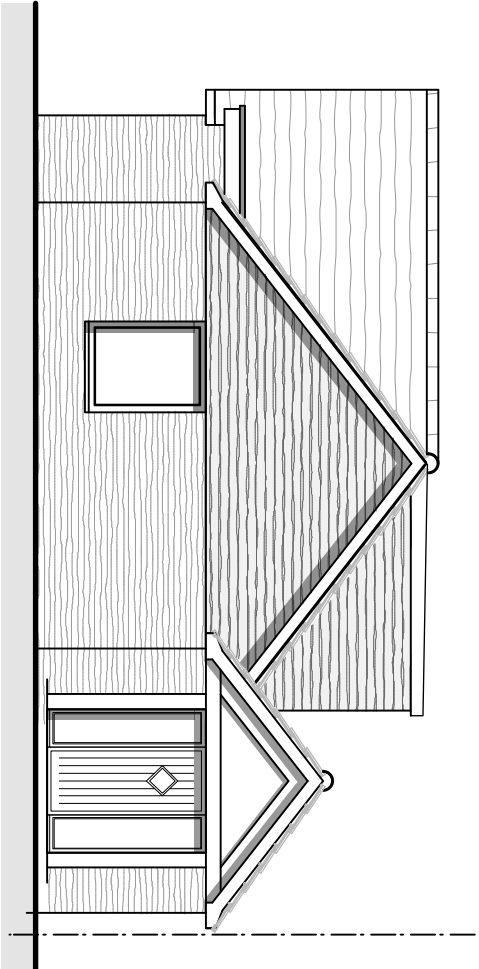


East Elevation

Scale 1:100

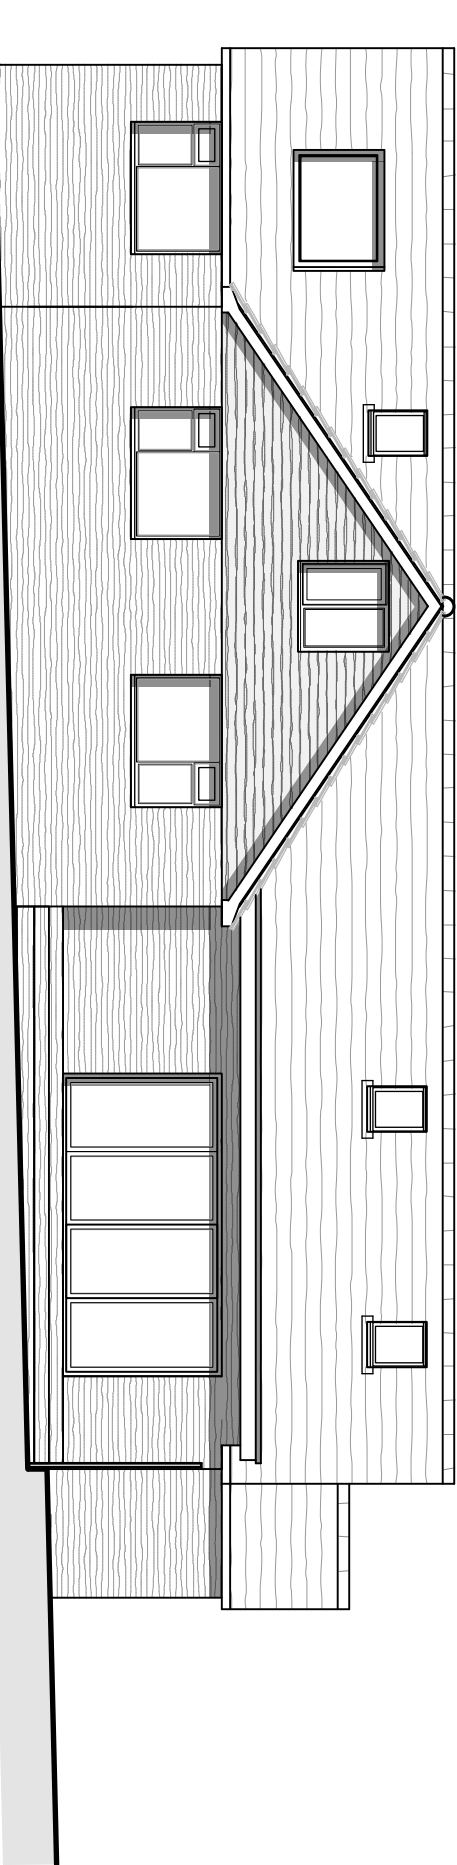


South Elevation

Scale 1:100

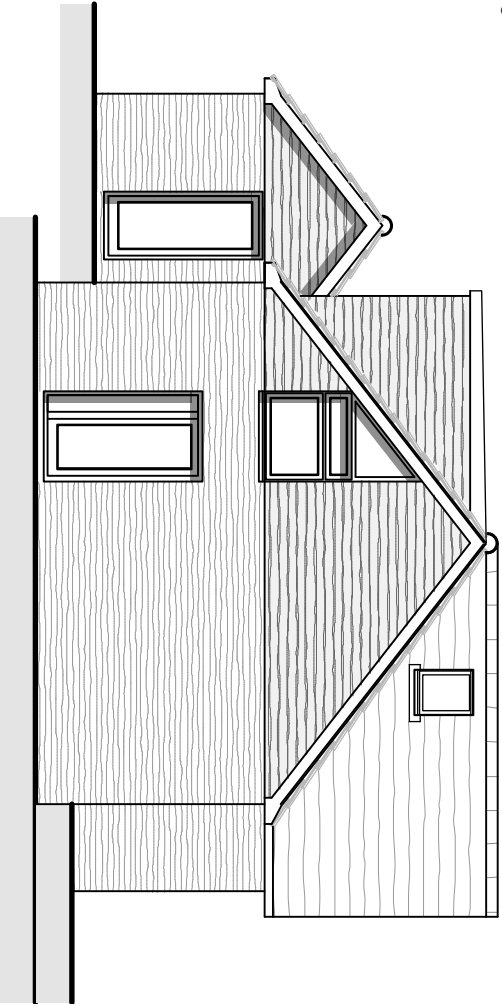

West Elevation

Scale 1:100

 

4 CHERRY TREE CLOSE, HUNSTON, CHICHESTER, PO20 1BG
INFO@KINGFISHERCREATIVE.CO.UK 07795 472663
COMPANY REGISTERED IN ENGLAND & WALES REGISTRATION NUMBER : 8644051

Preliminary

Proposed Extension & Alterations

Project:	Five Farthings	Date	July 2025
	Hengist Close	Scale	1:100 @ A3
	Horsham	Job No.	1468
	RH12 1SB	Revision	

PL04 - Proposed Elevations