



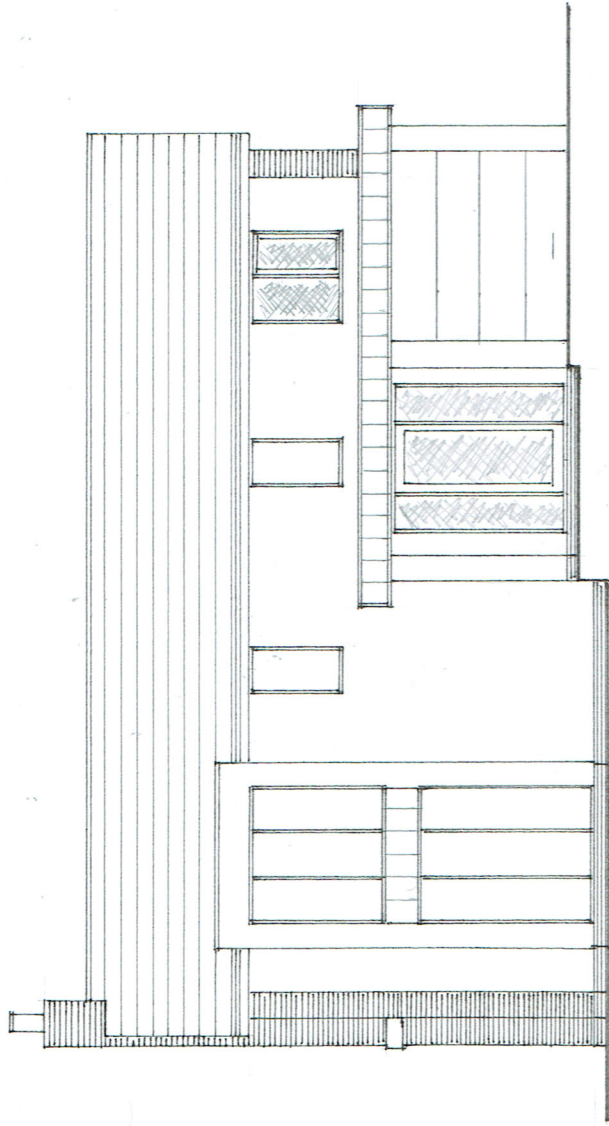


FRONT ELEVATION

Existing face brick piers to corners retained, coloured render to walls between retained piers, black aluminum windows and doors with matching black composite cladding to flat roof over front extension

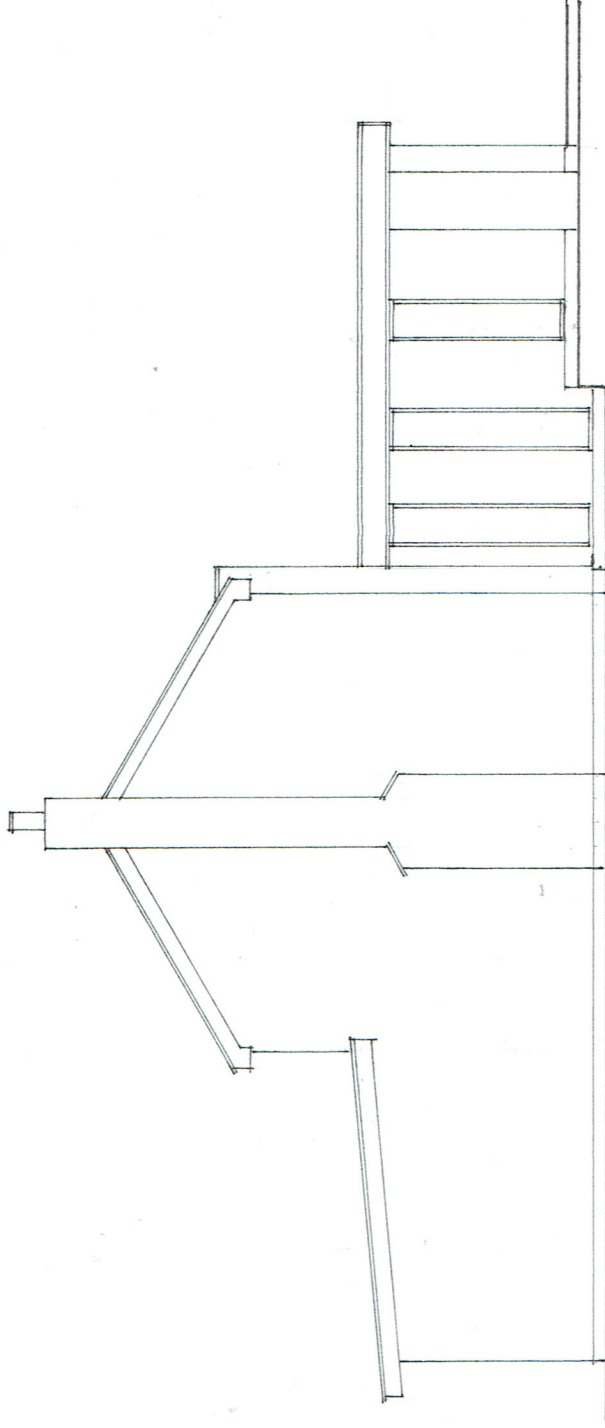


SIDE ELEVATION

Existing face brickwork to side of original house and chimney retained with matching brickwork to rear extension, coloured render to front extension walls with black aluminum windows.

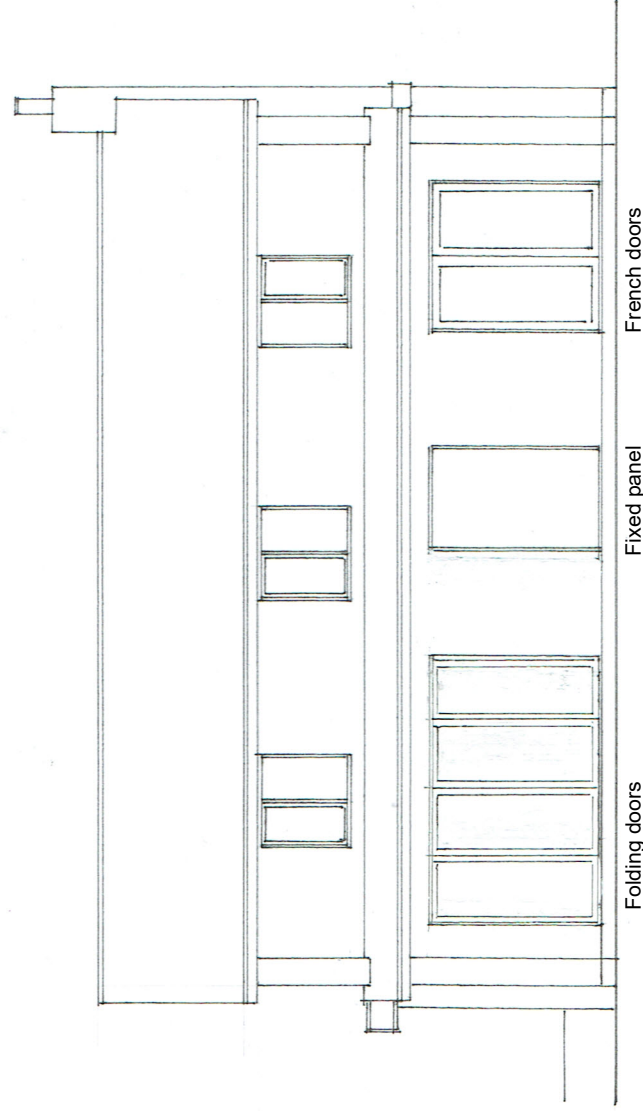

REAR ELEVATION


Brickwork to rear extension to match existing piers to corners, with black aluminum windows and doors. First floor walls between windows and ground floor walls between fenestration in coloured render

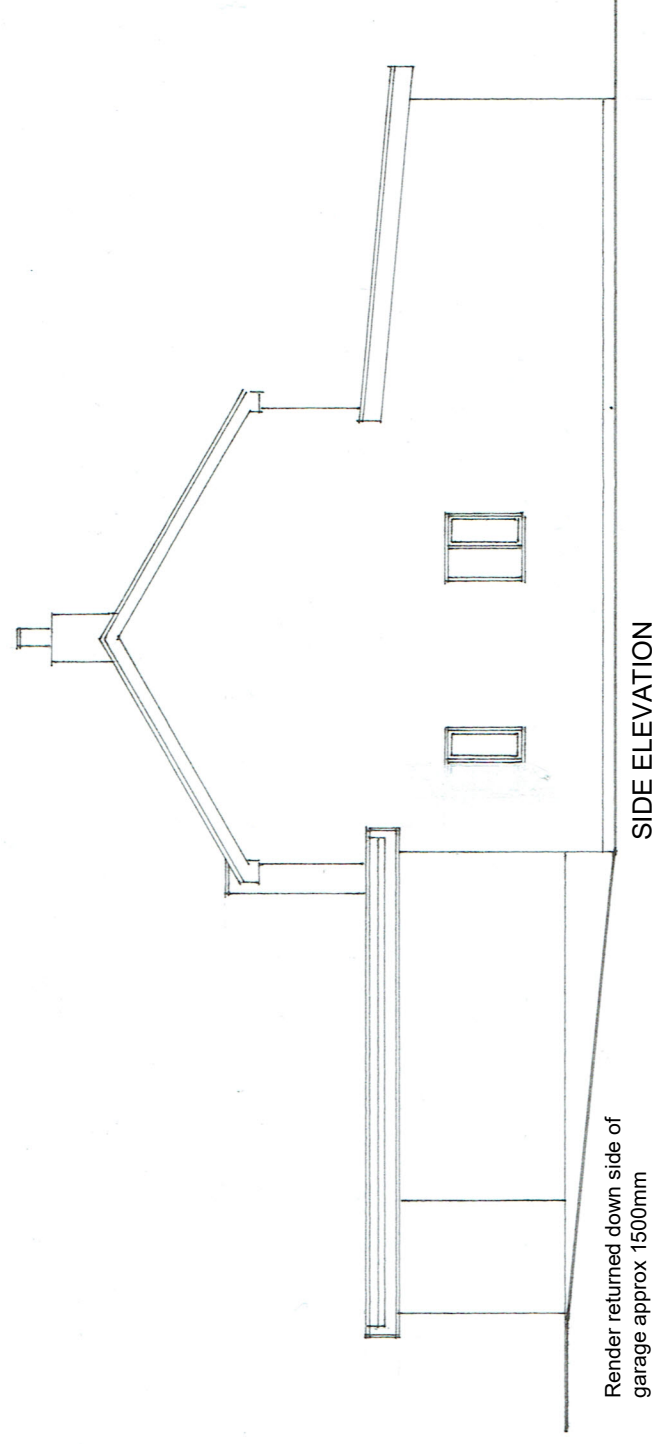

SIDE ELEVATION

Brickwork to rear extension to match existing with black aluminum windows and doors

Render returned down side of garage approx 1500mm

 

23 Maudlyn Parkway, Bramber, Steyning, West Sussex
Proposed elevations
Scale 1/100 at A3

Drawing number 01-1225-07revb
BUILDING TECHNICAL SERVICES
(07760390953)