


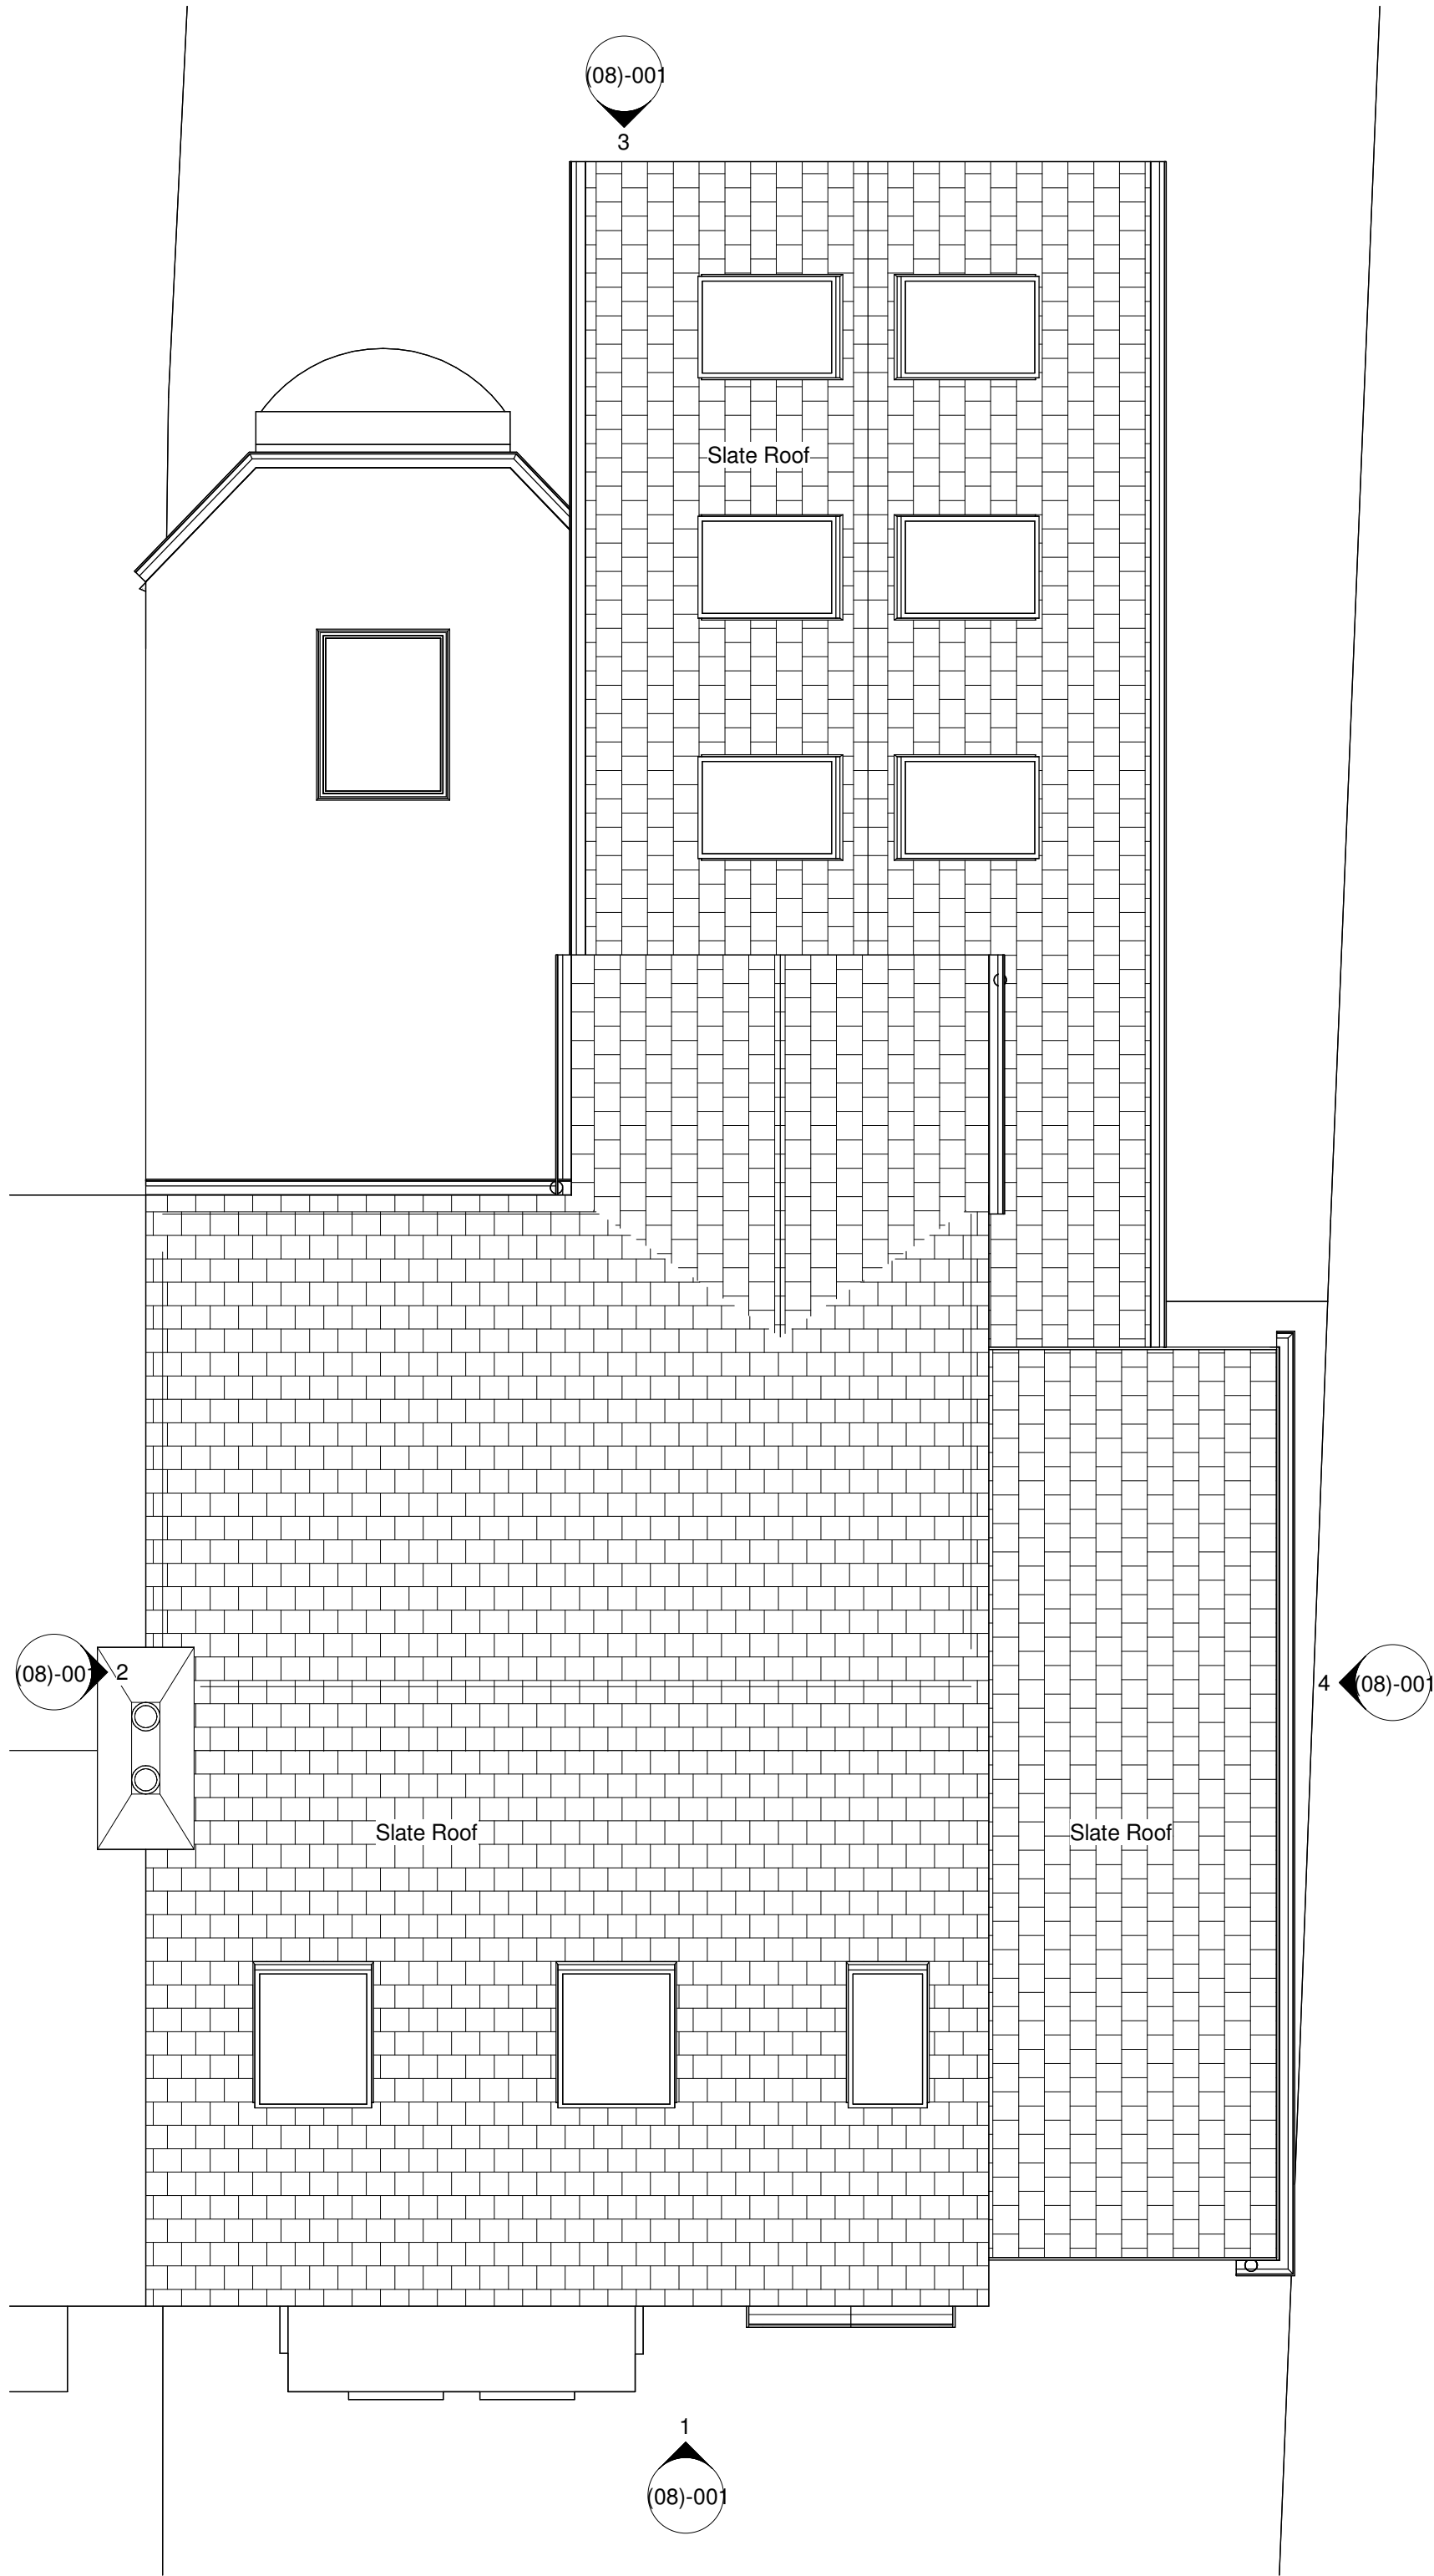

1 Roof Plan - Proposed
1 : 50



E	Revision 5	LDV	LDV	02/04/26
D	Revision 4	LDV	LDV	11/03/26
C	Revision 3	LDV	LDV	17/11/25
B	Revision 2	LDV	LDV	29/09/25
A	Revision 1	LDV	LDV	20/08/25

rev	description	drawn	checked	date
revisions				

status: PRELIMINARY
This drawing is protected under The Copyright, Designs and Patents Act 1988.
This drawing is produced for PLANNING PURPOSES ONLY and is not to be used for construction.

LDV Architecture
39 PLOVERS ROAD
HORSHAM, WEST SUSSEX
RH13 5PD

TELEPHONE + 44 (0)1403 541 586
EMAIL INFO@LDVARCHITECTURE.CO.UK

client:	MR & MRS WICKENS		
project:	47 NORTH PARADE		
title:	PROPOSED PLANS 2		
scale:	1 : 50	@	A1
date:	20/08/25		
drawn:	LDV		
checked:	LDV		
job no:	drawing no:	revision:	
P2524	(07)-002	E	