




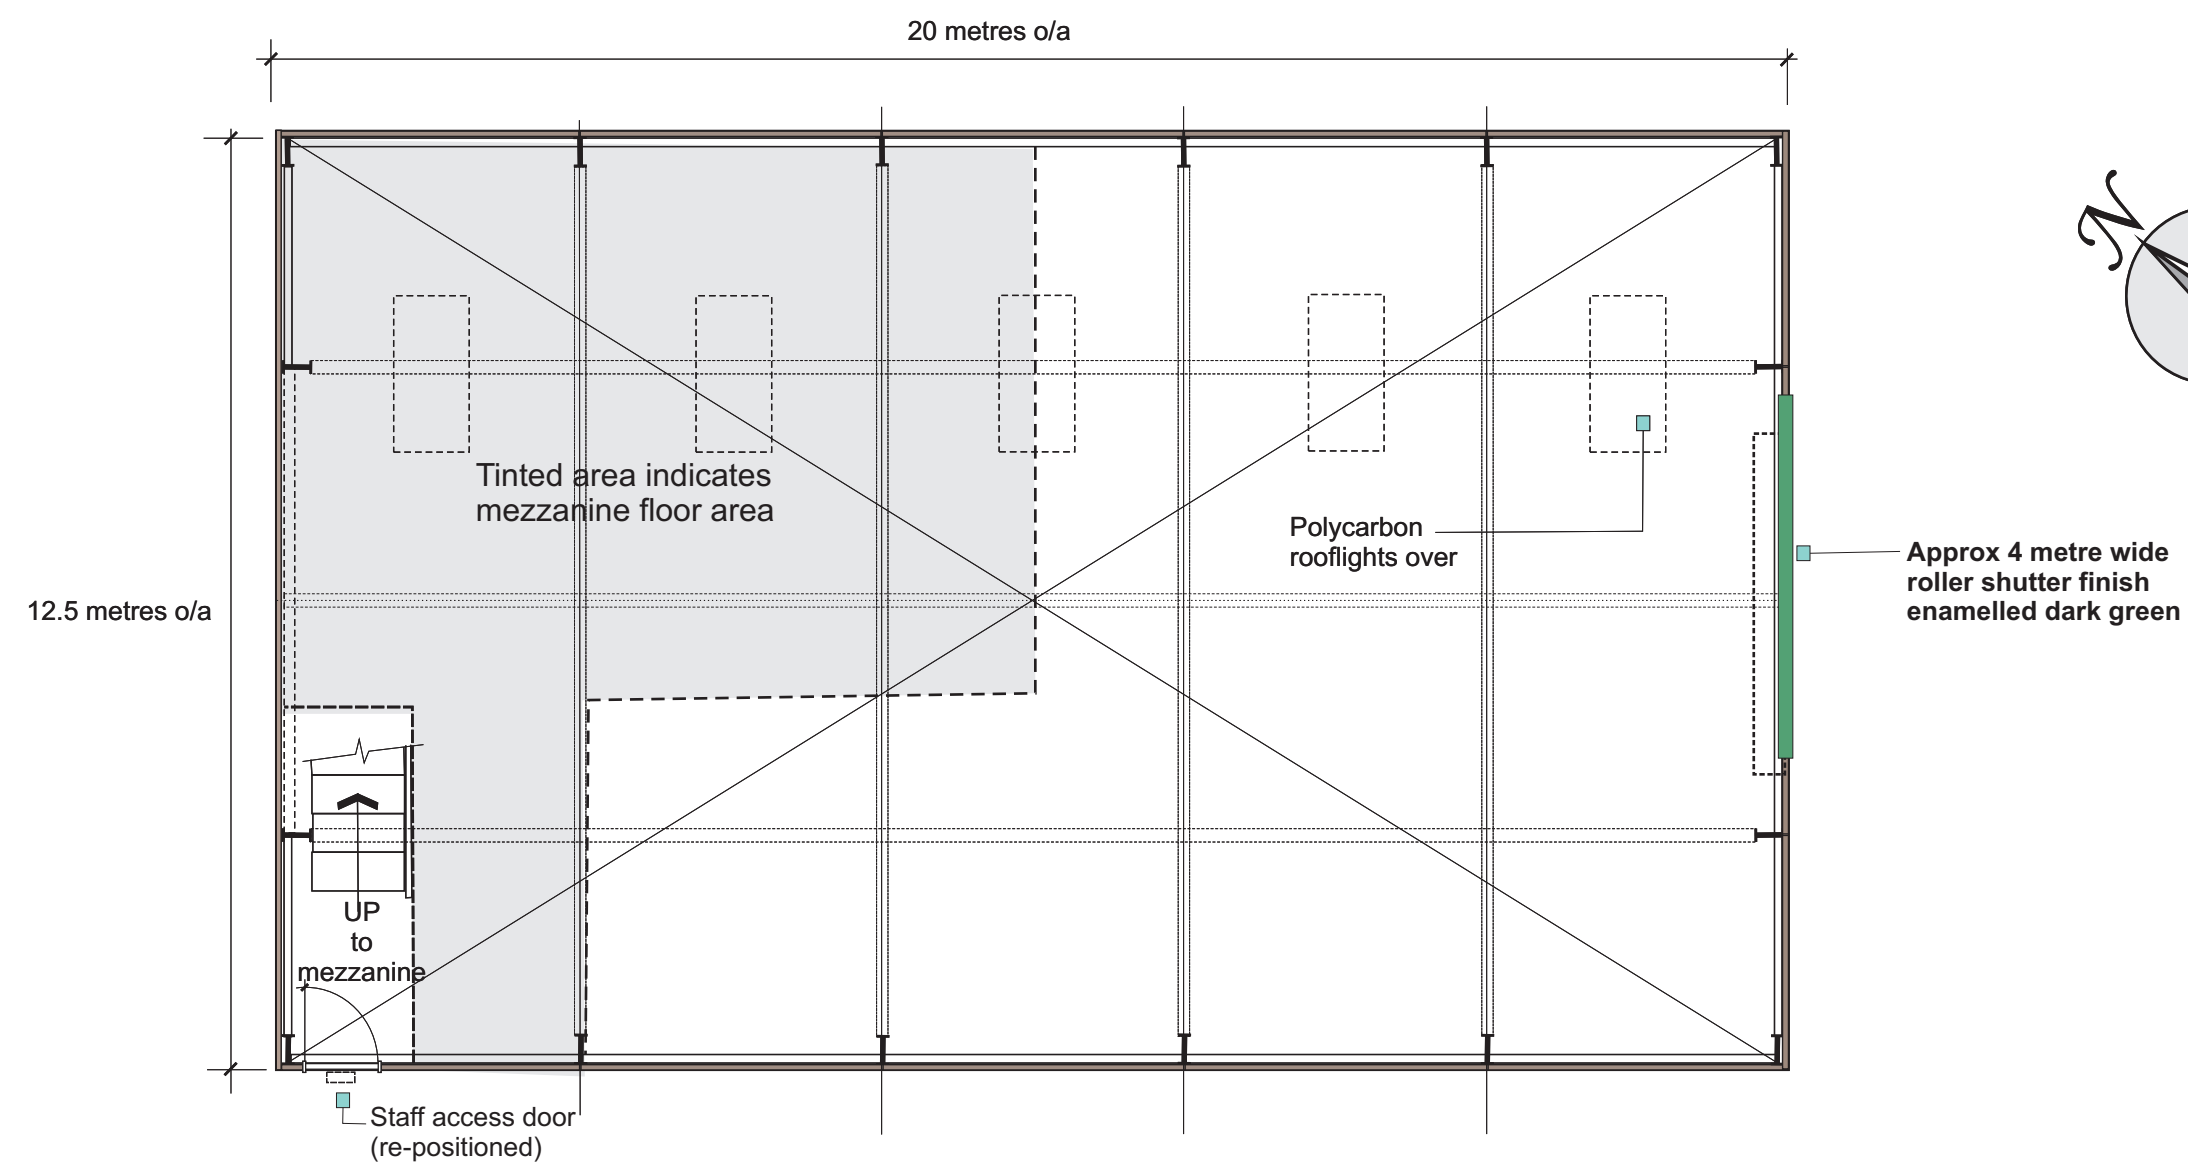

FLOOR PLAN: FARM MACHINERY STORE Scale 1 : 100 @ A2

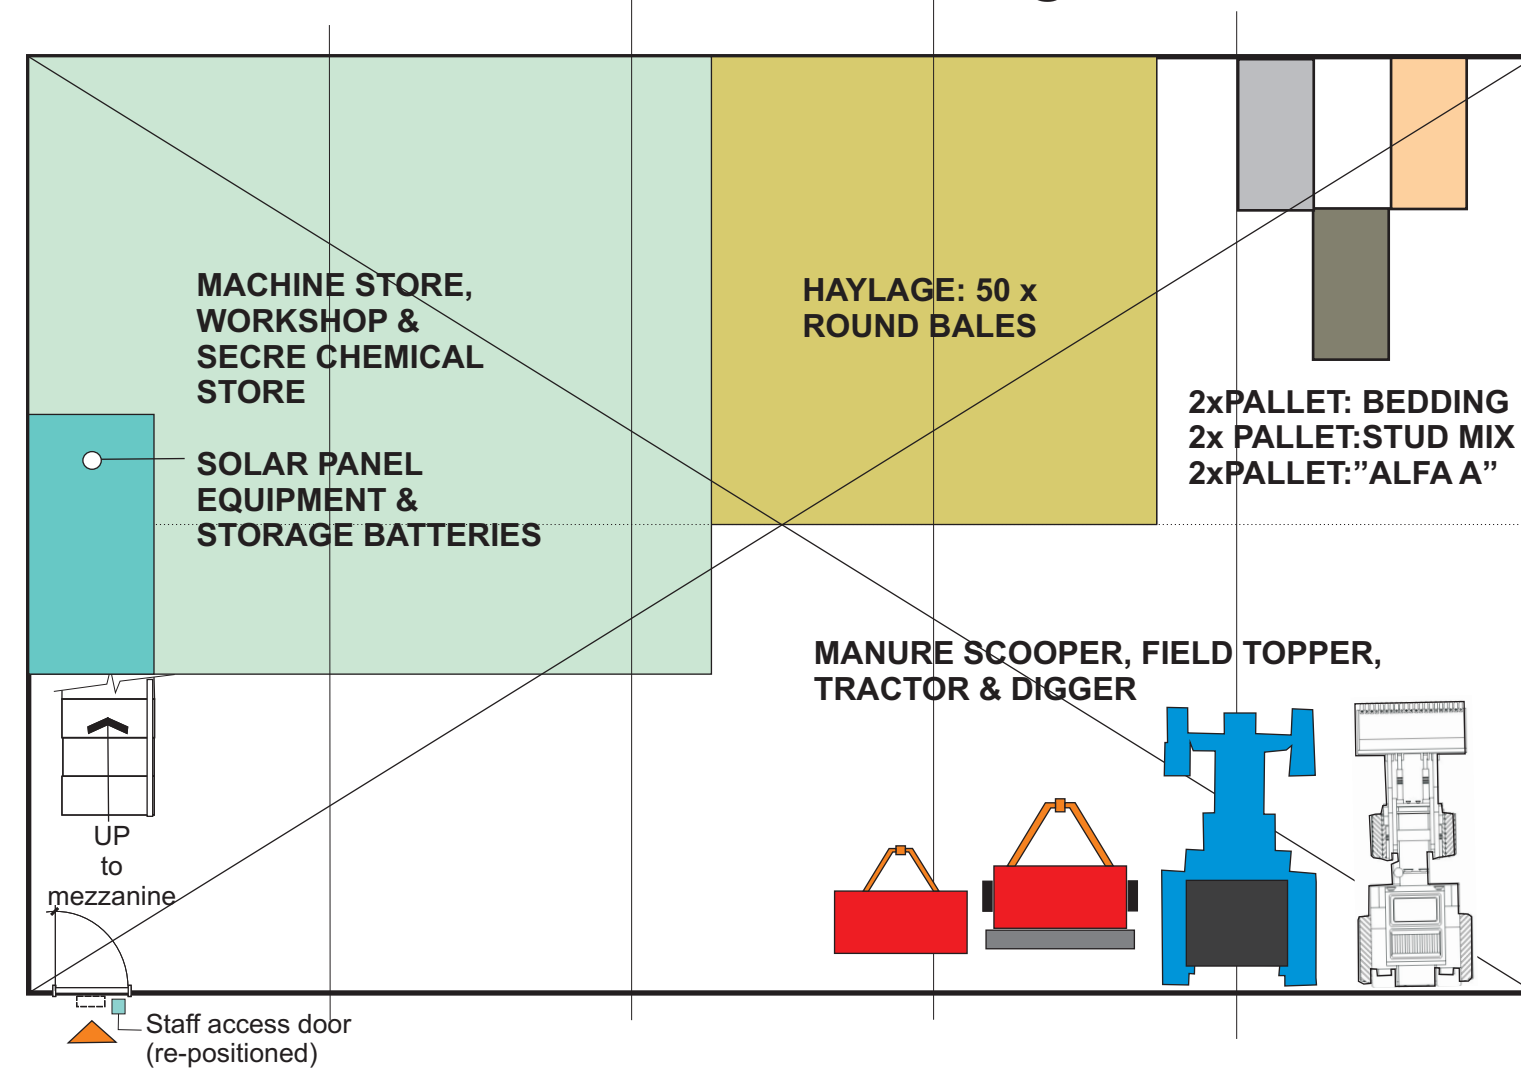

SCHEMATIC PAL OF GROUND FLOOR SHOWING PROVISIONAL USE

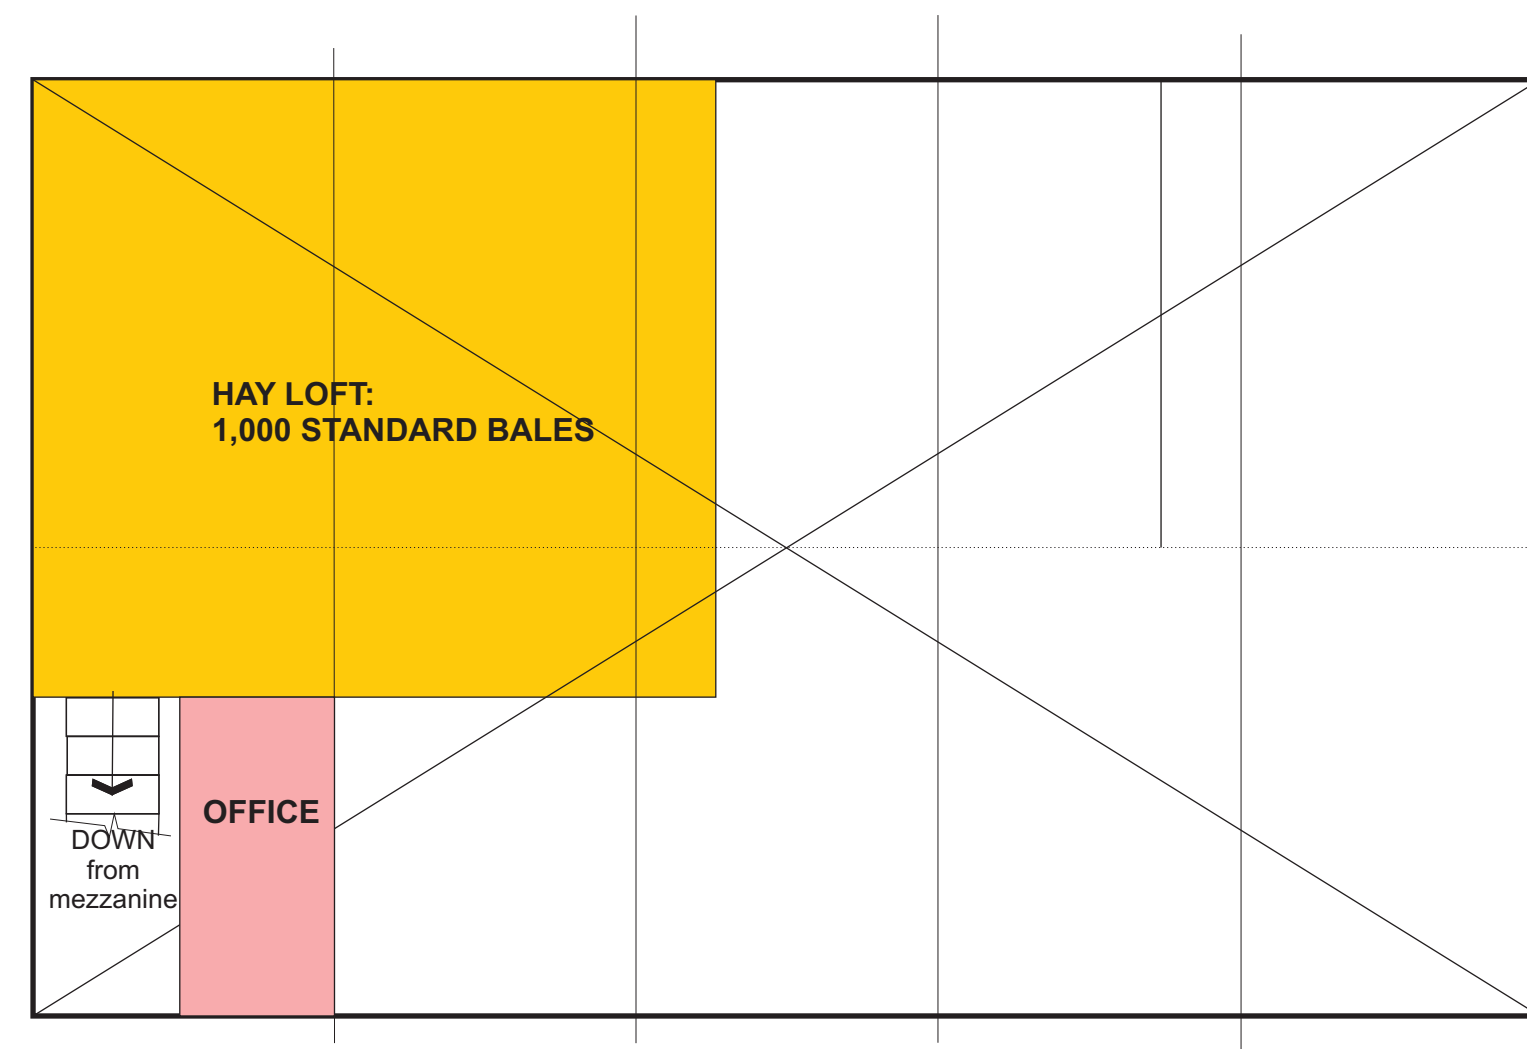

SCHEMATIC PAL OF MEZZANINE FLOOR SHOWING PROVISIONAL USE

SECTION 73A PLANNING APPLICATION

Schedule of revisions to original approval under Ref: DC/23/1325:

MACHINERY STORE & HAY BARN

- 1) Staff access door re-positioned on elevation facing south-west.
- 2) Roller shutter main door replaces sliding doors.
- 3) Timber cladding replaced with black corrugated metal panelling with Thermalie block skirt.
- 4) Mezzanine hay store & office level added.

Scale Bar Scale ~ 1:100 @ A2 0 1 2 3 4 5 6 Metres	EQUINE REHABILITATION FACILITY 12, GHYLL HOUSE FARM BROADWATER LANE COPSALE RH13 6QW	Description : Machine Store Plans Scale: 1:100 @ A2 Drg No: MBP/2607 - 01 Drawn By: MB-P Date: 15-07-26 BARN/STORE 1
---	--	---