





HARD LANDSCAPE KEY:

 

GRASS TRACK DUG OUT AND COMPACTED, WITH ROAD PLANINGS LAID TO A DEPTH OF 10cm AND COMPACTED TO FORM SEMI-POROUS ROAD SURFACE

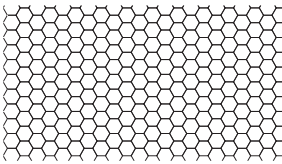


CELLULAR CONFINEMENT SYSTEM (NO-DIG) AS RECOMMENDED IN ARBORICULTURAL ASSOCIATION GUIDANCE NOTE 12



PEDESTRIAN AND HORSES ACCESS UNDER TREES (NO VEHICLES AND FENCE AT CAR PARK END OF PATH)



EXISTING PASTURE WITH NEW SHEEP FENCE MANUFACTURED WITH TIMBER POSTS & SPANNING GALVANISED STEEL OPEN MESH

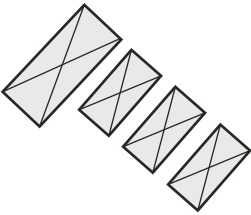


PARKING FOR THREE CARS AND ONE SMALL MOTORISED HORSEBOX, OR HORSEBOX TRAILER (NOTE: SPACE FOR REFUSE WAGON TO TURN)



ONE 240 lb GENERAL WASTE (GREEN TOP) AND ONE 240 lb RECYCLING BIN (BLUE TOP) ON CONCRETE BASE

SITE PLAN : LIMEKILN FARM EQUINE CENTRE

Scale 1 : 500 @ A2

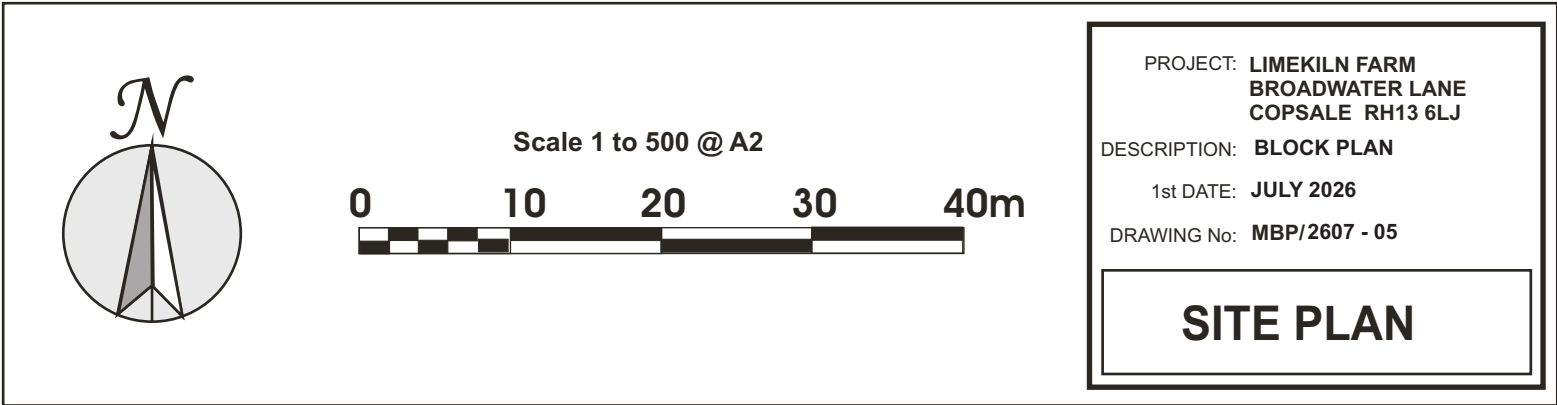

PROJECT: LIMEKILN FARM
BROADWATER LANE
COPSALE RH13 6LJ
DESCRIPTION: BLOCK PLAN
1st DATE: JULY 2026
DRAWING No: MBP/2607 - 05

SITE PLAN