



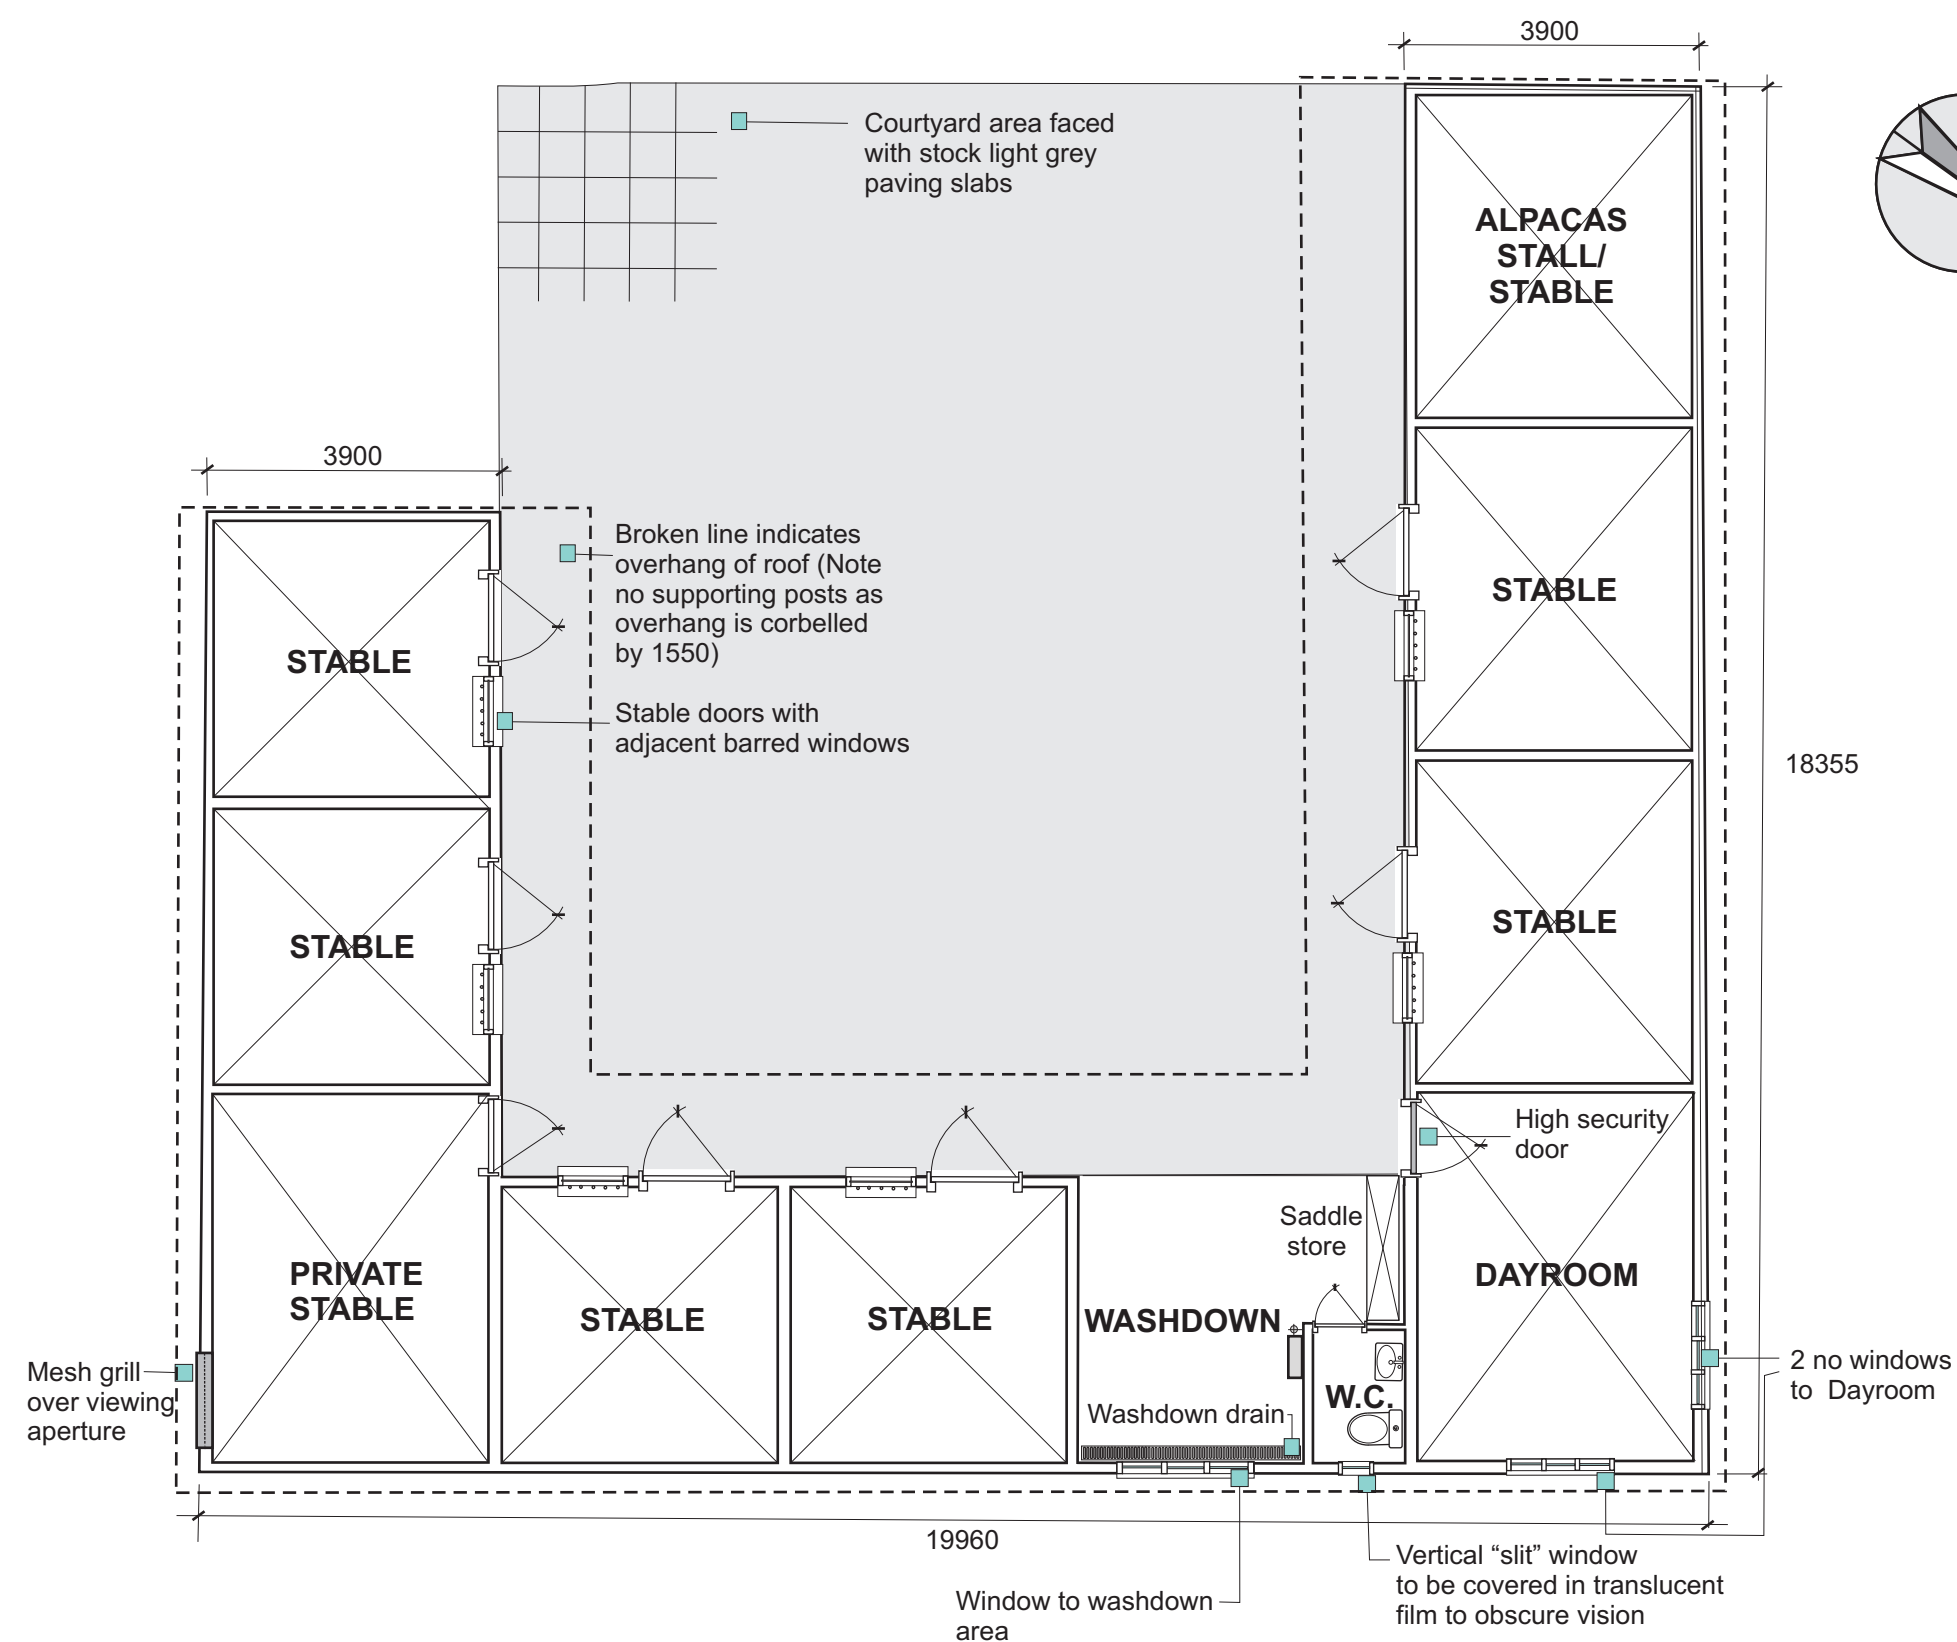

LAYOUT PLAN OF STABLE BLOCK Scale 1 : 100 @ A2

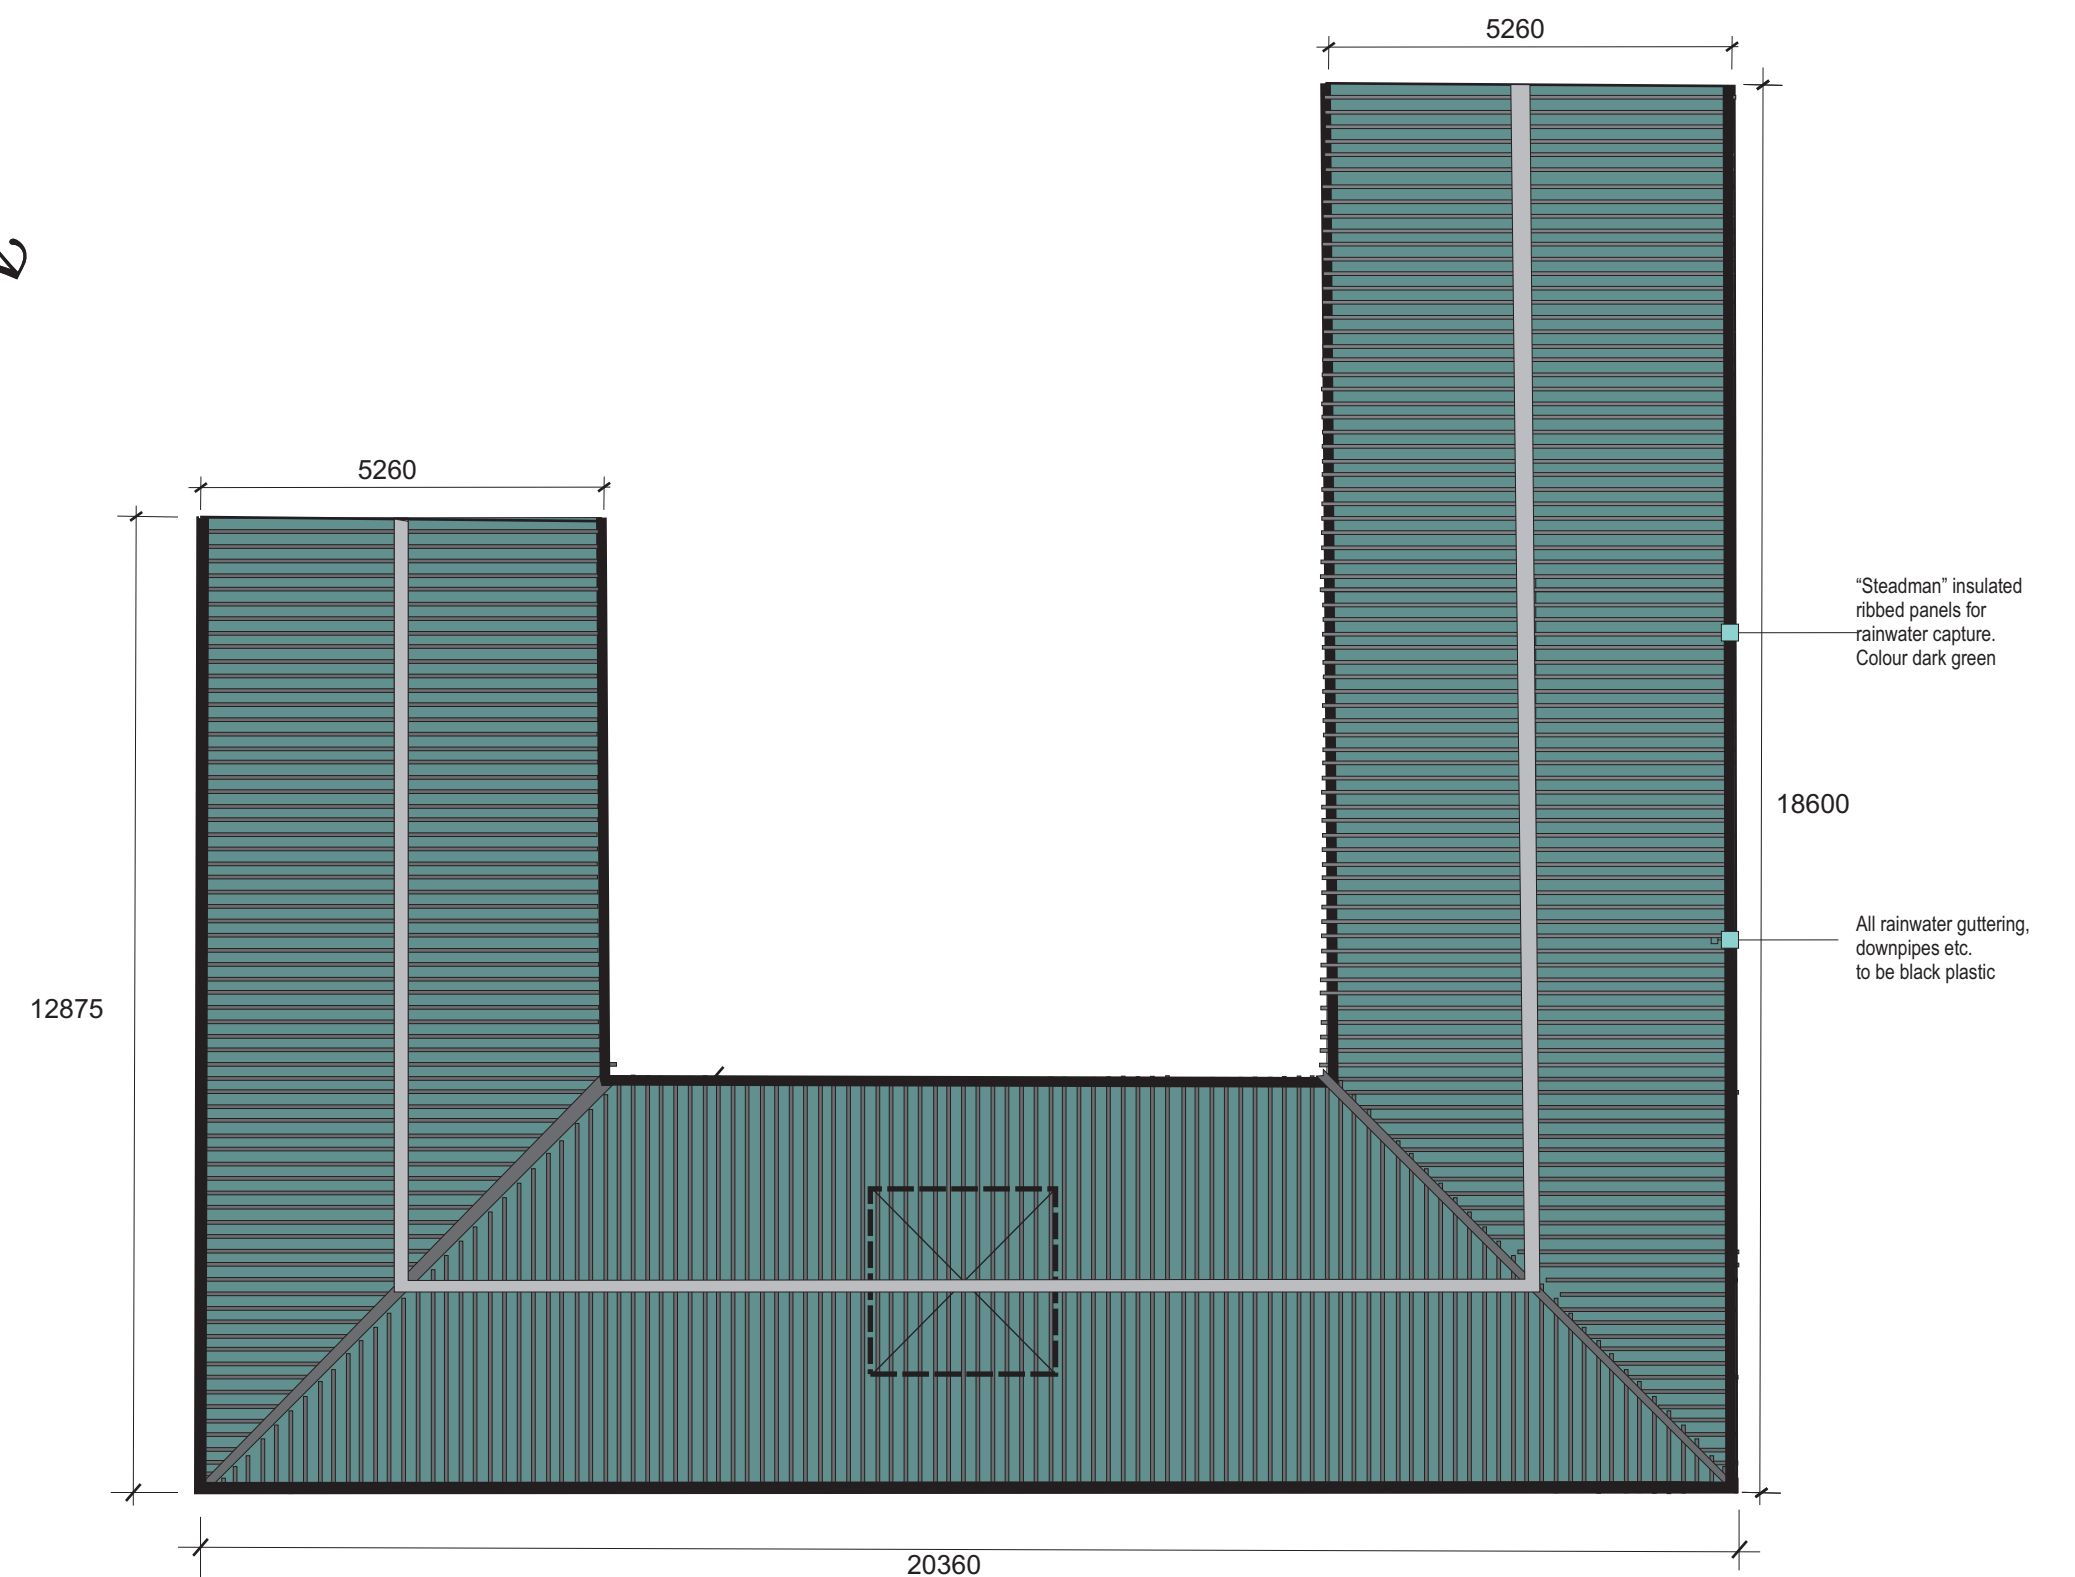


ROOF PLAN OF STABLE BLOCK Scale 1 : 100 @ A2

SECTION 73A PLANNING APPLICATION

Schedule of revisions to original approval under Ref: DC/23/1325:

STABLE BLOCK

- 1) Additional stable added to one end of block.
- 2) Windows re-positioned on elevations facing north-west and north-east.
- 3) Mesh observation grill added to private stable.
- 4) Timber cladding stained down to dark grey/black.
- 5) Grey stock paving slabs to courtyard.

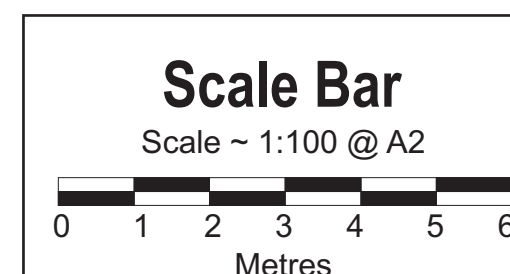

EQUINE REHABILITATION FACILITY
12, GHYLL HOUSE FARM
BROADWATER LANE
COPSALE
RH13 6QW

Description : Stable Plans
Scale: 1:100 @ A2
Drg No: MBP/2607 - 03
Drawn By: MB-P
Date: 15-07-26

STABLE 1