


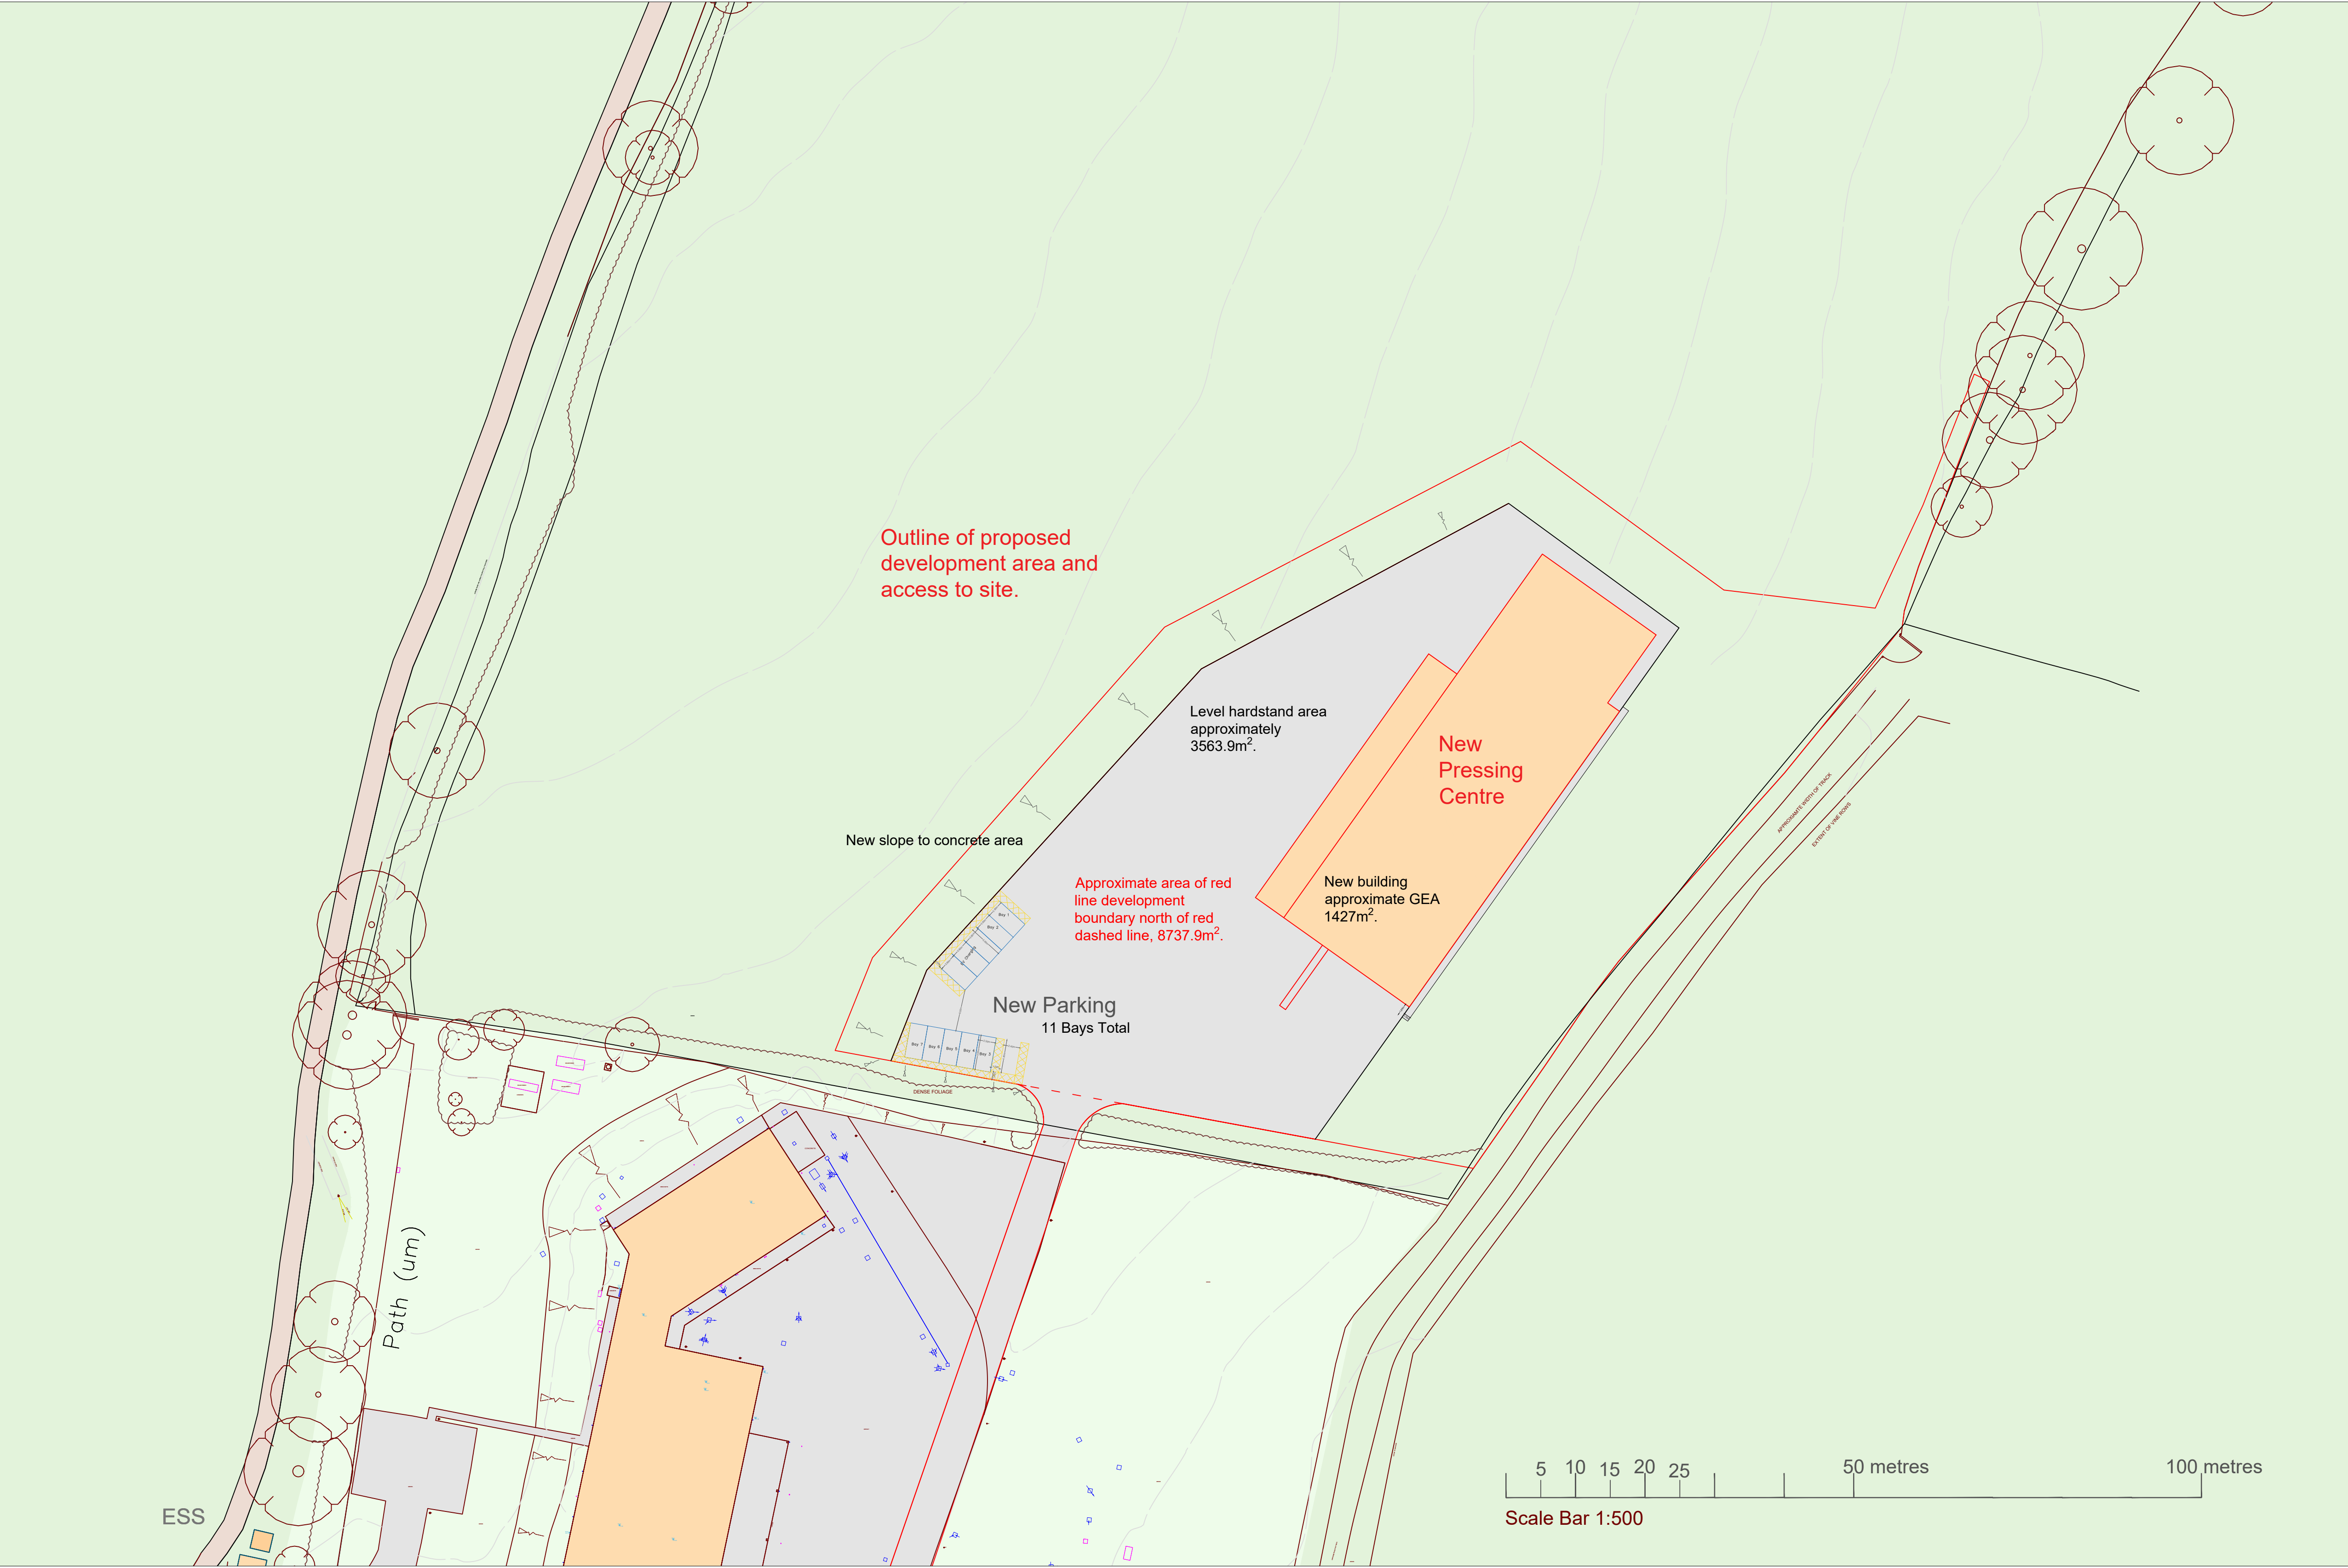

Copyright Coastline Architects. The copyright in this document belongs to Coastline Architects. This Plan cannot be copied or reproduced in any form or by any means without the written permission of Coastline Architects.

Revision Details:
S4-P02 Red line boundary and areas adjusted

A1 Autocad Drawing
Scales correct at A1- 1:500

Drawn by: IS
Checked by: EL

Client:
Nyetimber

Status:
For Planning

Project:
New Pressing Centre

Date:
15/07/26

Drawing Title:
Proposed Site Plan

File Name:
Proj ID Originator Zone Level Type Role Drg No Status:
1353 - CLine - XX - 00 - DR - A - 4002 S4-P02

