




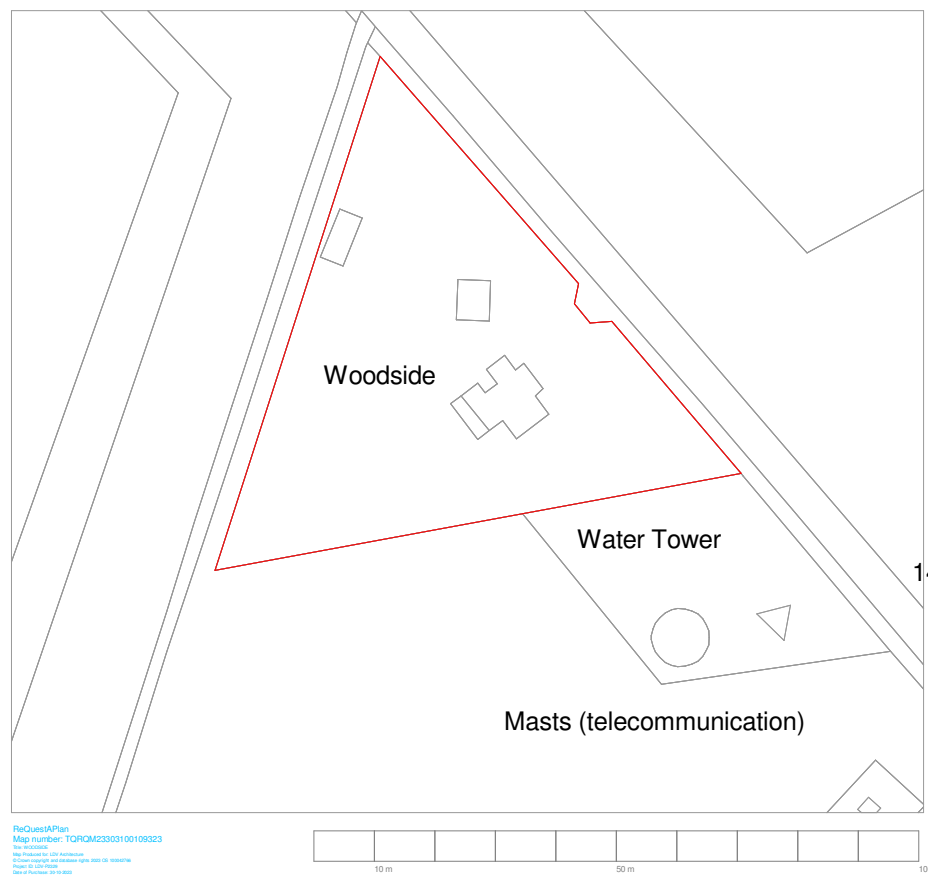

1 Location Plan
1 : 1250

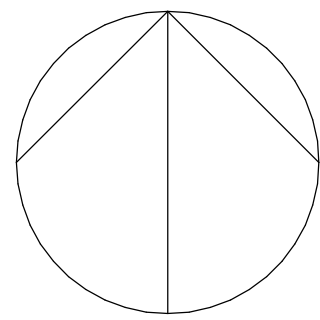

2 Site Plan
1 : 200

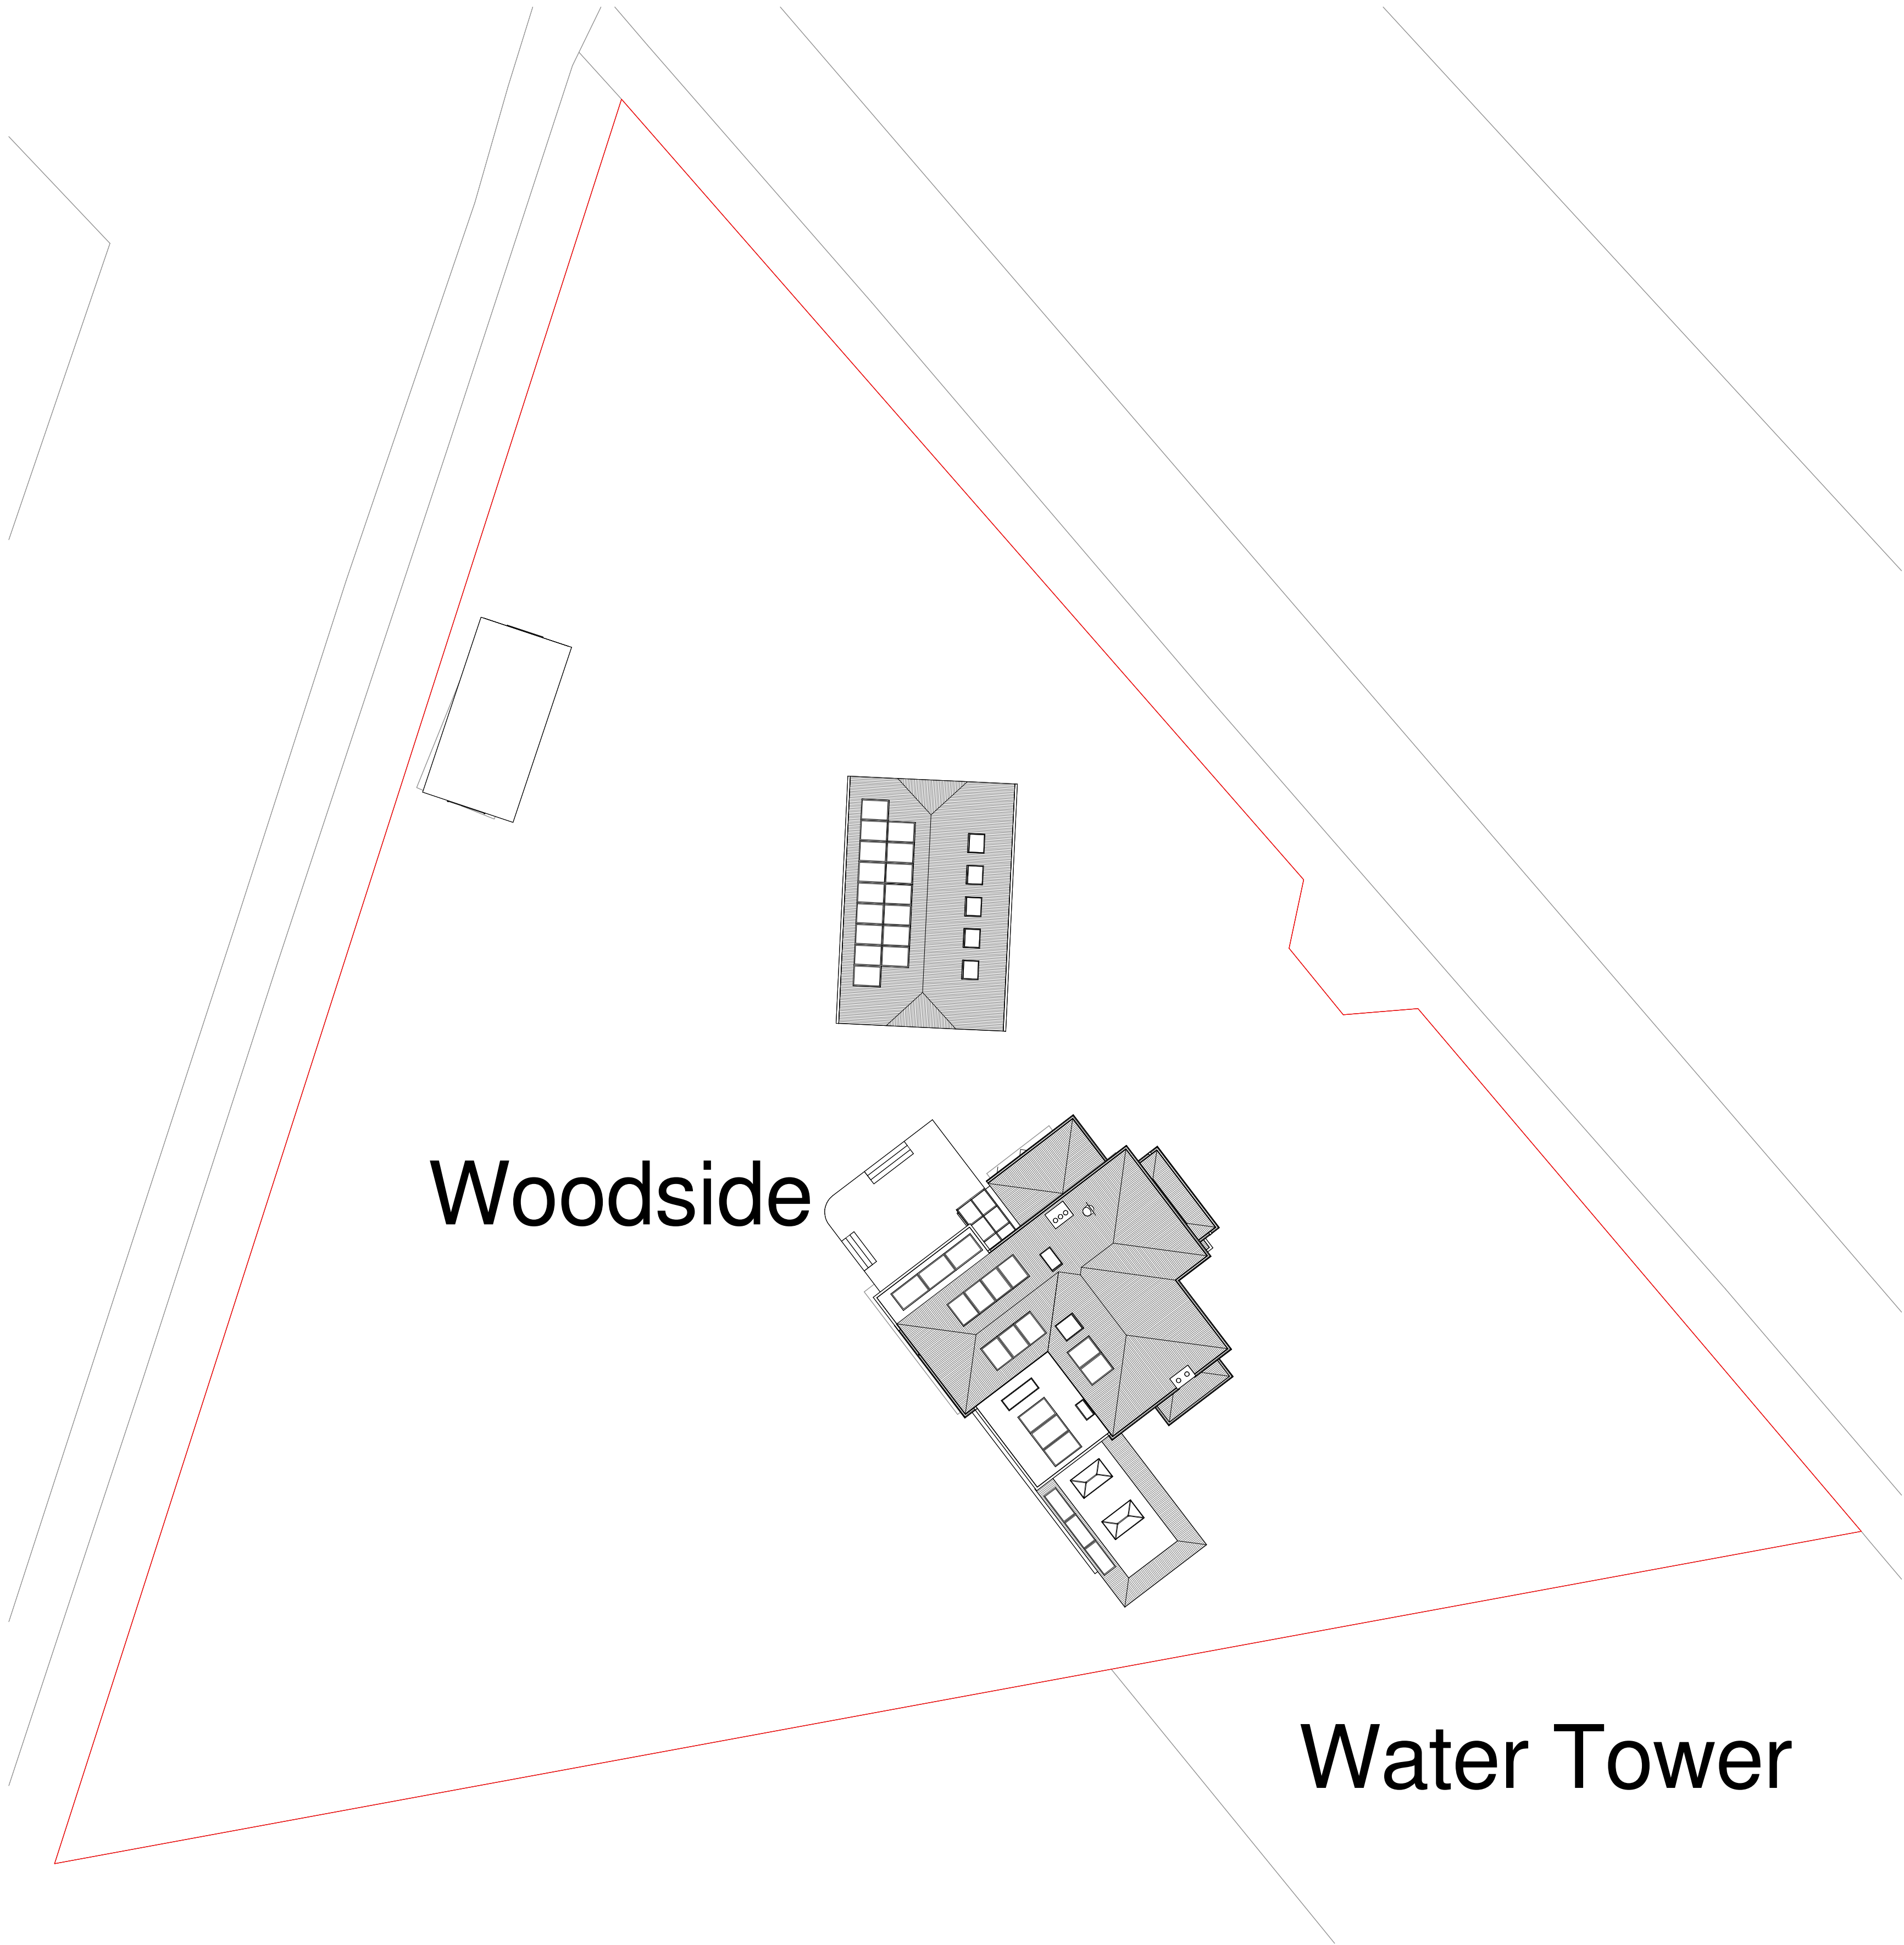

P	Revision 20	LDV	LDV	03/08/26
N	Revision 19	LDV	LDV	13/07/26
M	Revision 17	LDV	LDV	28/05/26
L	Revision 16	LDV	LDV	26/05/26
K	Revision 15	LDV	LDV	06/05/26
J	Revision 14	LDV	LDV	05/05/26
H	Revision 13	LDV	LDV	01/05/26
G	Revision 9	LDV	LDV	14/09/24
F	Revision 7	LDV	LDV	01/07/24
E	Revision 5	LDV	LDV	28/05/24
D	Revision 4	LDV	LDV	30/04/24
C	Revision 3	LDV	LDV	09/02/24
B	Revision 2	LDV	LDV	08/01/24
A	Revision 1	LDV	LDV	22/11/23

rev	description	drawn	checked	date
revisions				

status: PRELIMINARY
This drawing is protected under The Copyright, Designs and Patents Act 1988.
This drawing is produced for PLANNING PURPOSES ONLY and is not to be used for construction.

LDV Architecture
39 PLOVERS ROAD
HORSHAM, WEST SUSSEX
RH13 5PD
TELEPHONE + 44 (0)1403 541 586
EMAIL INFO@LDVARCHITECTURE.CO.UK

client: Mr & Mrs CUMMINGS

project: WOODSIDE

title: LOCATION AND SITE PLANS

scale: As indicated @ A1

date: 22/11/23

drawn: LDV

checked: LDV

job no: P2329
drawing no: (01)-001
revision: P