




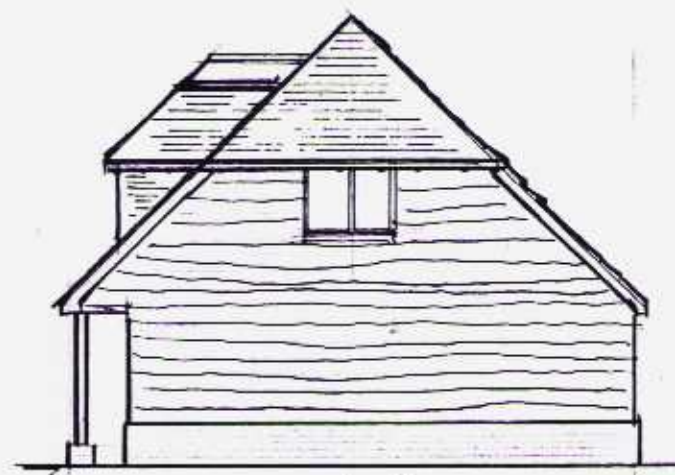


WEST ELEVATION 1:100

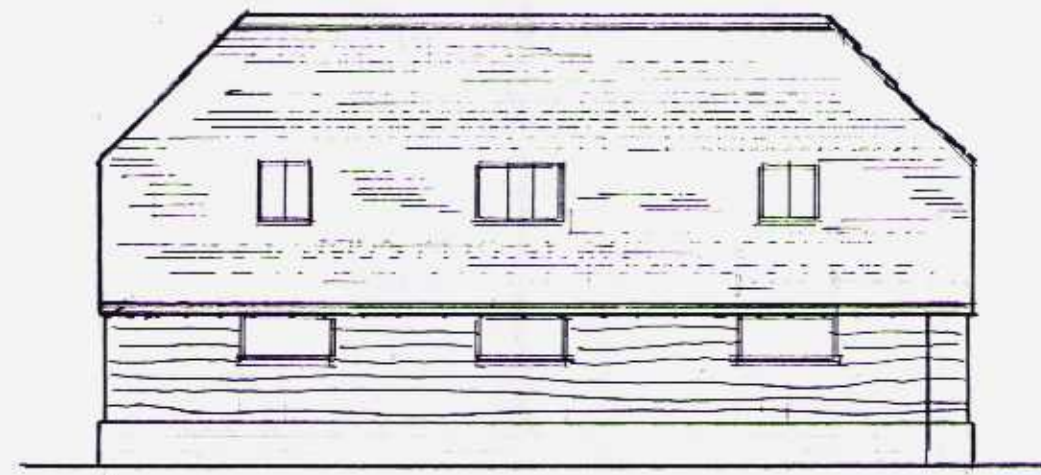


SOUTH ELEVATION 1:100

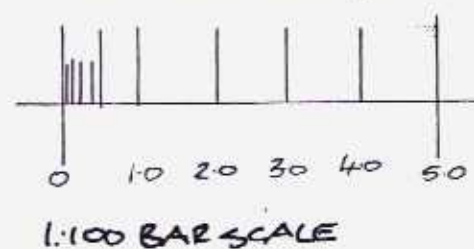


NORTH ELEVATION 1:100

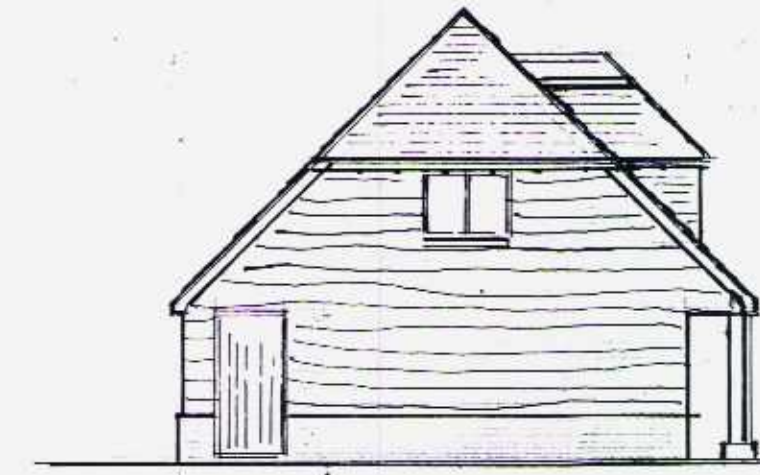



NORTH ELEVATION 1:100

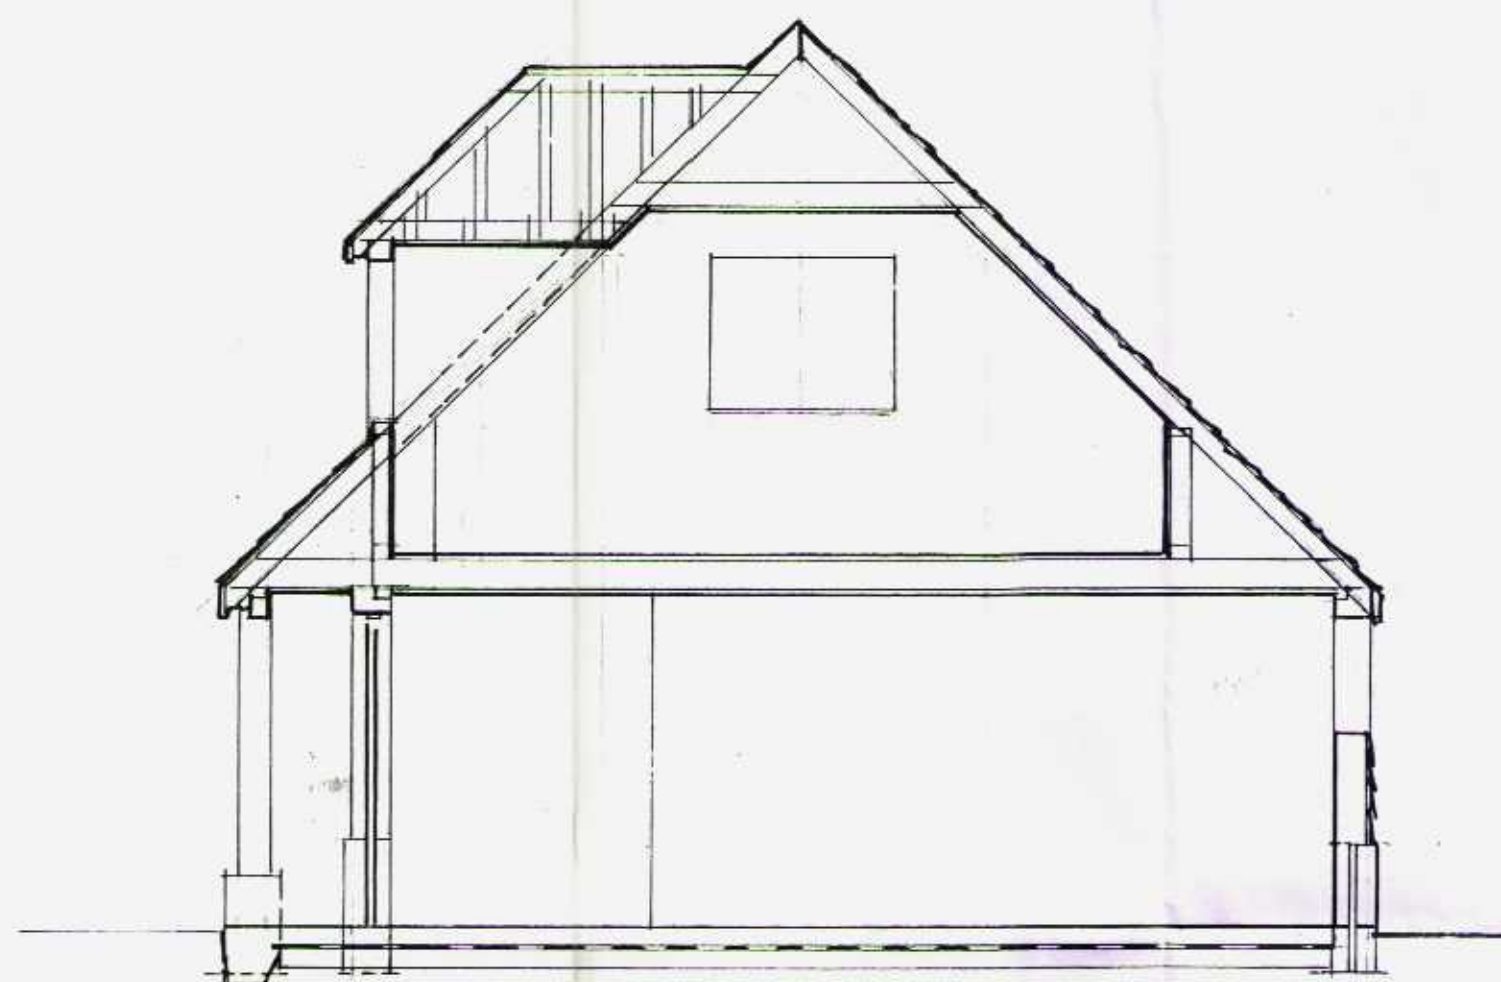


TYPICAL CROSS-SECTION 1:50

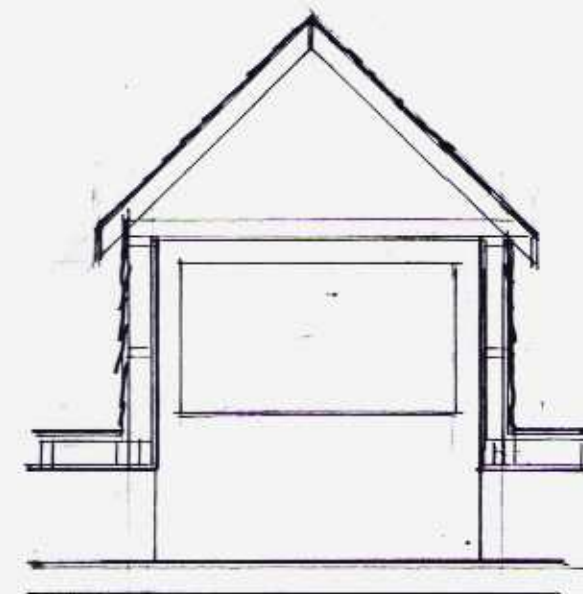

DORMER SECTIONS 1:50

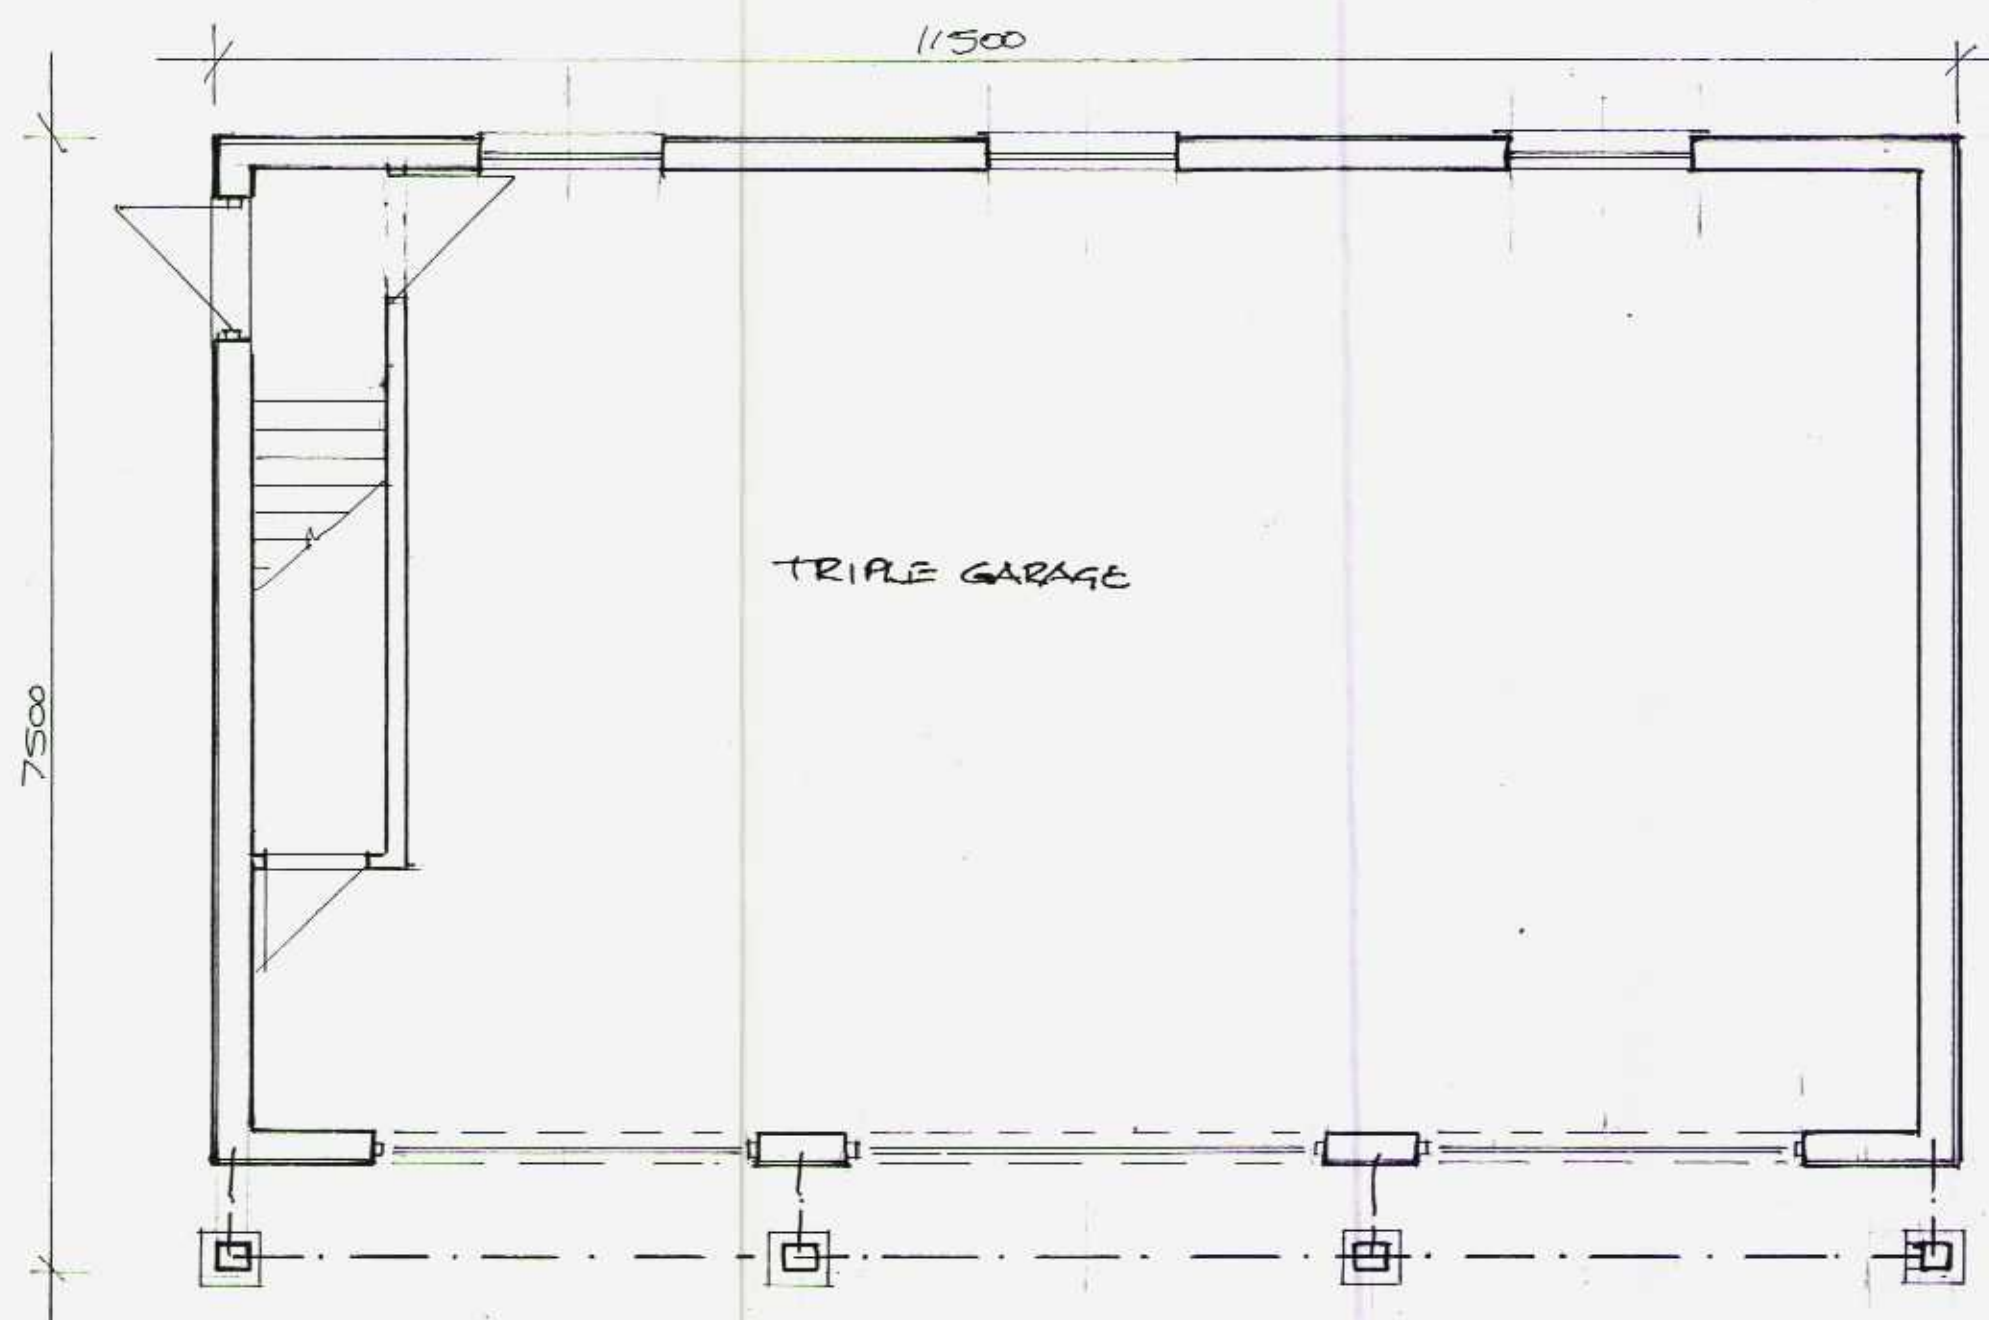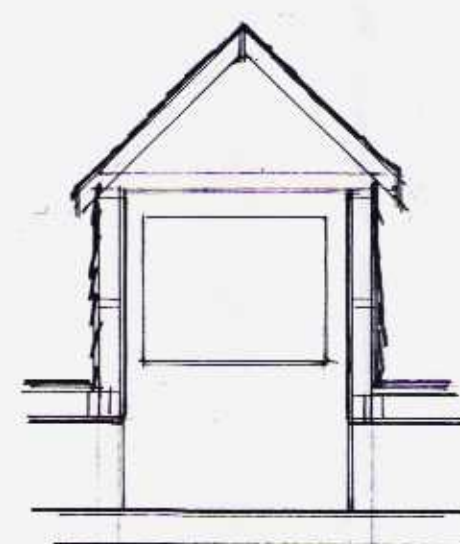

GROUND FLOOR PLAN 1:50

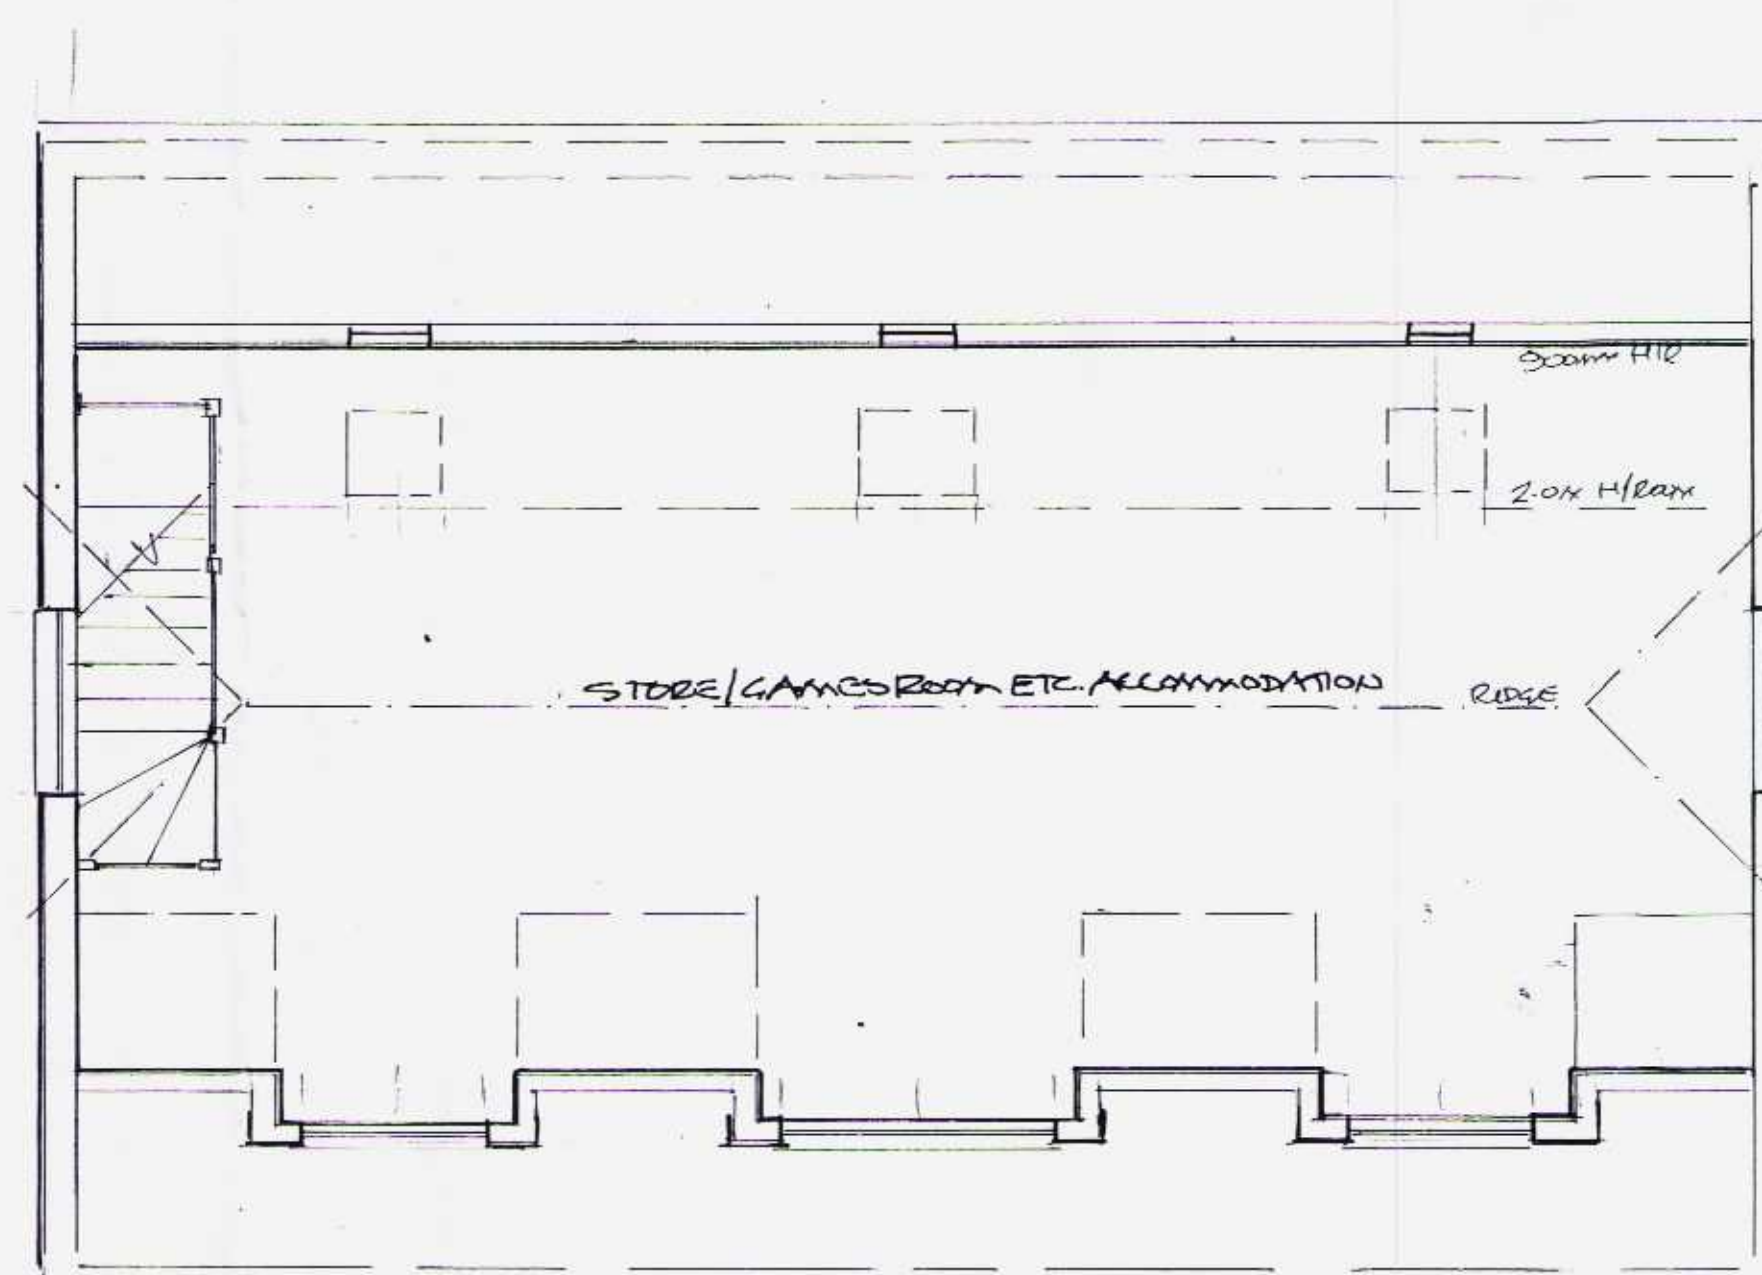

FIRST FLOOR PLAN 1:50

AMENDED

B 8/12/14 REDRAWN SMALLER / RIDGE DROPPED ON



DC 11/1/1984

PROJECT:
PROPOSED TRIPLE GARAGE
WITH ACCOMMODATION OVER AT
BENTONS COTTAGE
BENTONS LANE, DUL POST,
WEST SUSSEX

DRAWING TITLE:
PROPOSED FLOOR PLANS
ELEVATIONS & SECTION

CLIENTS: MR & MRS HEDGES

COPYRIGHT OF:
GRAHAM ASKEW MRICS
CHARTERED BUILDING SURVEYOR
5, HURSTON GROVE
STORINGTON
WEST SUSSEX

SCALE:
1/750 1/750 1/750

DATE:
8th DECEMBER, 2014

DRAWING NO.
2014/26/11

REV.
B