


2
A100

PRE-EXISTING FLOOR PLANS

1 : 100@A3

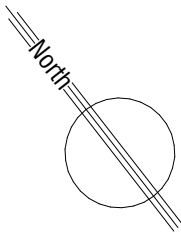

IVELCHESTER
OUTBUILDING


OUTBUILDING

IVELCHESTER
GARAGE

GARAGE

DOWNSVIEW

REVISIONS DATE DESCRIPTION

 

1
A100

EXISTING FLOOR PLANS

1 : 100@A3

IVELCHESTER
OUTBUILDING

WORKSHOP

STUDY

GARDEN ANNEX

SHOWER ROOM
&
BOOT ROOM

UTILITY

IVELCHESTER
GARAGE

DOWNSVIEW

JOB NUMBER 961-26 JOB TITLE Downsview, Shermanbury

CLIENT Nicola French

DRAWING TITLE PRE-EXISTING & EXISTING FLOOR PLANS

SCALE 1 : 100 DATE DRAWN NJ DRAWING NO. A100 REV.



(01903) 814614
info@jonesarchitects.co.uk