




M3.6(ex).ns
Plot 140

M3.9(ex)
Plot 139

Ground Floor

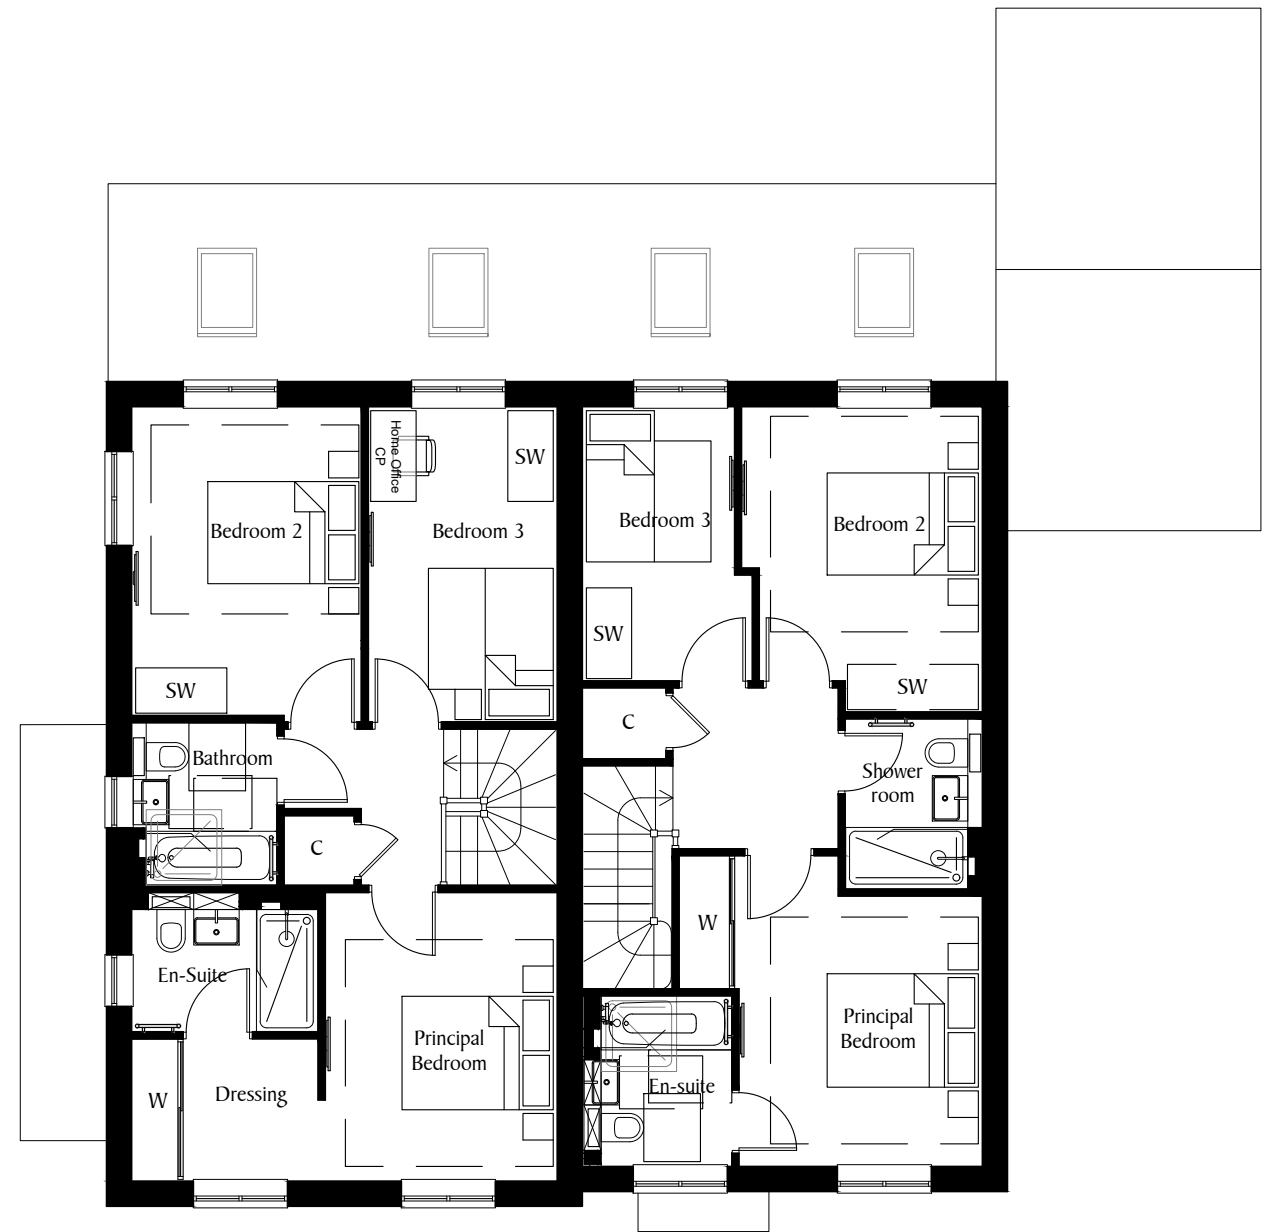


M3.6(ex).ns
Plot 140

M3.9(ex)
Plot 139

First Floor

SCALE 1:100@A3

 

REV	DATE	REVISION
P01	28.06.24	First Issue

REV	DATE	REVISION
-----	------	----------

DEVELOPMENT

PHASE 4
WORTHING ROAD
SOUTHWATER

DRAWN

TJR

DATE

JUNE 2024

DRAWING TITLE

PLOTS 139-140
FLOOR PLANS

DRG NO.

S830-INT-P4-ZZ-DR-K-005-129-139-140

REVISION

Berkeley
Designed for life

Berkeley Homes (Southern) Limited
Berkeley House, Bay Tree Avenue
Leatherhead
Surrey, KT22 7UE
Tel: (01372) 370400