



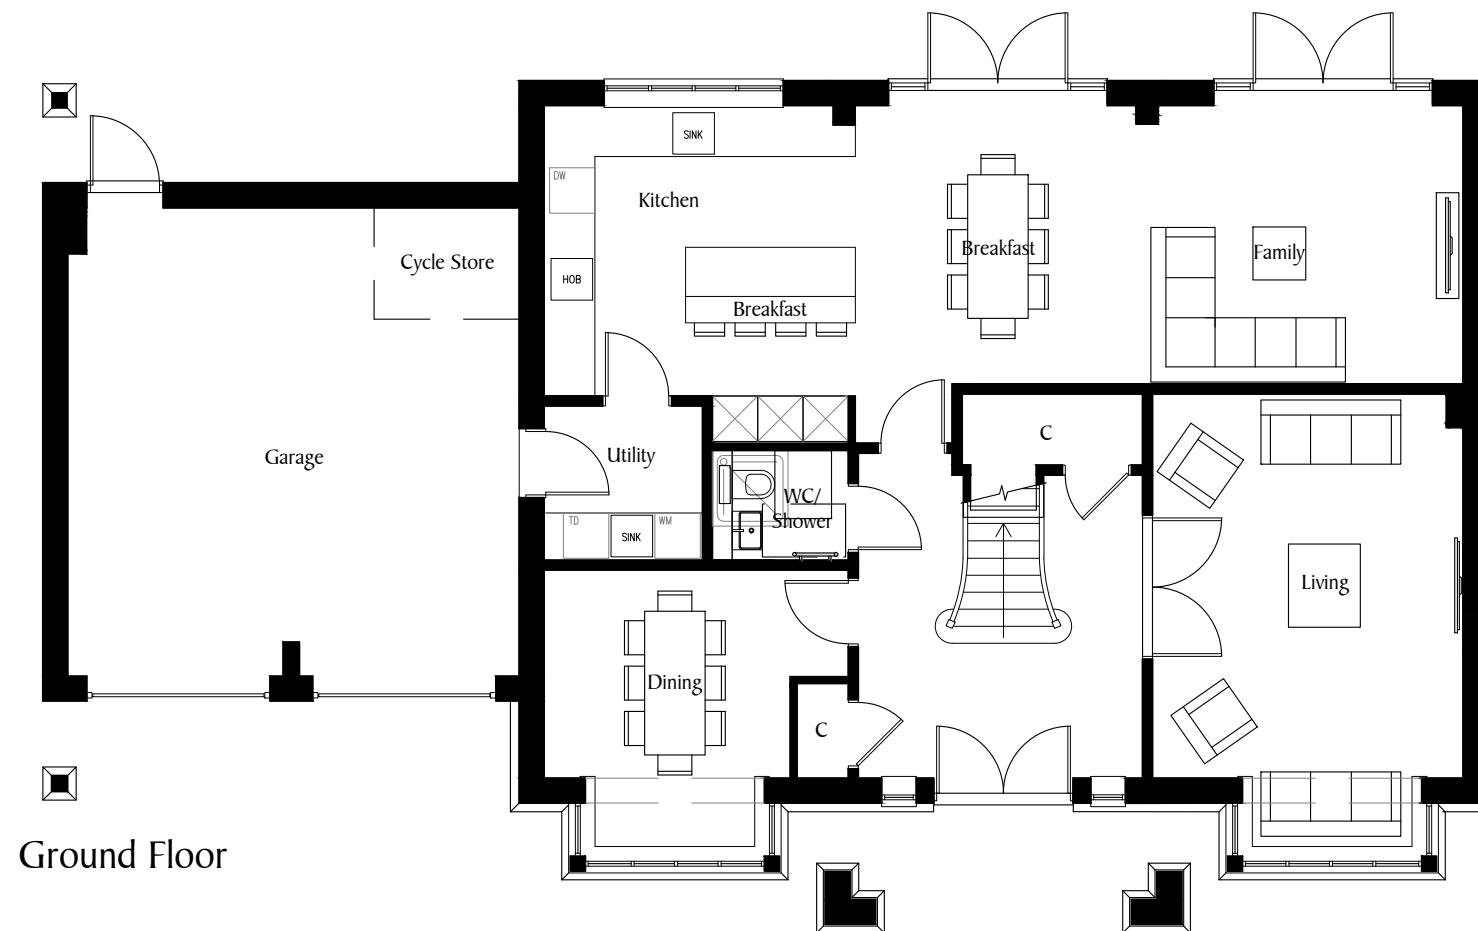

SCALE 1:100@A3

 

| REV | DATE     | REVISION    |
|-----|----------|-------------|
| P01 | 28.06.24 | First Issue |

| REV | DATE | REVISION |
|-----|------|----------|
|     |      |          |

| DEVELOPMENT                            |           |
|----------------------------------------|-----------|
| PHASE 4<br>WORTHING ROAD<br>SOUTHWATER |           |
| DRAWN                                  | DATE      |
| TJR                                    | JUNE 2024 |

| DRAWING TITLE                   |          |
|---------------------------------|----------|
| PLOT 142<br>FLOOR PLANS         |          |
| DRG NO.                         | REVISION |
| S830-INT-P4-ZZ-DR-K-005-133-142 |          |