



SITE LOCATION

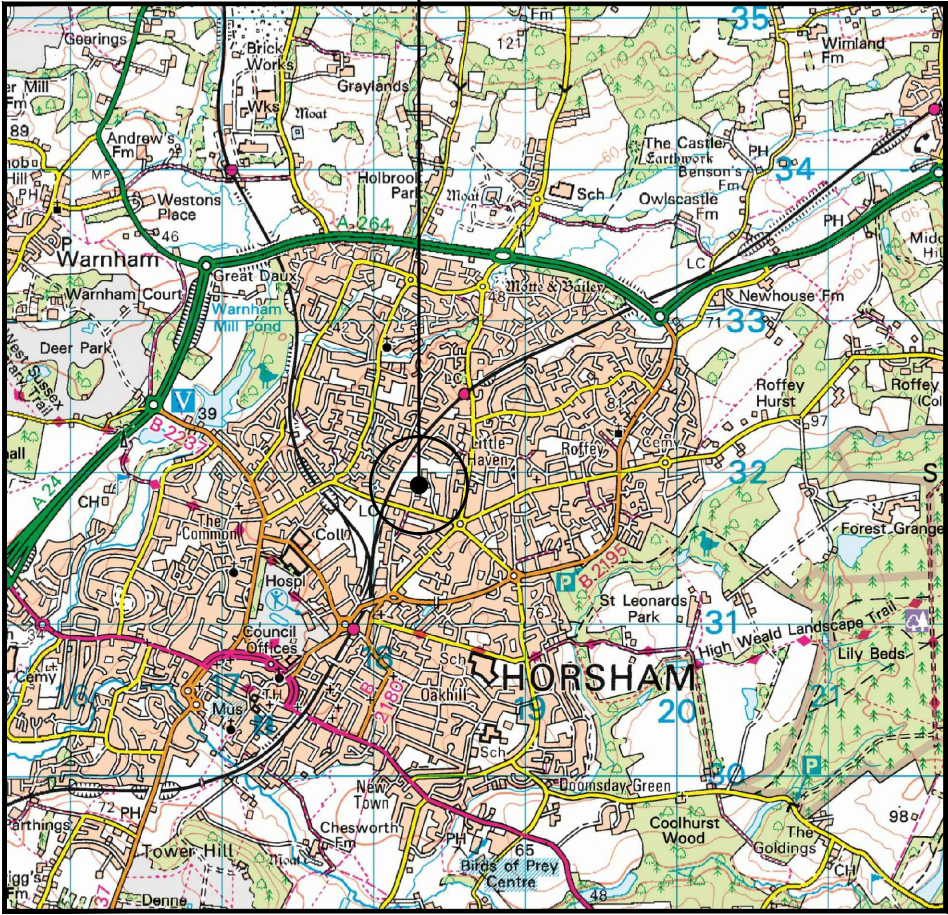

SITE LOCATION
(Scale 1:50000)




SITE PHOTOGRAPH

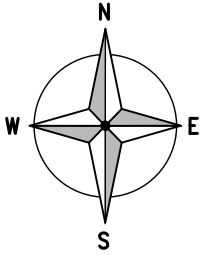

 = Right of Access

 = Public Access Route

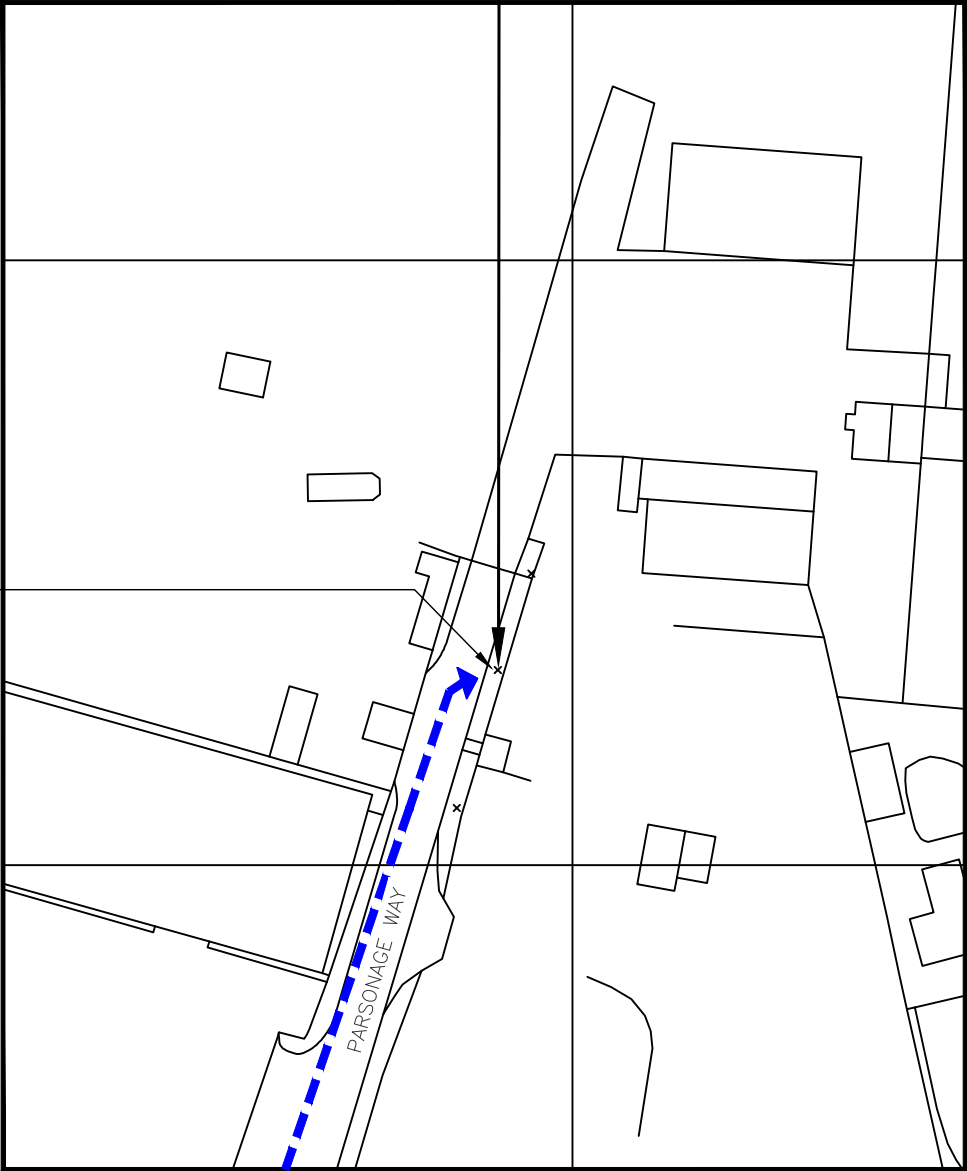

WHAT3WORDS:
aware.usual.wink

DETAILED SITE LOCATION
(Scale 1:1250)

Based upon Ordnance Survey map extract
with the permission of the Controller of
His Majesty's Stationery Office.
Crown copyright.
Licence No. 100020449

ALL DIMENSIONS ARE IN mm UNLESS NOTED OTHERWISE

N.G.R | E:518290 | N: 131935

DIRECTIONS TO SITE:
HEAD NORTH-EAST ON A24 TOWARDS ROBIN
HOOD ROUNDABOUT 482 FT AT ROBIN HOOD
ROUNDABOUT, TAKE THE 3RD EXIT ONTO
WARNHAM RD/B2237 CONTINUE TO FOLLOW
B2237 0.7 MI TURN LEFT ONTO WIMBLEHURST
RD 0.3 MI AT THE ROUNDABOUT, TAKE THE
2ND EXIT ONTO PARSONAGE RD PARTS OF
THIS ROAD MAY BE CLOSED AT CERTAIN
TIMES OR ON CERTAIN DAYS 0.3 MI AT THE
ROUNDABOUT, TAKE THE 1ST EXIT ONTO
PARSONAGE WAY. SITE IS ON RIGHT

NOTES:

1A	CONSTRUCTION ISSUE	MP	NDS	23.03.26
REV	MODIFICATION	BY	CH	DATE




Cell Name	Opt.
HORSHAM LITTLE HAVEN	—

Cell ID No				
CSID	—	TEF	—	VF
127562 23	033789	80228		
E NUMBER	✓	SUEZ	—	N/A
E303227	CST0024	—		

Site Address / Contact Details	
SEARLE INDUSTRIAL ESTATE 16 PARSONAGE ROAD HORSHAM WEST SUSSEX RH12 4AQ	

Drawing Title:				
SITE LOCATION MAPS				
Purpose of issue:				Dwg Rev:
CONSTRUCTION				
Drawing Number:				
100				1A
Surveyed By:		Original Sheet Size:		Pack Issue:
NDS		A3		
Drawn:	Date:	Checked:	Date:	
MP	23.03.26	NDS	23.03.26	1A

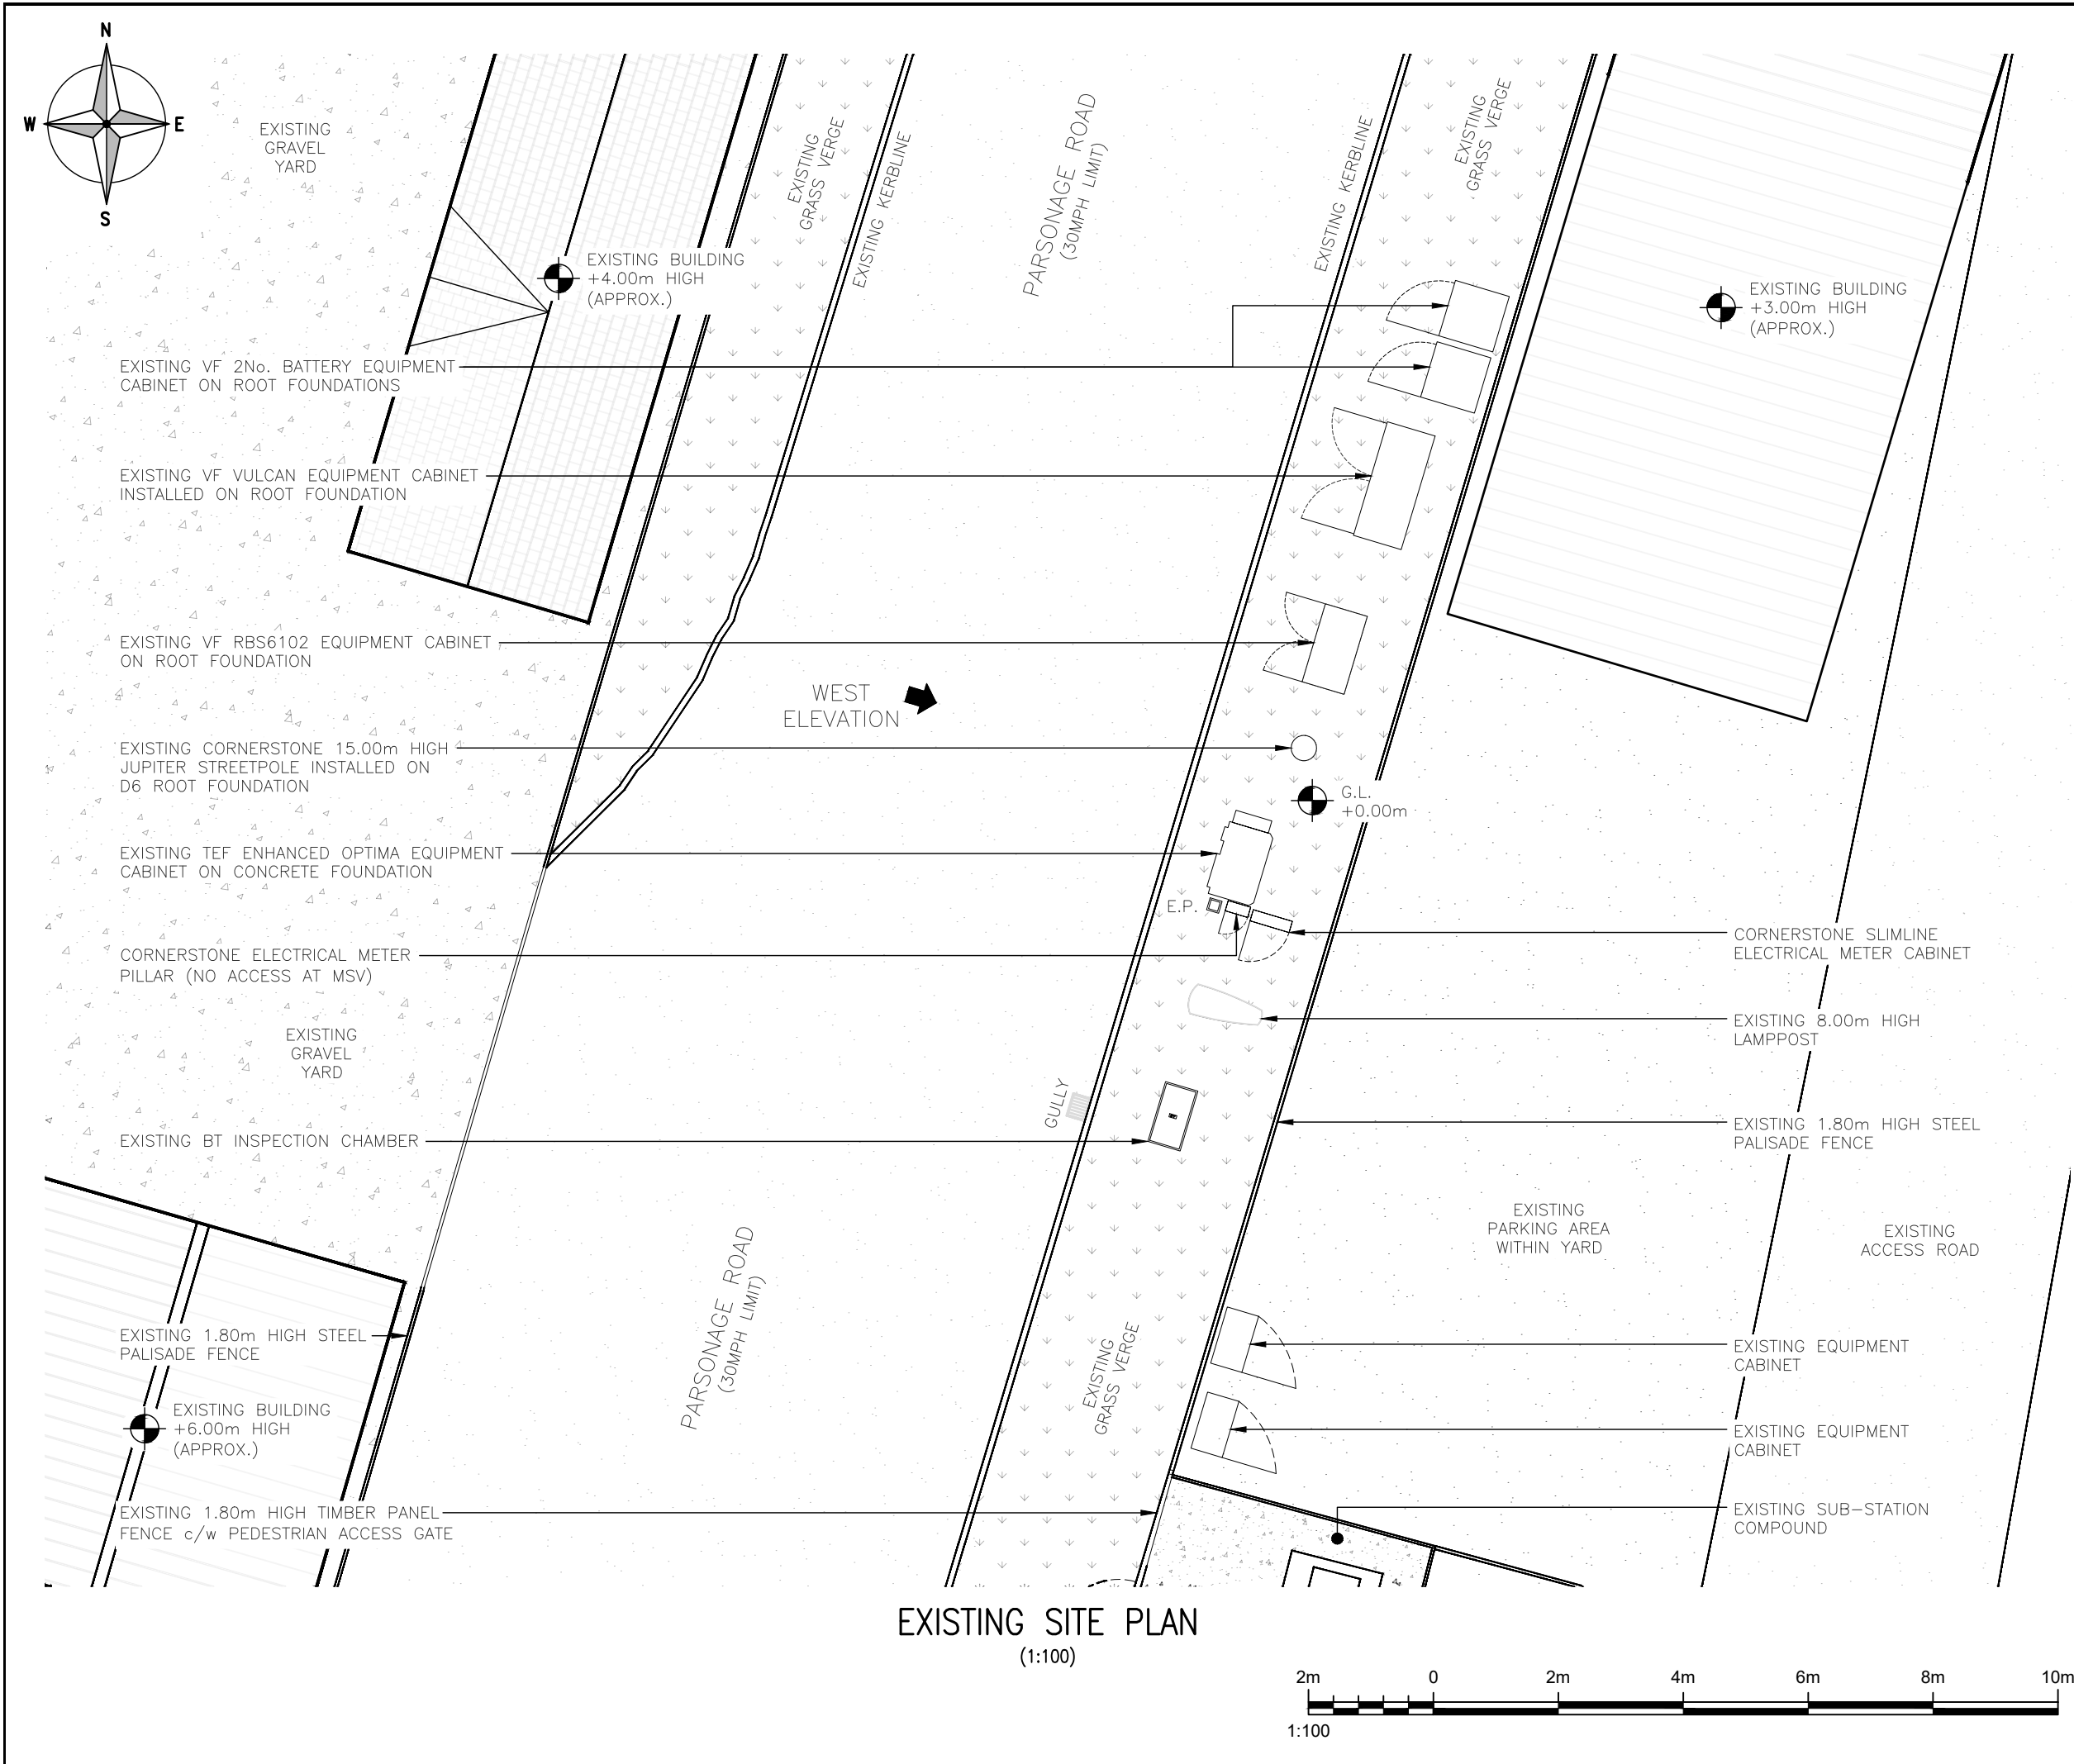

EXISTING SITE PLAN
(1:100)

ALL DIMENSIONS ARE IN mm UNLESS NOTED OTHERWISE

N.G.R

E:518290


N: 131935

NOTES:

1A	CONSTRUCTION ISSUE	MP	NDS	23.03.26
REV	MODIFICATION	BY	CH	DATE

Cell Name				Opt.
HORSHAM LITTLE HAVEN				—
Cell ID No				
CSID	—	TEF	—	VF
127562 23		033789		80228
E NUMBER	✓	SUEZ	—	N/A
E303227		CST0024		—
Site Address / Contact Details				
SEARLE INDUSTRIAL ESTATE 16 PARSONAGE ROAD HORSHAM WEST SUSSEX RH12 4AQ				
Drawing Title: EXISTING SITE PLAN				
Purpose of issue: CONSTRUCTION				Dwg Rev: 1A
Drawing Number: 200				
Surveyed By: NDS		Original Sheet Size: A3		Pack Issue:
Drawn: MP	Date: 23.03.26	Checked: NDS	Date: 23.03.26	1A

SDNT0005 Version 3.4

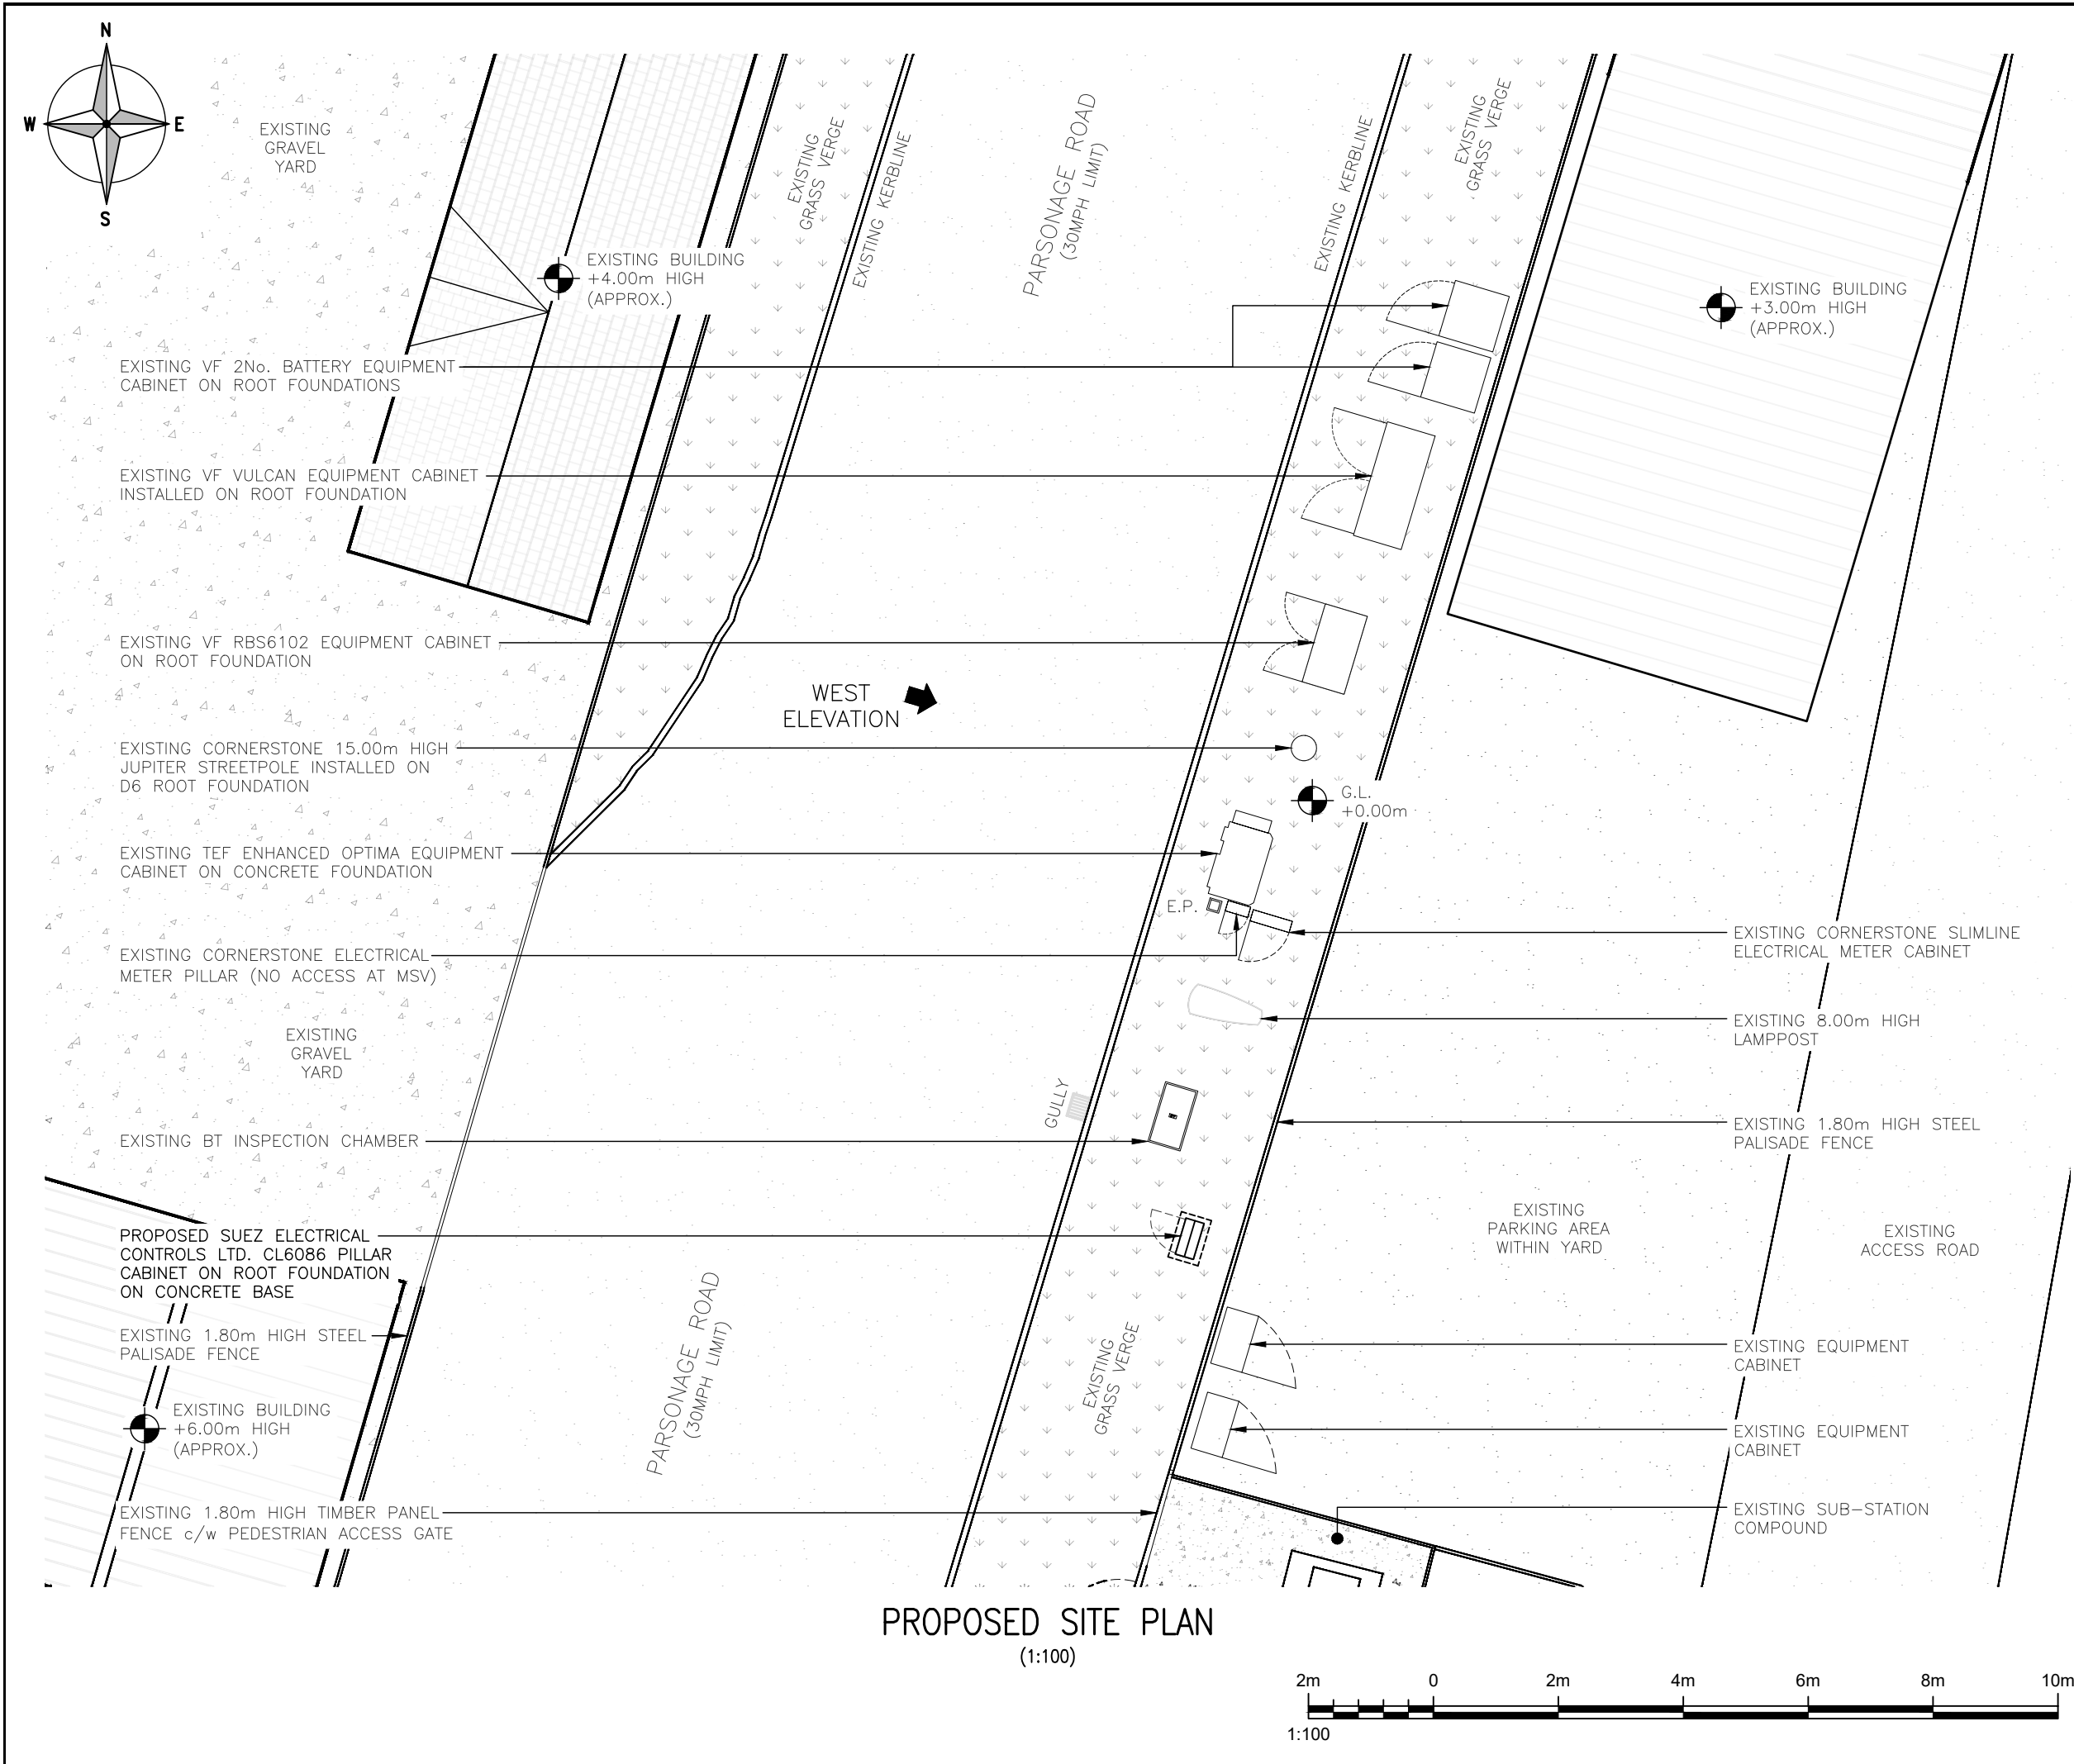

ALL DIMENSIONS ARE IN mm UNLESS NOTED OTHERWISE

N.G.R

E:518290

N: 131935

NOTES:

1A	CONSTRUCTION ISSUE	MP	NDS	23.03.26
REV	MODIFICATION	BY	CH	DATE

Cell Name				Opt.
HORSHAM LITTLE HAVEN				—
Cell ID No				
CSID	—	TEF	—	VF
127562 23	033789	80228		
E NUMBER	✓	SUEZ	—	N/A
E303227	CST0024	—		


Site Address / Contact Details

SEARLE INDUSTRIAL ESTATE
16 PARSONAGE ROAD
HORSHAM
WEST SUSSEX
RH12 4AQ


Drawing Title:
PROPOSED SITE PLAN

Purpose of issue:		Dwg Rev:		
CONSTRUCTION				
Drawing Number:		1A		
201				
Surveyed By:	Original Sheet Size:	Pack Issue:		
NDS	A3			
Drawn:	Date:	Checked:	Date:	1A
MP	23.03.26	NDS	23.03.26	

SDNT0005 Version 3.4

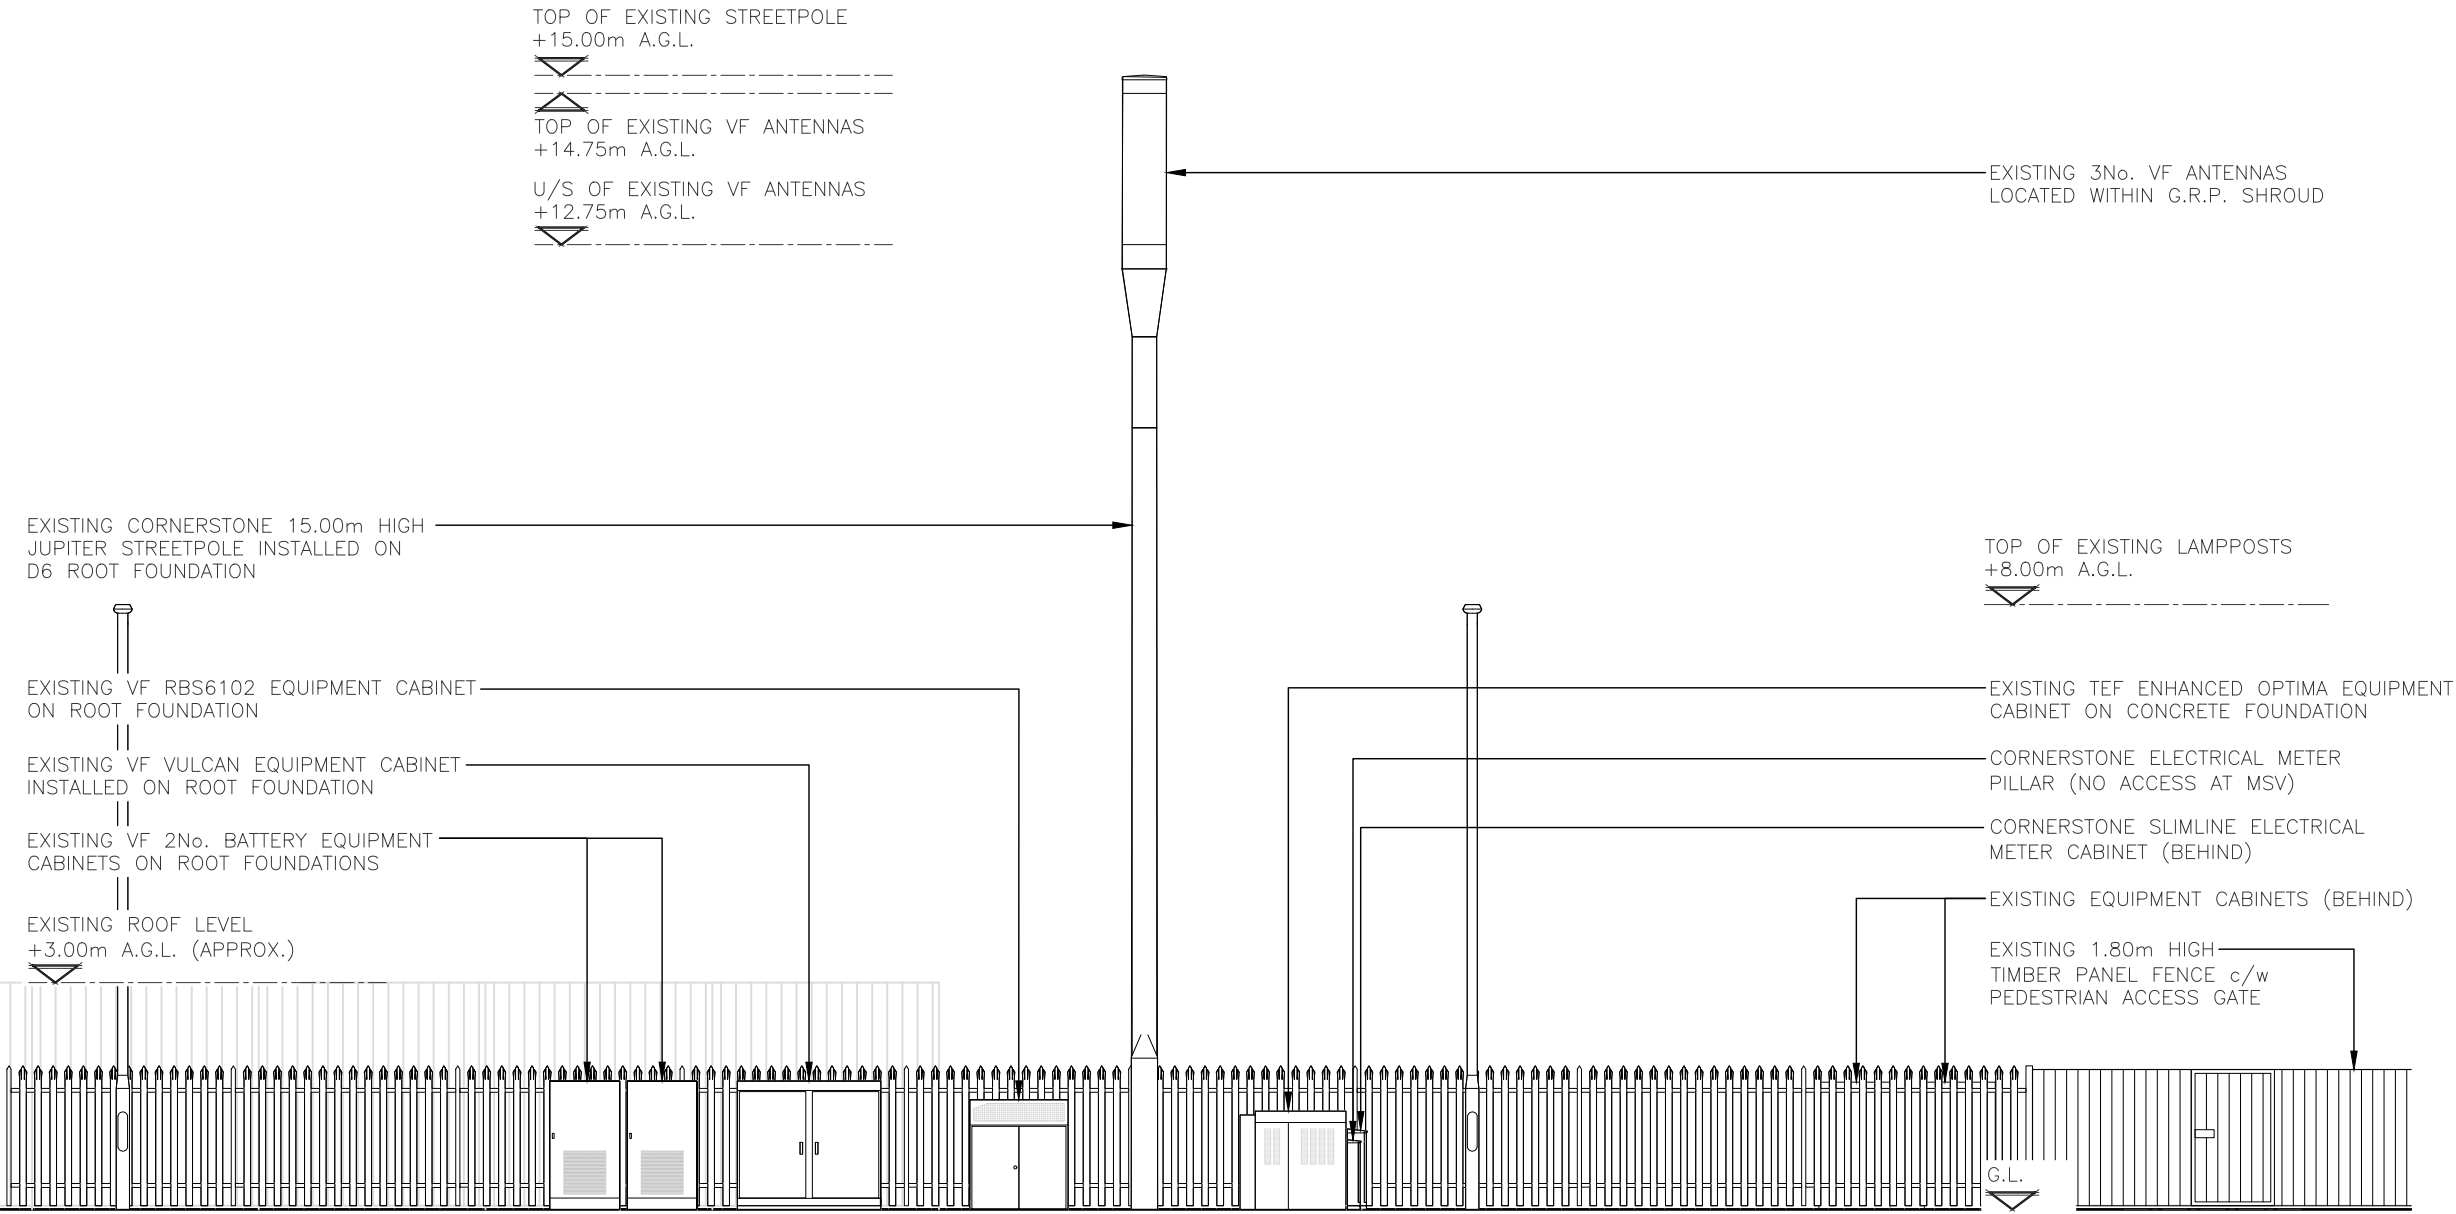

EXISTING WEST ELEVATION
(1:100)

 

ALL DIMENSIONS ARE IN mm UNLESS NOTED OTHERWISE

N.G.R E:518290 N: 131935

NOTES:

1A	CONSTRUCTION ISSUE	MP	NDS	23.03.26
REV	MODIFICATION	BY	CH	DATE




Cell Name				Opt.
HORSHAM LITTLE HAVEN				—


Cell ID No				
CSID	—	TEF	—	VF
127562 23		033789		80228
E NUMBER	✓	SUEZ	—	N/A
E303227		CST0024		—

Site Address / Contact Details				
SEARLE INDUSTRIAL ESTATE 16 PARSONAGE ROAD HORSHAM WEST SUSSEX RH12 4AQ				

Drawing Title: EXISTING SITE ELEVATION				
Purpose of issue: CONSTRUCTION				Dwg Rev:
Drawing Number: 300				1A
Surveyed By: NDS		Original Sheet Size: A3		Pack Issue:
Drawn: MP	Date: 23.03.26	Checked: NDS	Date: 23.03.26	1A

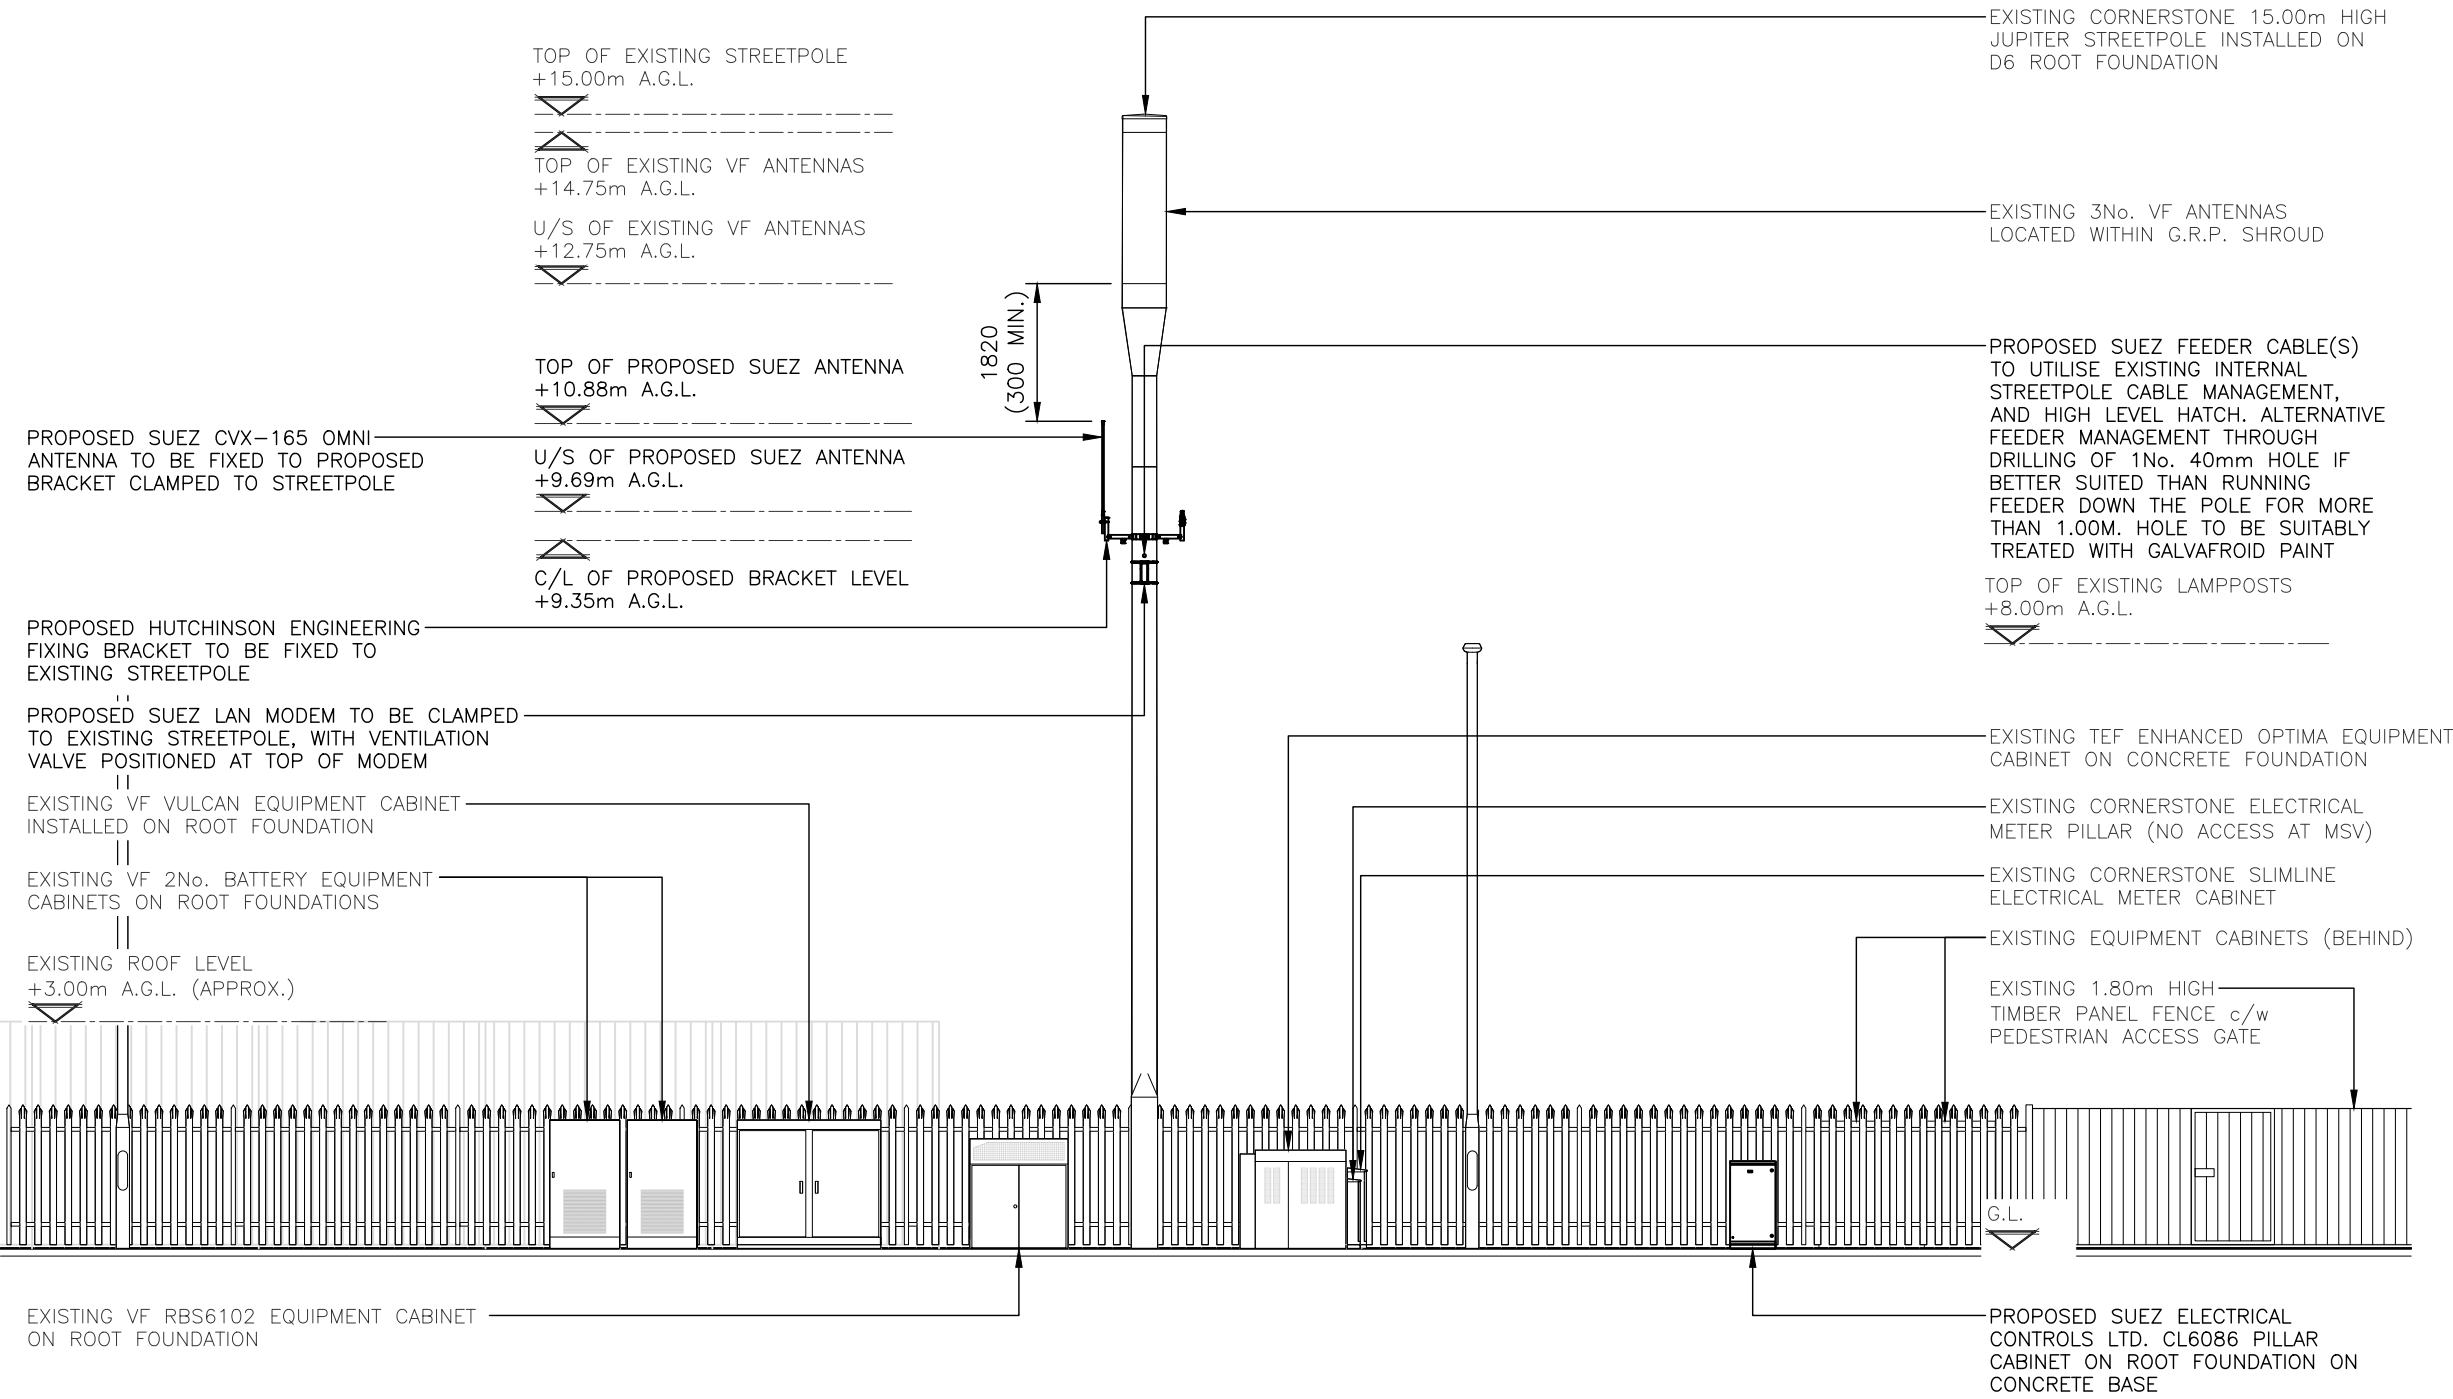

PROPOSED WEST ELEVATION
(1:100)

 

ALL DIMENSIONS ARE IN mm UNLESS NOTED OTHERWISE

N.G.R E:518290 N: 131935

NOTES:

1A	CONSTRUCTION ISSUE	MP	NDS	23.03.26
REV	MODIFICATION	BY	CH	DATE



Cell Name	Opt.
HORSHAM LITTLE HAVEN	-

Cell ID No				
CSID	—	TEF	—	VF
127562 23		033789		80228
E NUMBER	✓	SUEZ	—	N/A
E303227		CST0024		—

Site Address / Contact Details
SEARLE INDUSTRIAL ESTATE 16 PARSONAGE ROAD HORSHAM WEST SUSSEX RH12 4AQ

Drawing Title:
PROPOSED SITE ELEVATION

Purpose of issue:	Dwg Rev:
CONSTRUCTION	

Drawing Number:	1A
301	

Surveyed By:	Original Sheet Size:	Pack Issue:
NDS	A3	

Drawn:	Date:	Checked:	Date:	1A
MP	23.03.26	NDS	23.03.26	