

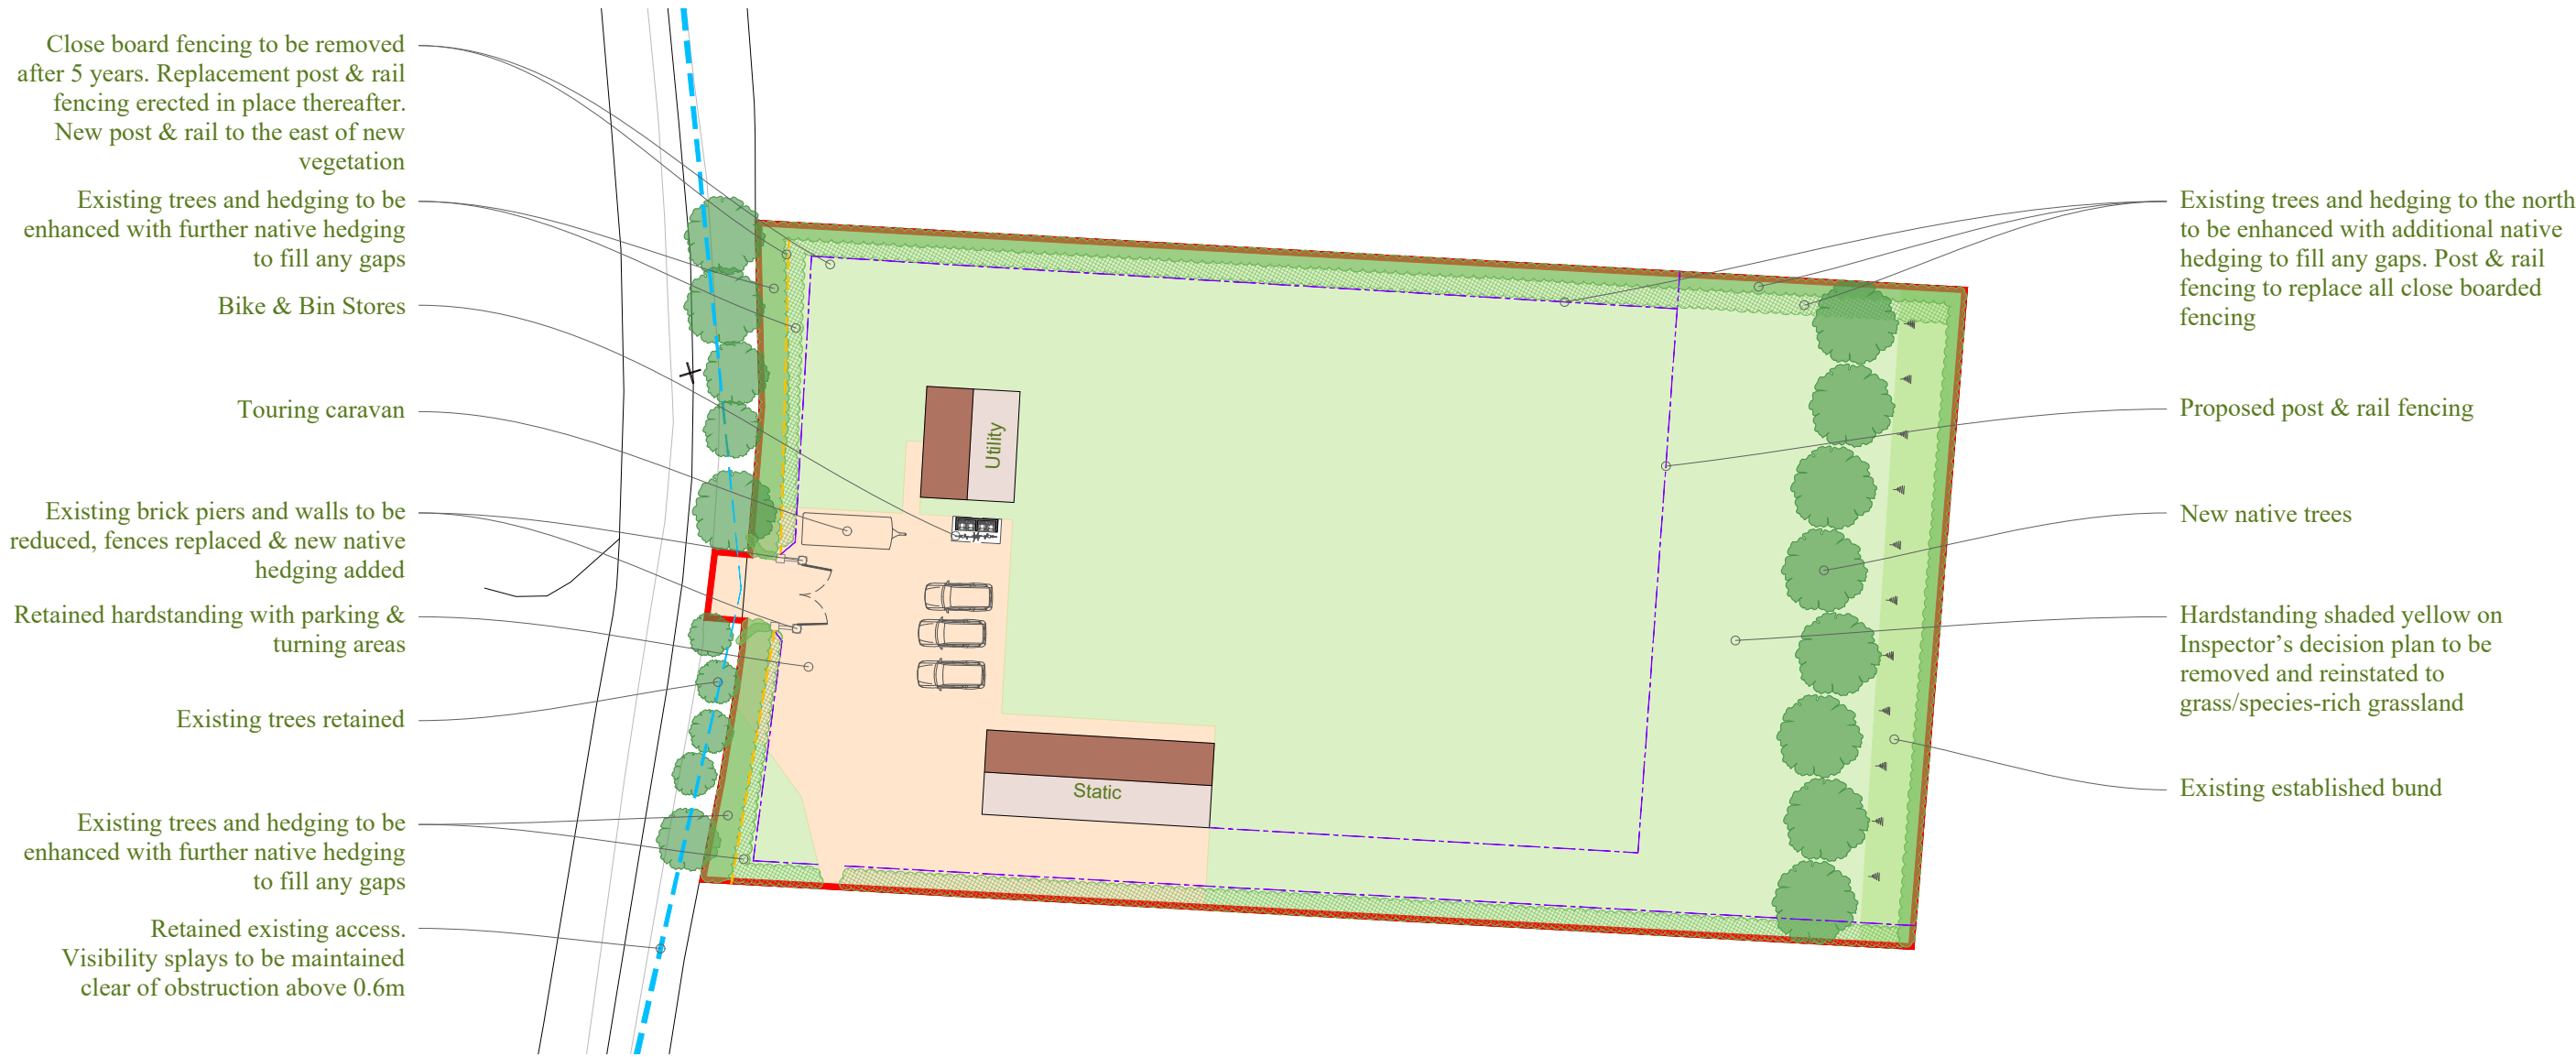


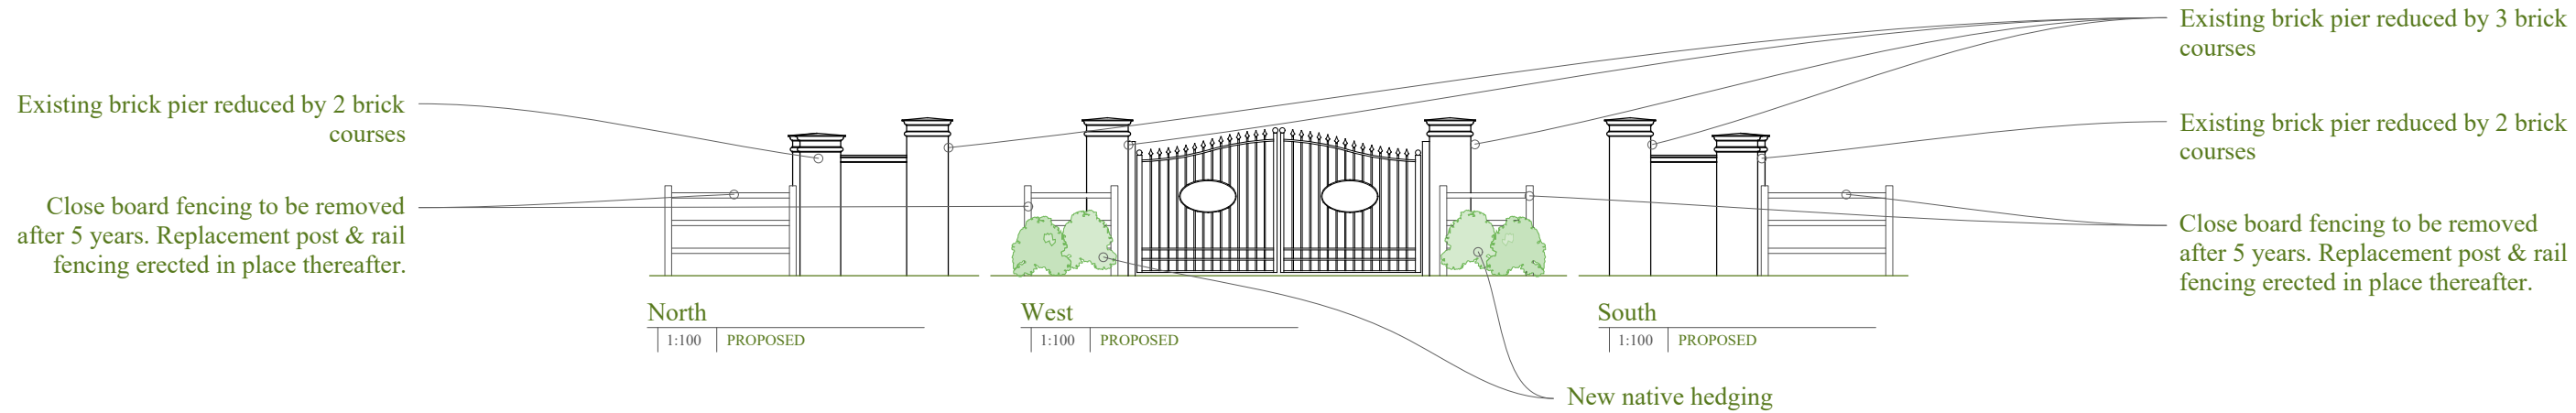

Block Plan
1:500 | PROPOSED

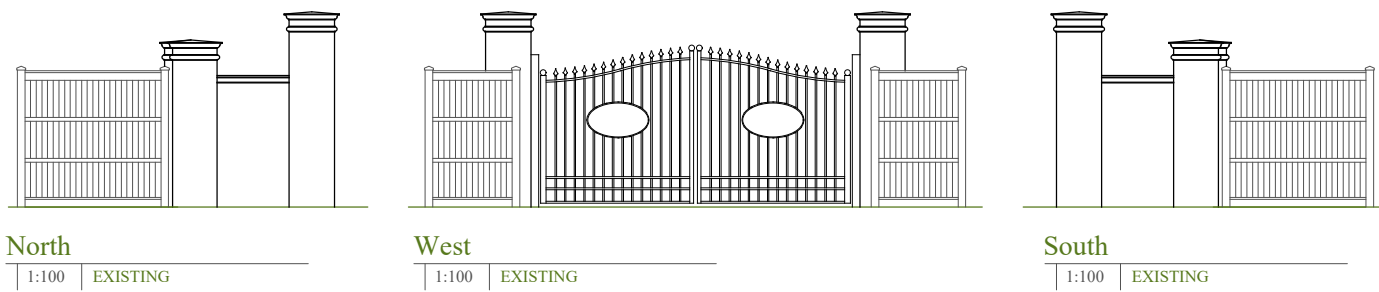

HEDGE PLANTING SCHEDULE

Plants to be between 80-90cm when planted

Main Matrix (Transplants/Quicks)

70% of planting stock
Hawthorn Crataegus monogyna
Blackthorn Prunus spinosa

Interplant (Whips/Transplants)

30% of planting stock
Hazel Corylus avellana
Holly Ilex aquifolium
Dog Rose Rosa canina
Field Maple Acer campestre
Dogwood Cornus sanguinea
Spindle Euonymus europaeus
Wild Privet Ligustrum vulgare
Common Beach Fagus sylvatica
Common Hornbeam Carpinus betulus
Guelder rose Viburnum opulus

Hedging should be planted in two staggered rows at a density of not less than 5 per metre, with approximately 450mm between plants in the same row, and 300-400mm between rows.

The interplant whips/transplants should be planted within this pattern in groups of 2/3. Planting will be protected from grazing animals where applicable with a 1.5m high galvanised equine stock fence (or similar) erected 1m away from new plants.

All hedgerow planting should be carried out in accordance with BS4428:1989, Code of practice for general landscape operations.

Hedgerow shrubs should either be notch planted or trench planted.

Hedge trenches should be dug to a minimum depth of 400mm and width of 600mm, with the plants put into the ground at the same depth at which they had been previously grown in the nursery. All plants need to be well heeled in after planting and watered in during dry weather.

Hedges to be planted between November and March while plants are still dormant. Avoid planting in very cold or wet weather.

20 year Management Plan:

Plant new hedgerows during winter
Connect them to other natural features to support wildlife spread
Prune new hedgerows for the first 3-5 years to encourage dense, bushy growth

Ongoing Management:

Manage hedgerows on a cycle to maintain their health and value for wildlife
Gradually cut hedges higher and wider to prevent them from becoming 'leggy' or 'gappy'
Rejuvenate hedges through laying or coppicing every 40+ years

Protection Measures:

Establish or maintain green cover buffer strips adjacent to hedgerows
Protect hedge nesting birds by avoiding cutting or trimming during their nesting period
Hedgerows will be protected from damage by ensuring these measures are in place

Long-Term Maintenance:

Aim for a balance of old and young hedgerow trees to support diverse wildlife

Trim at the best time for nature, ideally late winter, to allow wildlife to feed on berries and fruits

Environmental Benefits:

Hedgerows enhance biodiversity and provide habitat for a wide range of species
They offer erosion control, water regulation, and carbon storage to combat climate change
A new hedgerow can store 600 to 800 kilograms of carbon dioxide per year for up to 20 years

By following these guidelines, hedgerows can be effectively managed and protected to ensure their ecological and environmental benefits are sustained over the long term. Consult with local wildlife trusts or experts for tailored advice and to comply with any specific regulations in your area.

TREE PLANTING SCHEDULE

Quercus robur (Pedunculate Oak)
Role: Primary Canopy
Size: 10-12cm girth (Standard), 3.0-3.5m height
Form: Clear stem 2m
Root Specification: Rootballed (RB)

Carpinus betulus (Hornbeam)
Role: Secondary Canopy / Screening
Size: 8-10cm girth (Light Standard), 2.5-3.0m height
Root Specification: Bare Root (BR)

Betula pendula (Silver Birch)
Role: Pioneer / Visual Interest
Size: 8-10cm girth (Light Standard), 2.5-3.0m height
Form: Feathered
Root Specification: Bare Root (BR)

Acer campestre (Field Maple)
Role: Understorey / Hedgerow
Size: 60-90cm height
Form: Transplant / Whip (1+1)
Root Specification: Bare Root (BR)

Corylus avellana (Hazel)
Role: Understorey / Shrub Layer
Size: 60-90cm height
Form: Transplant / Whip (1+1)
Root Specification: Bare Root (BR)

Crataegus monogyna (Hawthorn)
Role: Edge / Wildlife Boundary
Size: 60-90cm height
Form: Transplant / Whip (1+1)
Root Specification: Bare Root (BR)


PLANTING AND ESTABLISHMENT NOTES

Timing: Bare root (BR) and rootballed (RB) stock must be planted during the dormant season, strictly between November and March.

Protection: All standard trees require double-staking with crossbar and biodegradable ties. All whips require 60cm clear spiral rabbit guards supported by bamboo canes.


Soil Preparation: Excavated planting pits for standards must have scarified sides to alleviate compaction and prevent waterlogging in heavy local clay soils.

Backfill and Nutrients: Backfill using a 70/30 mix of excavated site topsoil and PAS 100 compost. Incorporate a mycorrhizal fungi inoculant directly at the root zone for all species prior to backfilling to accelerate establishment.

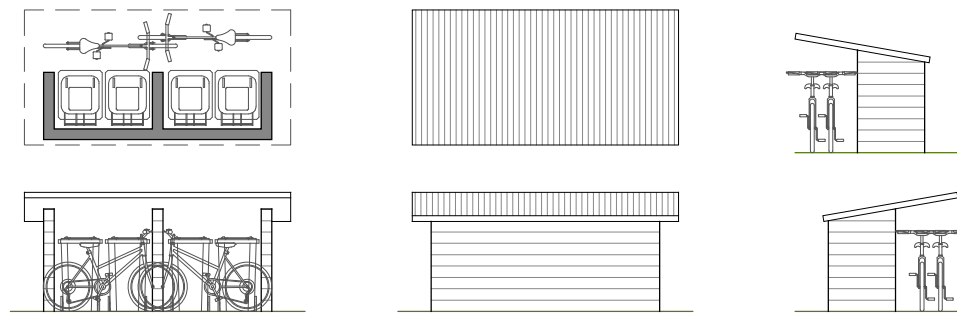


Bike & Bin Store

1:100 | PROPOSED

 


Typical 1.2m high post & rail fence

1:100 | PROPOSED

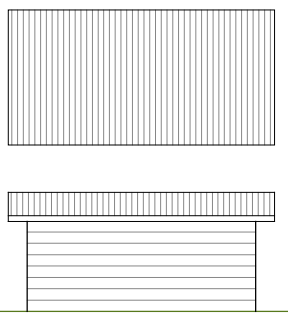

Typical 1.8m close boarded fence

1:100 | PROPOSED

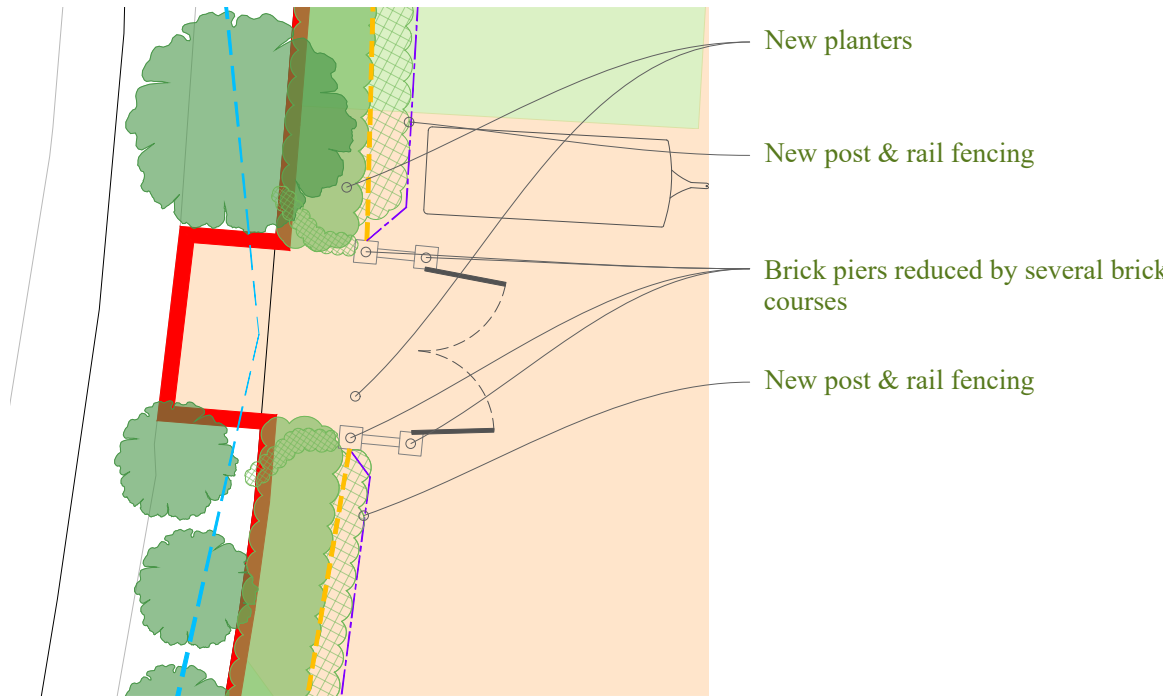

Block Plan

1:200 | PROPOSED

Copyright:
This drawing is the copyright of
Promethean Planning Ltd

Planning/Statutory Use:
This drawing may be used by the Local
Planning Authority for planning and
statutory purposes as permitted by law
and is issued for planning purposes
only.

Scale & Dimensions:
Drawn to the stated scale at the original
sheet size. If reproduced at any other
size, the scale may be incorrect.
Figured dimensions take precedence.
Not for construction, fabrication or
setting out. All dimensions and site
conditions to be checked on site before
works commence.

CDM 2015:
This drawing contains only
information appropriate to its planning
status. Promethean accepts only duties
expressly agreed in writing. Where no
Principal Designer is appointed, client
duties apply in accordance with CDM
2015



Suite 114
26 The Hornet
Chichester
West Sussex
PO19 7BB

tel: 01243 201 102
email: enquiries@prometheanplanning.co.uk
web: www.prometheanplanning.co.uk

Address	
Greeneries Farm, West Chilton Lane, Billingshurst, West Sussex, RH14 9DR	
Job No.	2511GR
Submission	Planning
Scale @ A2	1:500
Drawing No.	2511GR_000
Drawn By	MD
Checked By	BK
Drawn On	18.06.2026
Issued On	18.06.2026
Phase	Proposed
Drawing	Conditions
Revision No.	

