


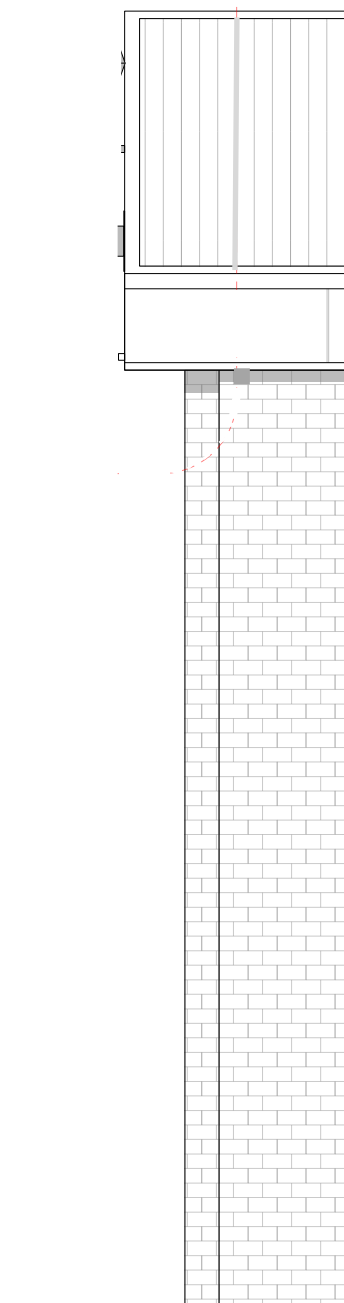

FE	Existing Front Elevation
	Scale: 1:50

RSE	Existing Right Elevation - Partial
	Scale: 1:50

Project address

Client	
--------	--

Project title	Safeguard
---------------	------------------

Drawing Title
Elevation Drawing **pre-existing**

Scale 1:50 @ A1	Drawn by MB	
Project No. 243	Drawing no. 00 2	Revision P1
Status Design		first Drawn 22.04.26

Status	First Drawn
Design	22.04.26

