




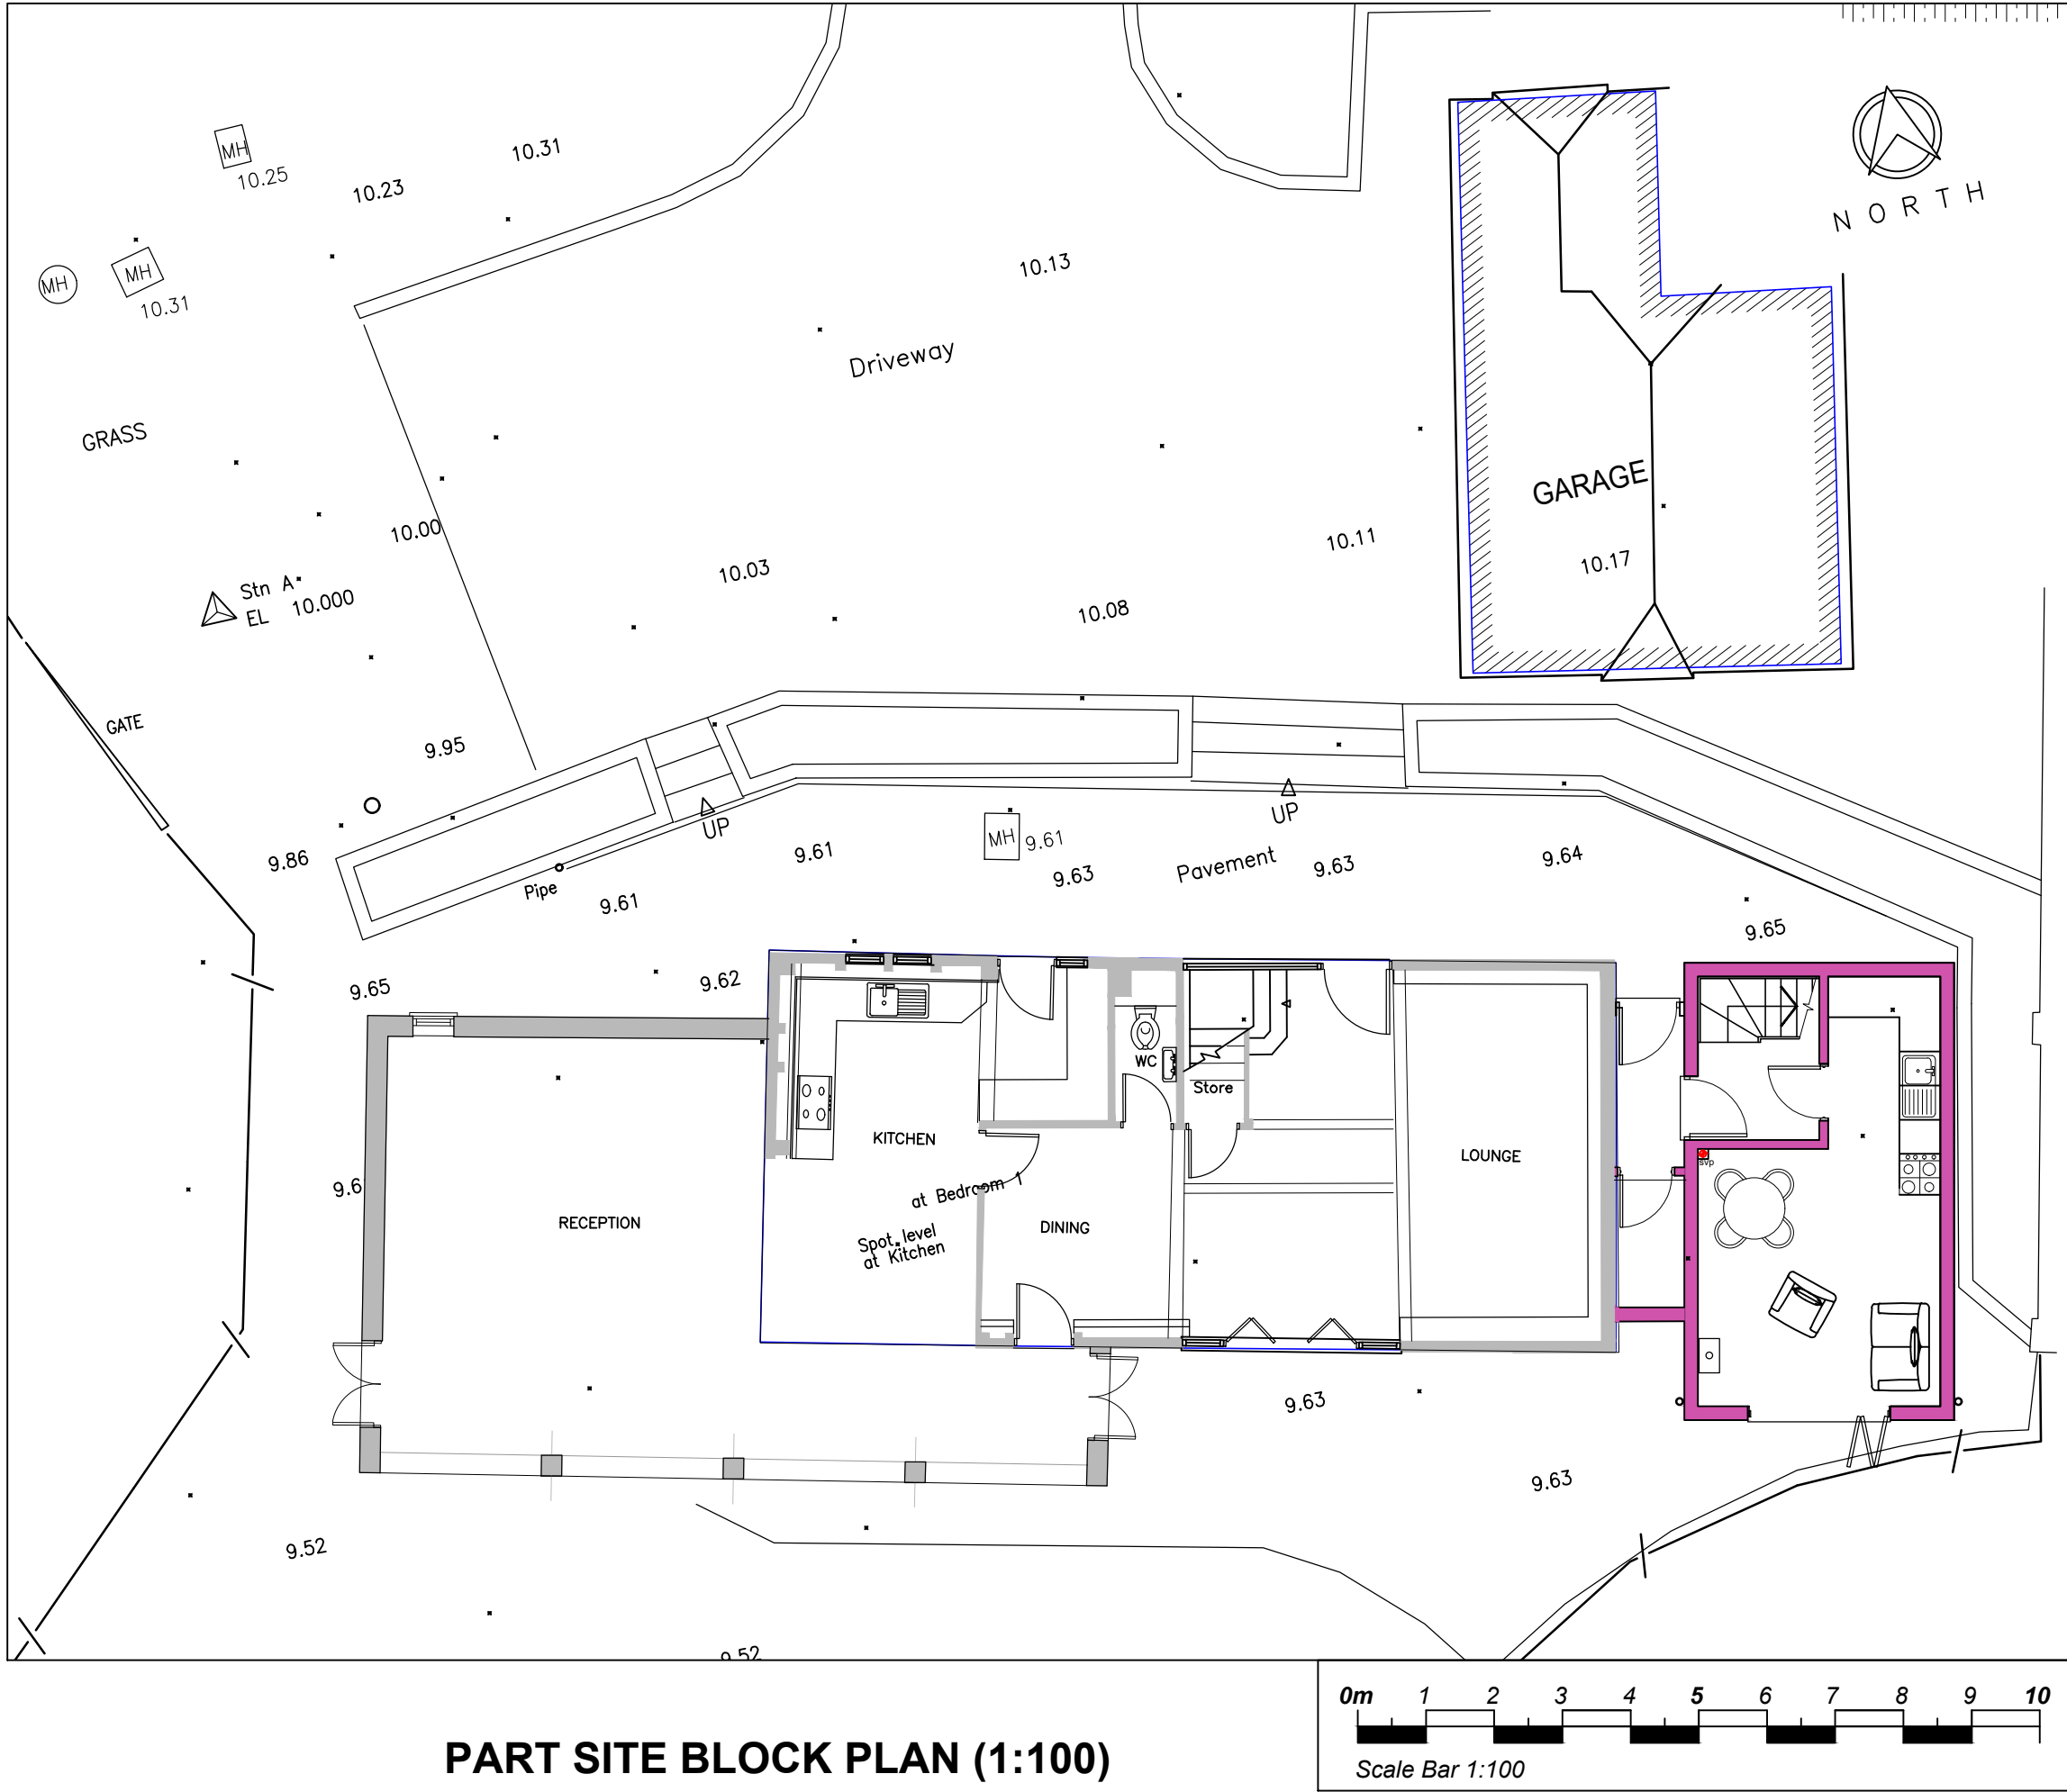


PART SITE BLOCK PLAN (1:100)

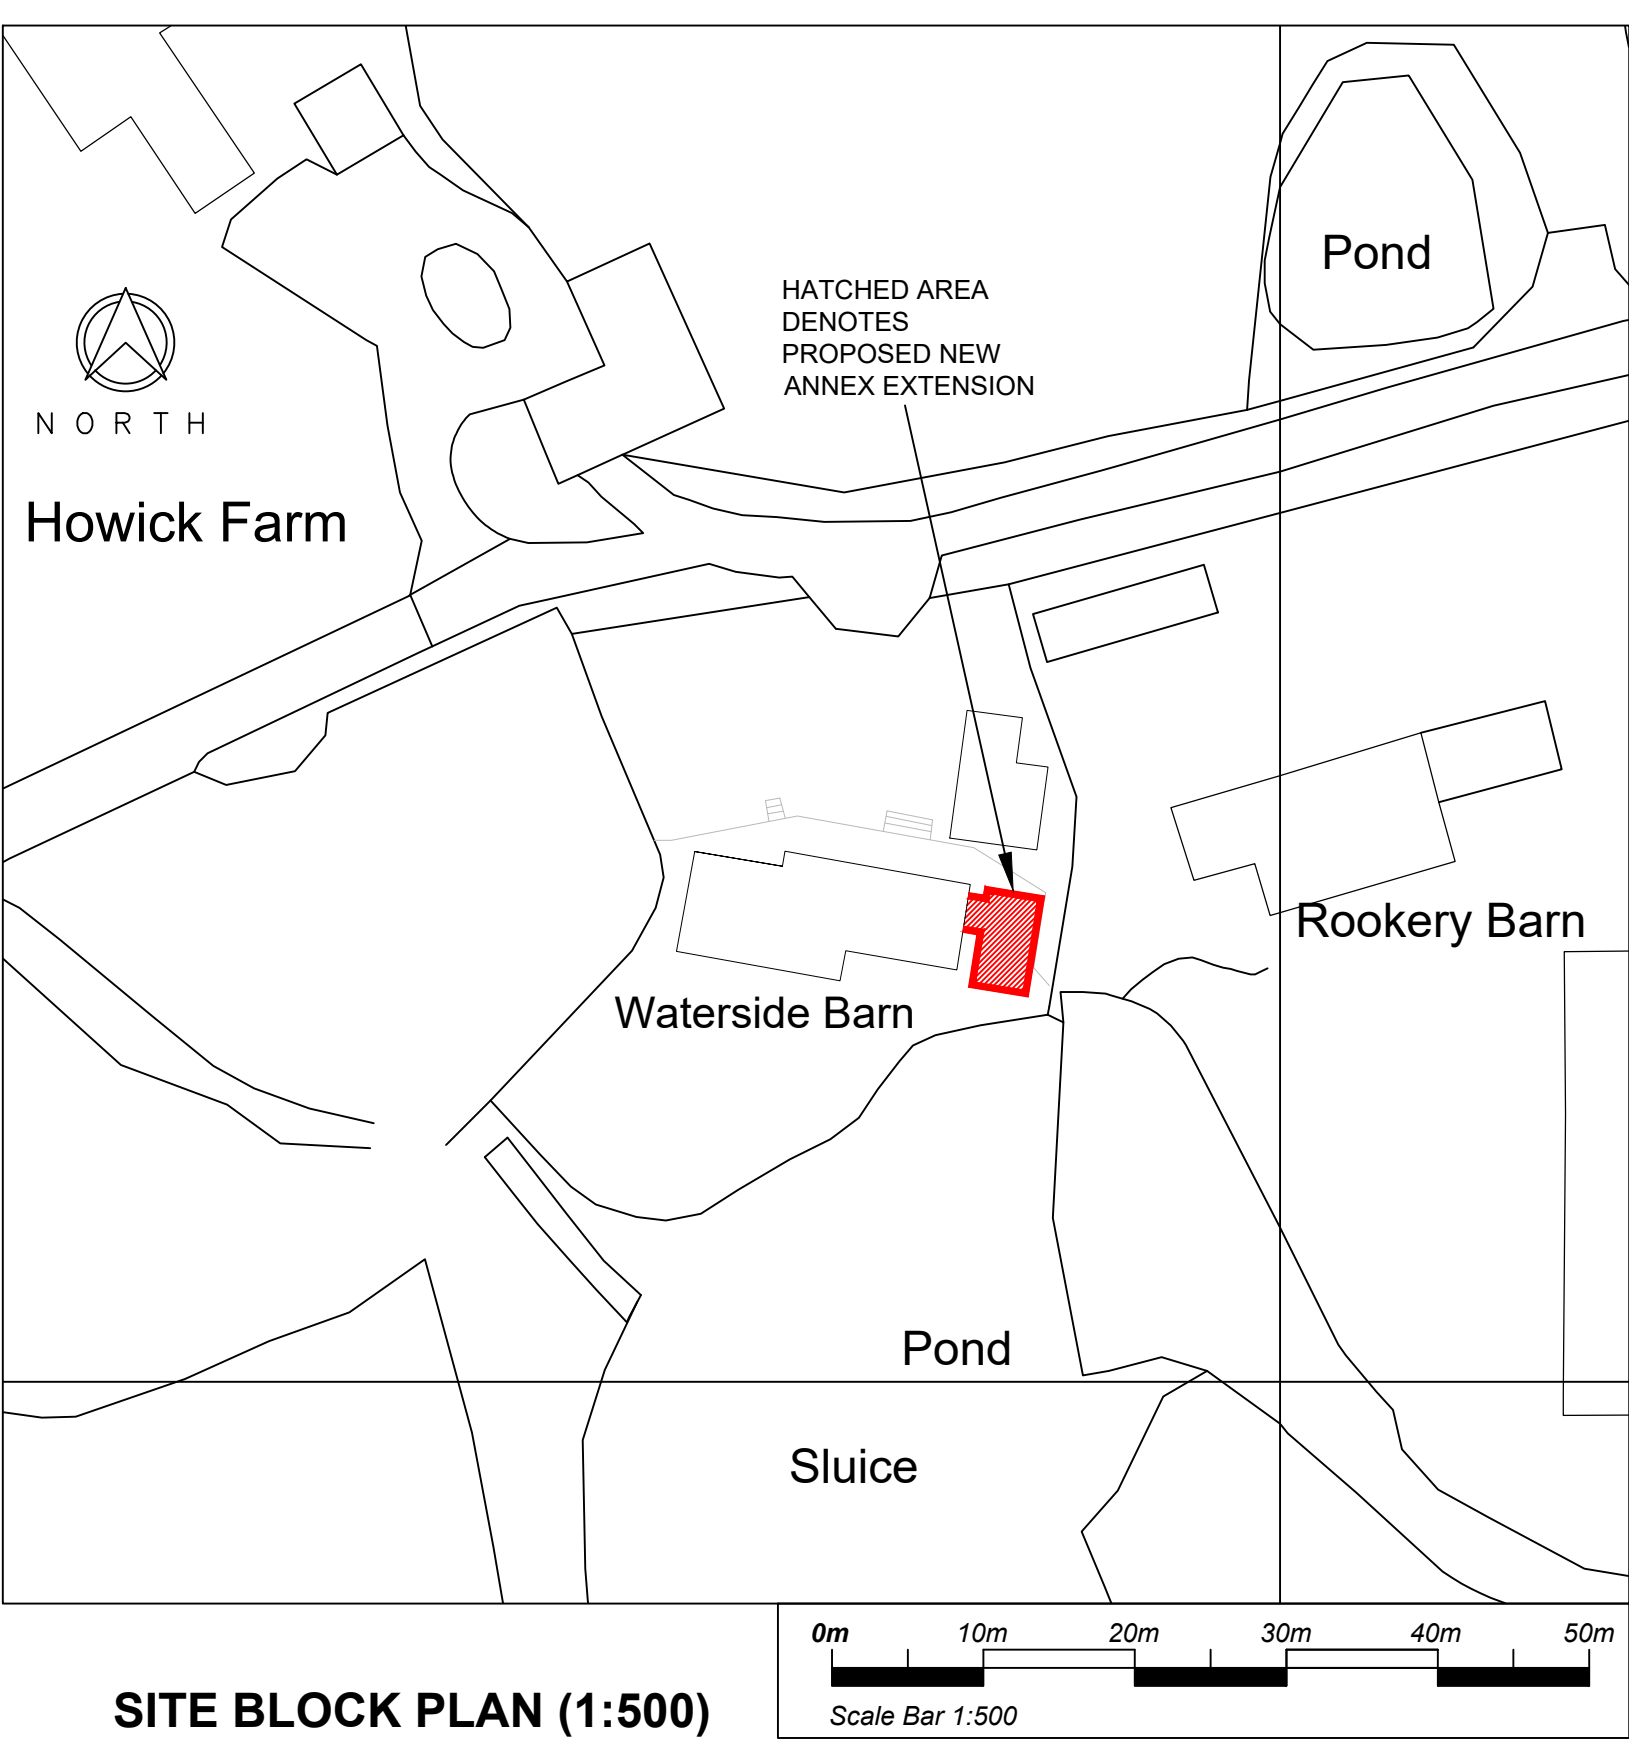

SITE BLOCK PLAN (1:500)

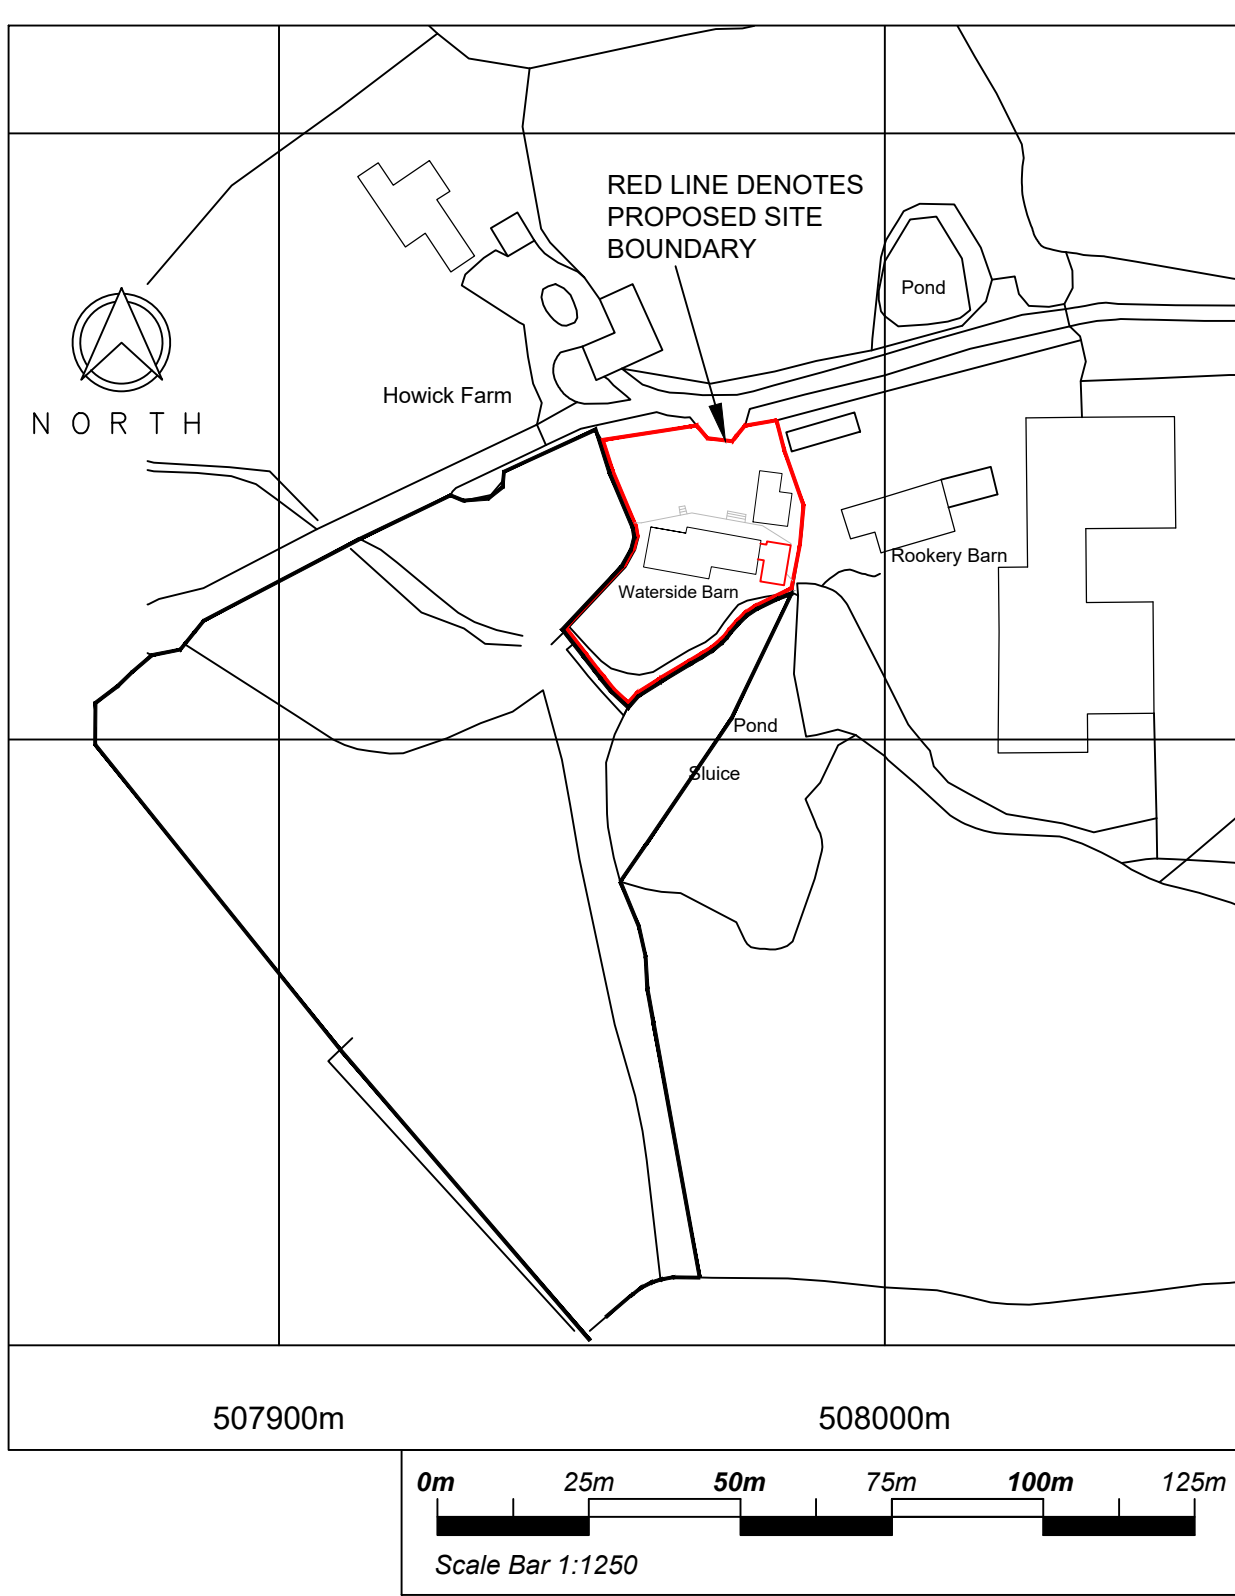


SITE LOCATION PLAN (1:1250)

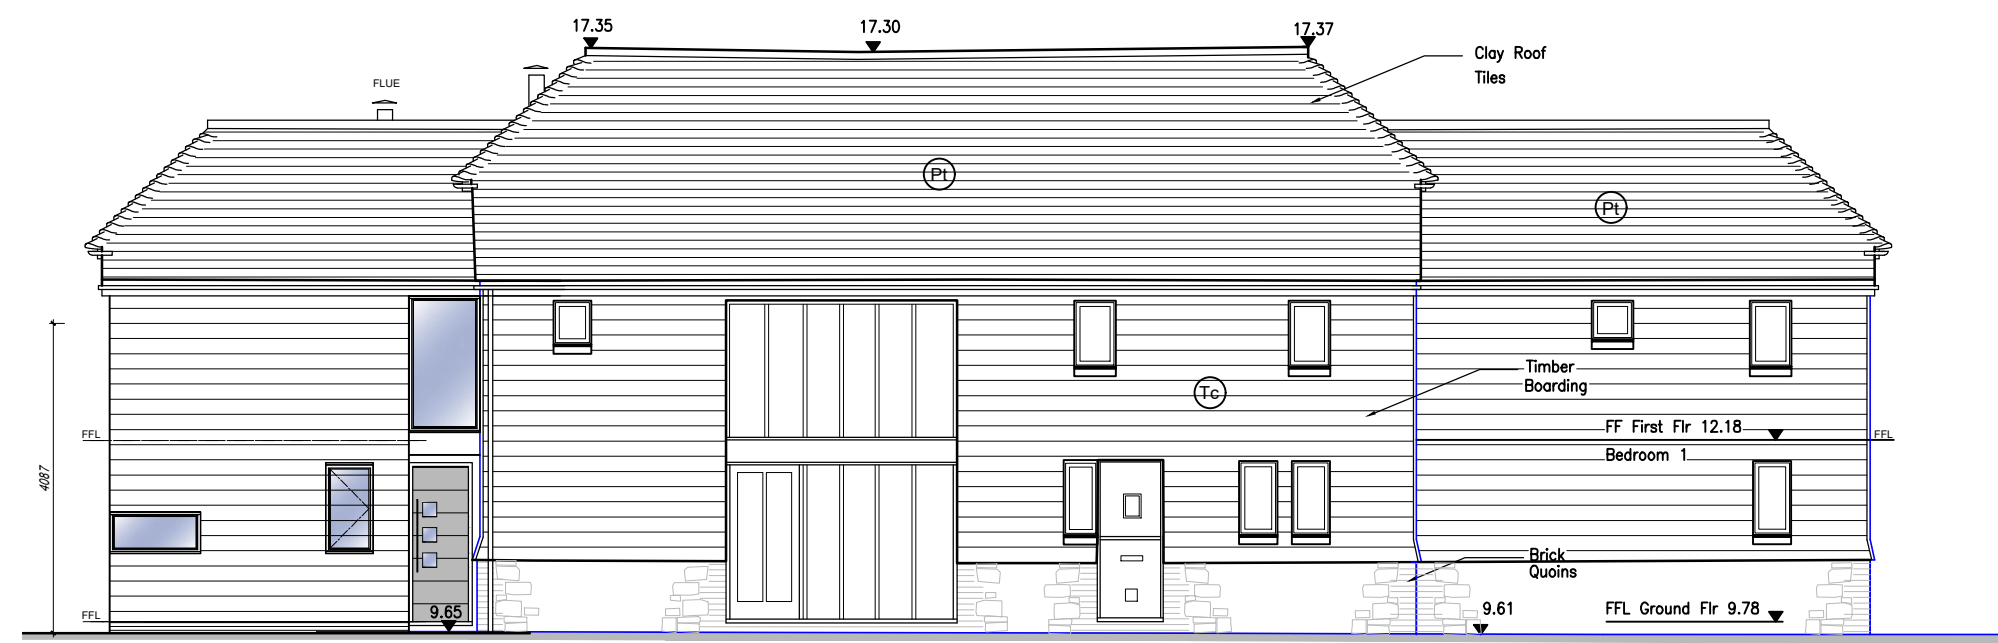


NORTH ELEVATION - FRONT

SCALE - 1:100

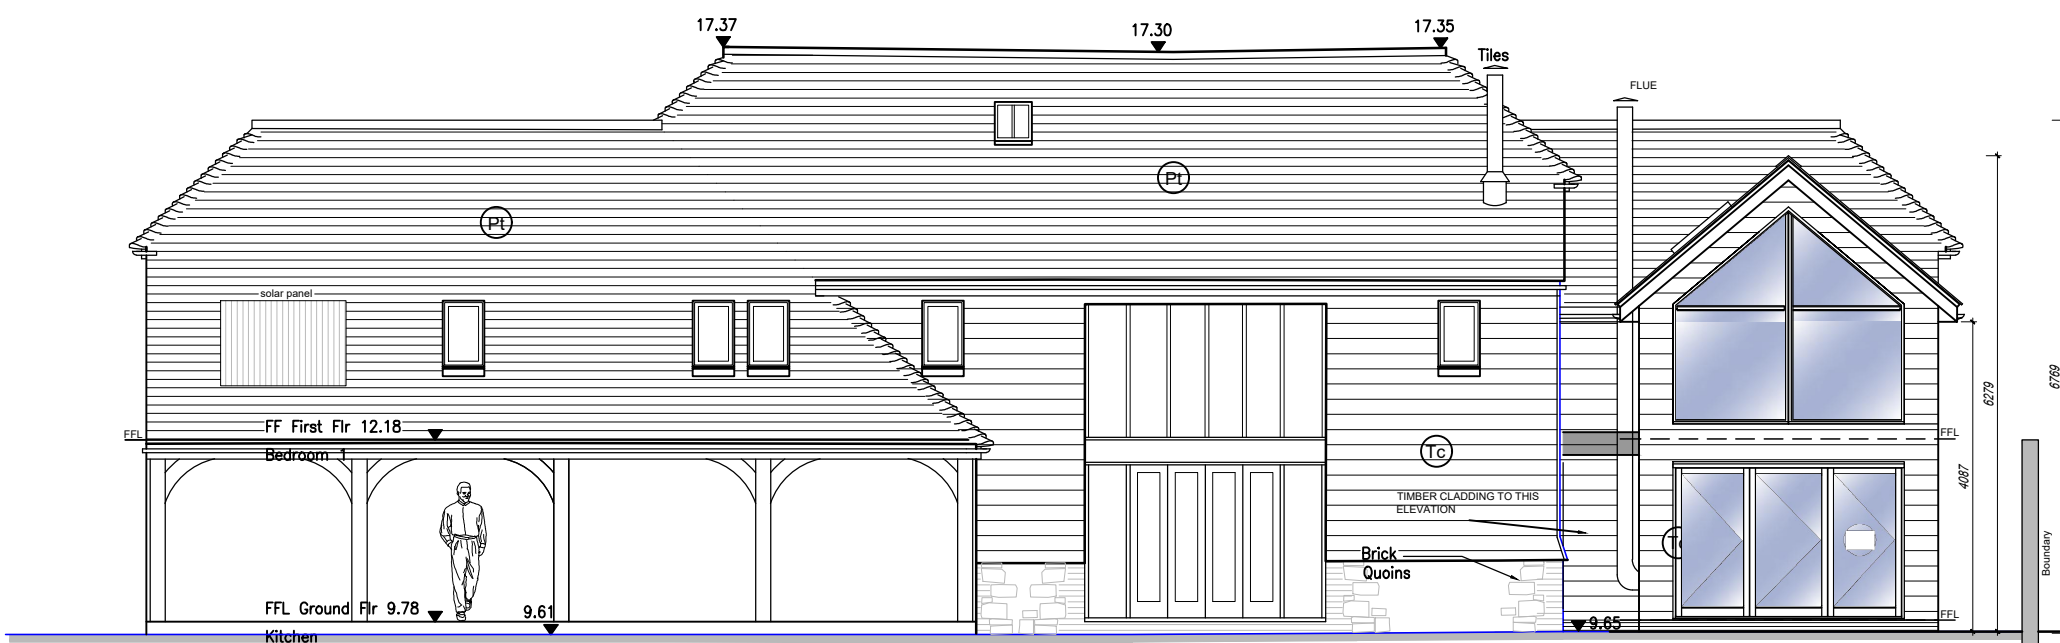


SOUTH ELEVATION - REAR

SCALE - 1:100

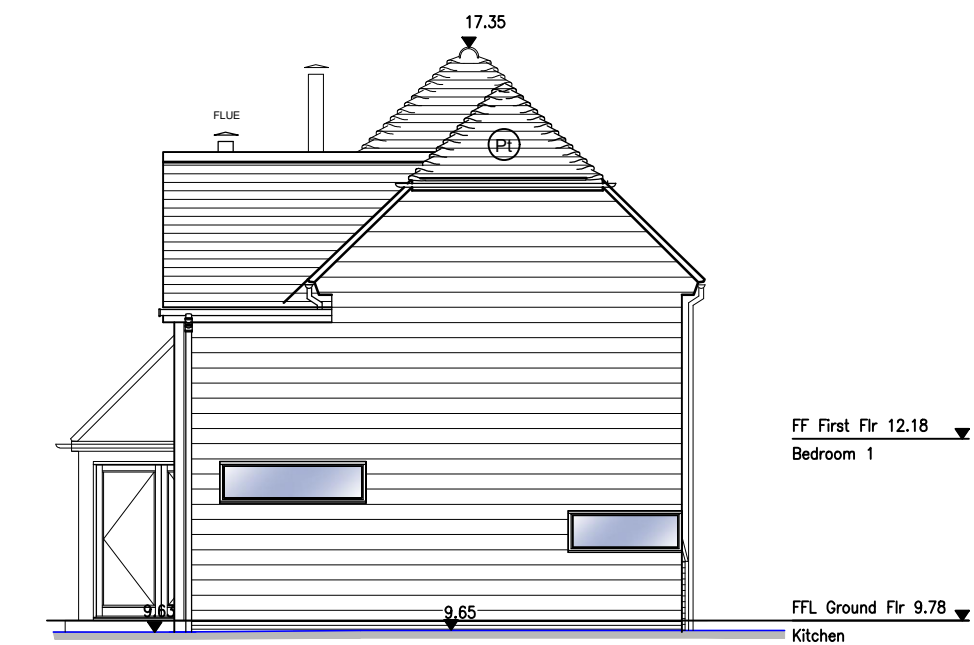


EAST ELEVATION - SIDE

SCALE - 1:100

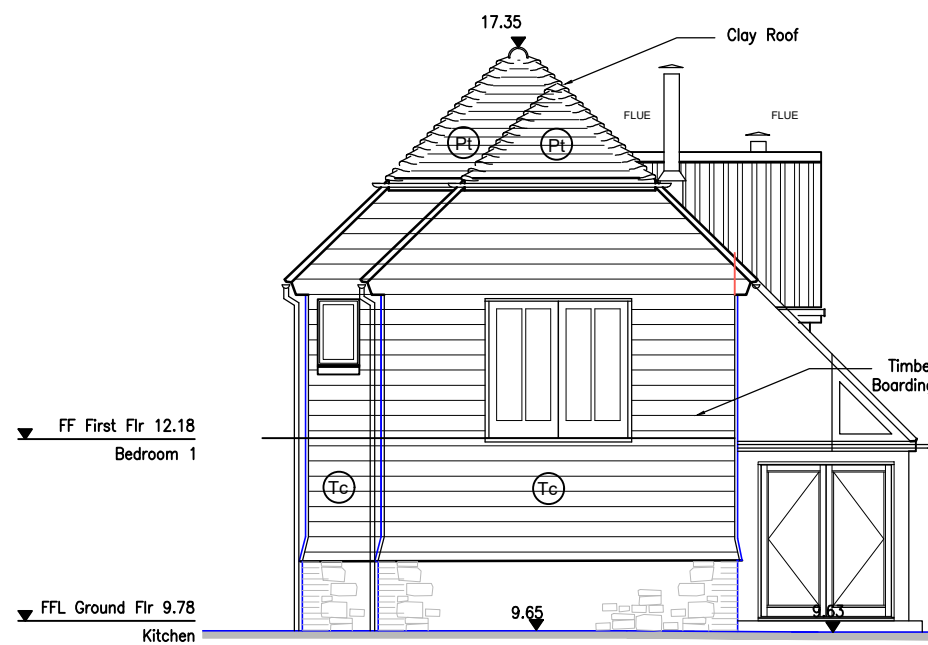

WEST ELEVATION - SIDE

SCALE - 1:100

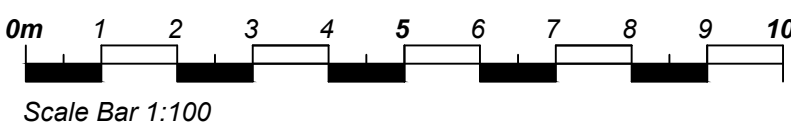

This drawing is to be read in conjunction with all other relevant drawings and specifications. Do not scale from this drawing. Use figured dimensions only. All levels and dimensions to be checked on site. All dimensional discrepancies are to be brought to the immediate attention of DMA BUILDING DESIGNS. Responsibility cannot be accepted for alteration and/or deviation from this design without prior knowledge of DMA BUILDING DESIGNS. Copyright reserved. This drawing may only be used for the client and location specified in the title block. It may not be copied or disclosed to any other third party without prior written consent from DMA BUILDING DESIGNS. Prior to any works commencing on site, DMA BUILDING DESIGNS is to be contacted regarding the current status, revision or regulatory approval of this drawing.

| REV | DESCRIPTION                                  | DATE       |
|-----|----------------------------------------------|------------|
| P5  | REVISIONS AS REQUESTED BY PLANNING AUTHORITY | 08.05.2026 |
| P4  | RED LINE BOUNDARY ADJUSTED BY ENTRANCE       | 16.04.2026 |
| P3  | RED LINE BOUNDARY ADJUSTED                   | 08.04.2026 |
| P2  | ISSUED FOR PLANNING APPROVAL                 | 24.02.2026 |
| P1  | PRELIMINARY ISSUE TO CLIENT FOR APPROVAL     | 19.12.2025 |

**DMA BUILDING DESIGNS**  
UNIT 48, RUDGWICK BRICKWORKS, LYNNICK ST  
RUDGWICK, HORSHAM, WEST SUSSEX, RH12 3DH.  
TEL: No 01403 822220 Mobile 07730 523447  
Email - admin@dmabuildingdesigns.co.uk

CLIENT  
MR IAN BRAZIER  
PROJECT  
ANCILLARY ANNEXE TO MAIN DWELLING

DRAWING  
SITE PLANS & ELEVATIONS SHOWING EXISTING DWELLING & NEW ANNEX  
WATERSIDE BARN, HOWICK BARN, THE HAVEN  
WEST SUSSEX, RH14 9BQ.

| SCALE                        | DATE     | DRG NO    | REVISION |
|------------------------------|----------|-----------|----------|
| @ A1<br>1:100, 1:500, 1:1250 | DEC 2025 | DE1381/11 | P5       |