


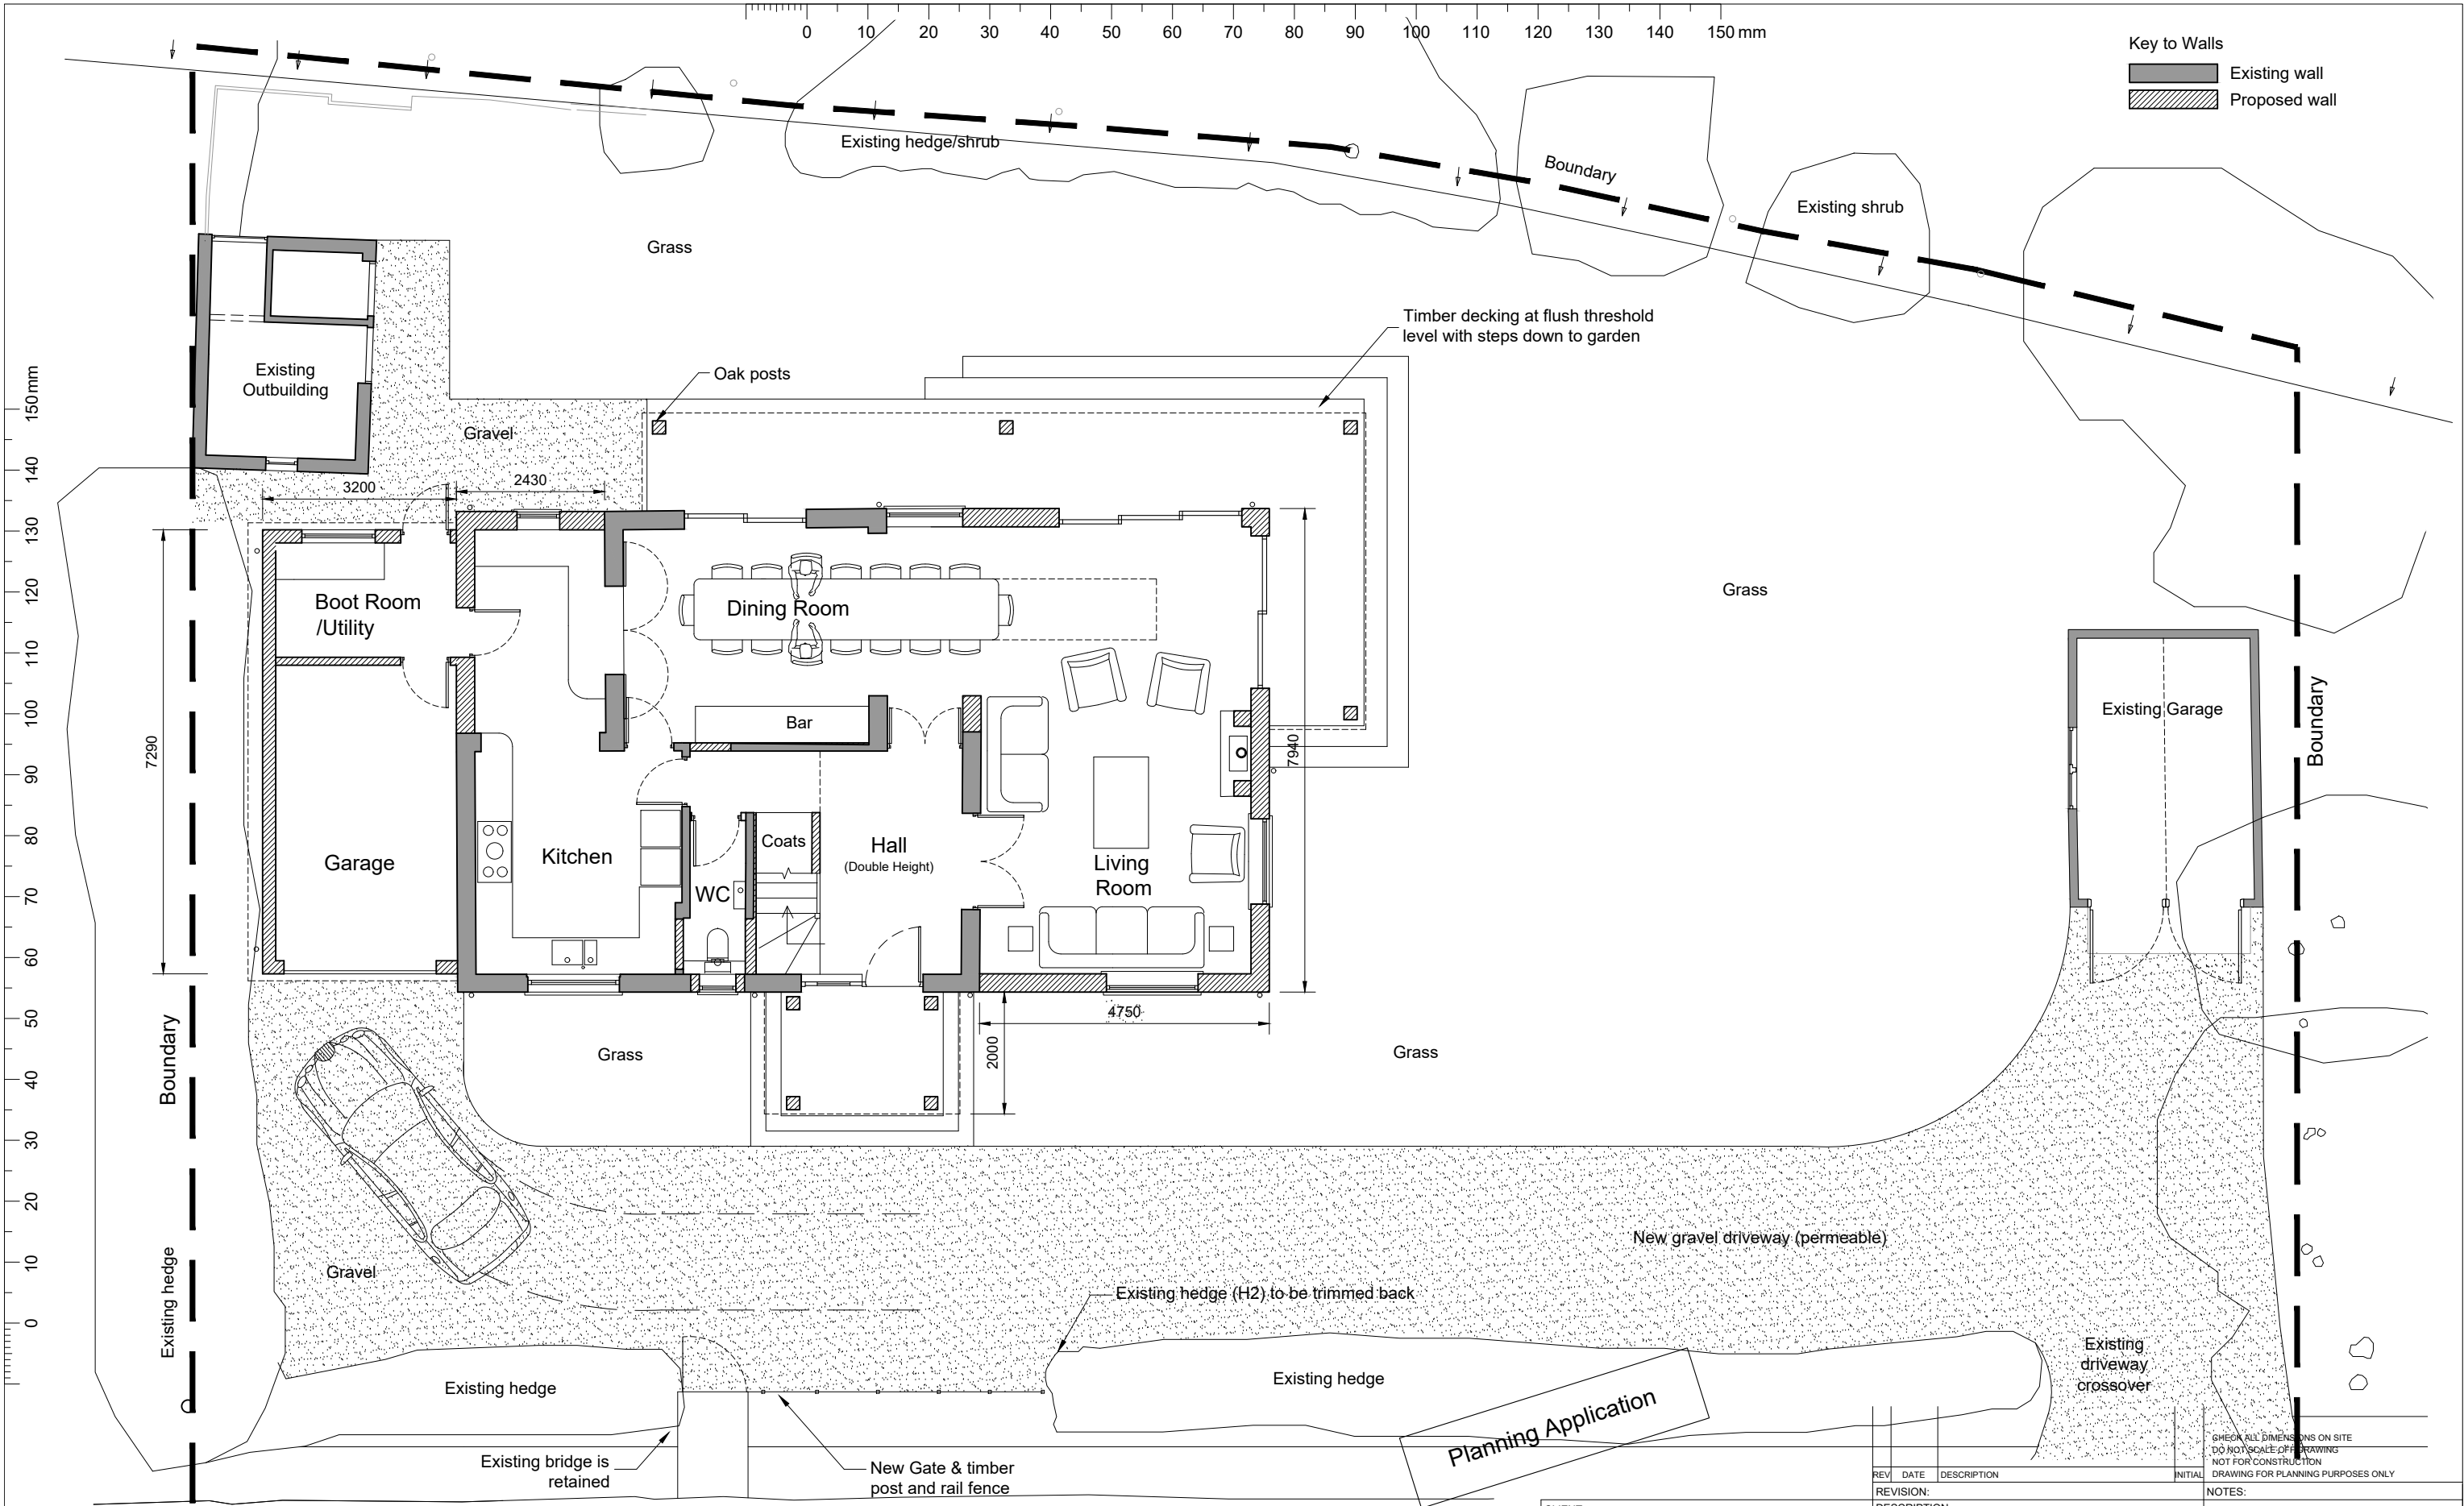

Proposed Ground Floor Plan 1:100

Nuthurst Road



CLIENT:			DESCRIPTION:		RATHBONE • MILLER <i>architecture & project management</i>	
Mr Andrews			Proposed Ground Floor Plan & Site Plan		First Floor, 39 High Street, Steyping, West Sussex, BN44 3YE Telephone: 01903 879873	
SCALE:	DATE:	DRAWN:	PROJECT:		DRAWING NUMBER:	REVISION:
1:100 @ A3	May 26'	PF/TR	Clovelly, Nuthurst Road Monks Gate, Horsham, RH13 6LG		22546 - 114	A
© Copyright RATHBONE MILLER LIMITED						