




Proposed Elevations 1:100

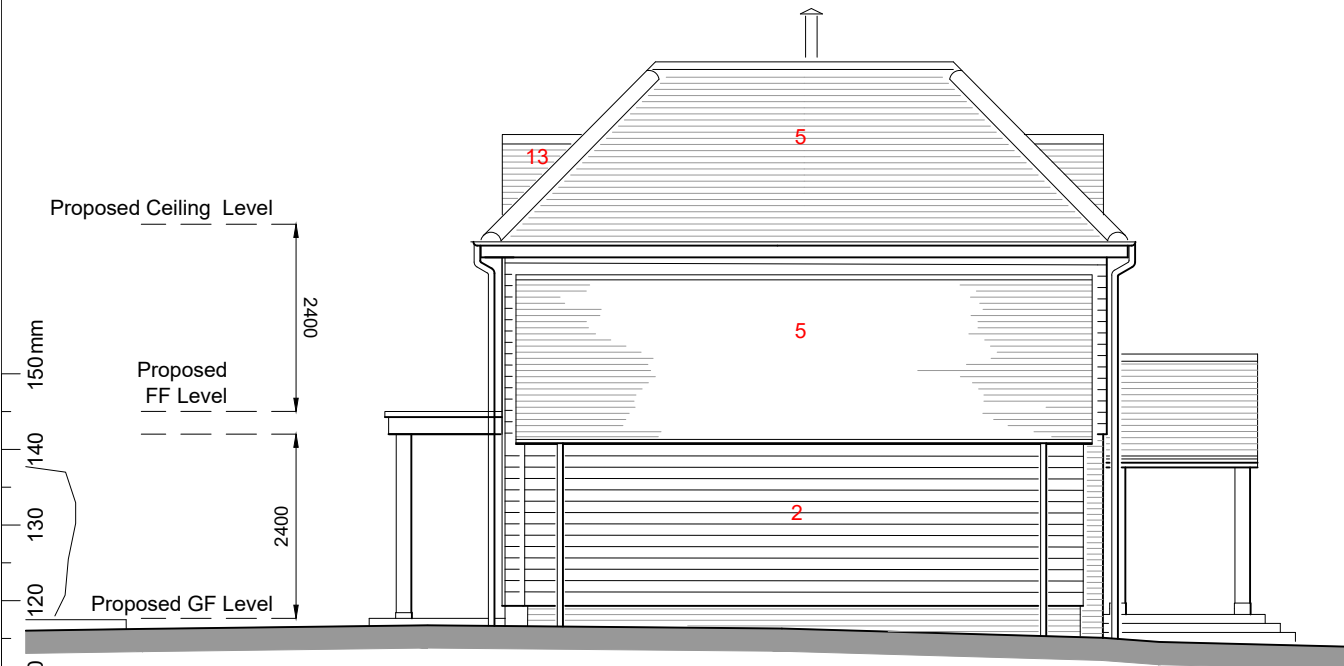

Side Elevation 1:100

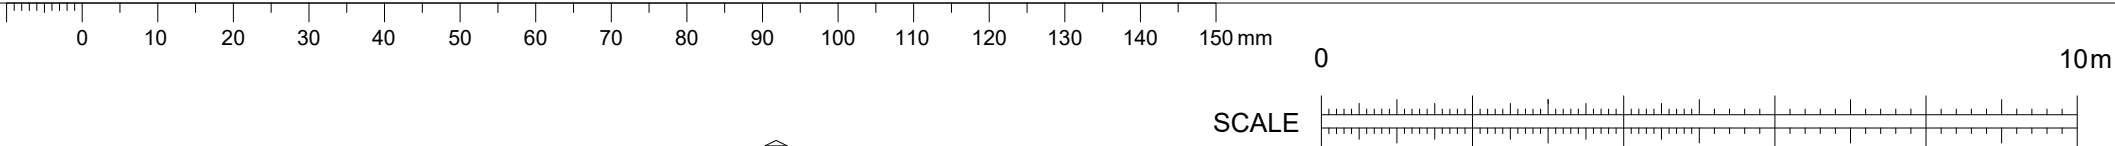

Rear Elevation 1:100

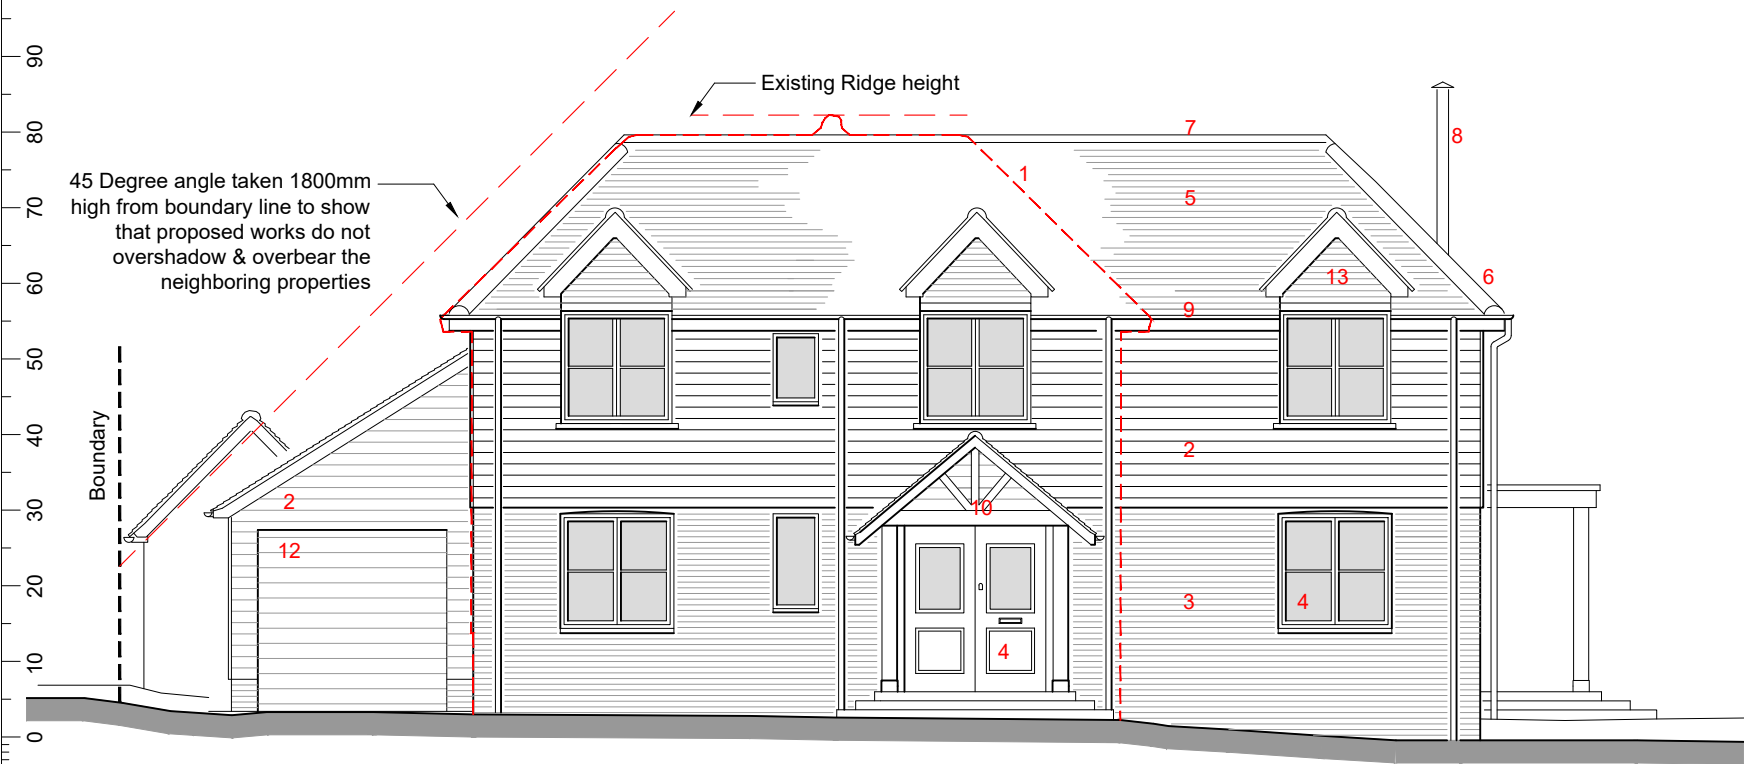

Front Elevation 1:100



Side Elevation 1:100

Key to numbers on the Drawing - Proposed Elevations

1. Red dashed line is the outline/profile of the existing house
2. Horizontal timber weatherboard - brown colour
3. Facing brickwork to match existing
4. Doors and windows - upvc or powder coated metal frames and doors are in timber composite material, all glazing high performance double glazed, grey colour.
5. Red tile pitched roof to match existing
6. Half round hip tiles to match existing

7. Grey (hidden) flat roof
8. Black Metal wood burner flue
9. Round gutters and matching downpipes in black colour
10. New Porch roof on oak posts
11. Canopy roof to provide rain shelter and sun shade over rear sliding doors & rear timber decking. Flat roof with grey fascias on oak posts.
12. 'Lean to' Garage in facing brickwork to match existign and horizontal weatherbaperd with up and over door in grey colour.
13. New dormer windows to match existing

Planning Application

CLIENT:		Mr Andrews		PROJECT:		Clovelly, Nuthurst Road Monks Gate, Horsham, RH13 6LG		DRAWING NUMBER:		22546 - 116		REVISION:		A	
SCALE:		1:100 @ A3		DATE:		March 26'		DRAWN:		PF/TR		PROJECT:		Clovelly, Nuthurst Road Monks Gate, Horsham, RH13 6LG	
REVISION:		DESCRIPTION:		Proposed Elevations		NOTES:		CHECK ALL DIMENSIONS ON SITE DO NOT SCALE OFF DRAWING NOT FOR CONSTRUCTION DRAWING FOR PLANNING PURPOSES ONLY		RATHBONE • MILLER architecture & project management First Floor, 39 High Street, Steyning, West Sussex, BN44 3YE Telephone: 01903 879873		© Copyright RATHBONE MILLER LIMITED			