



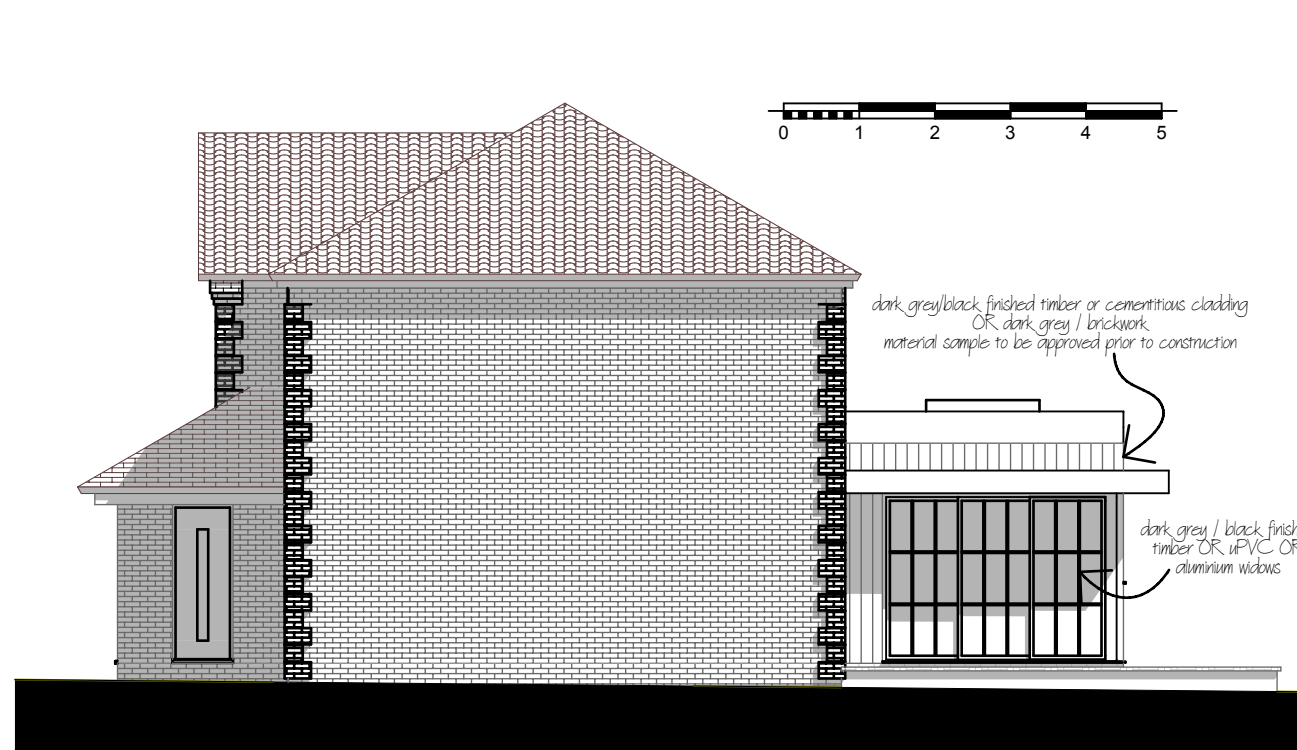

south elevation proposed

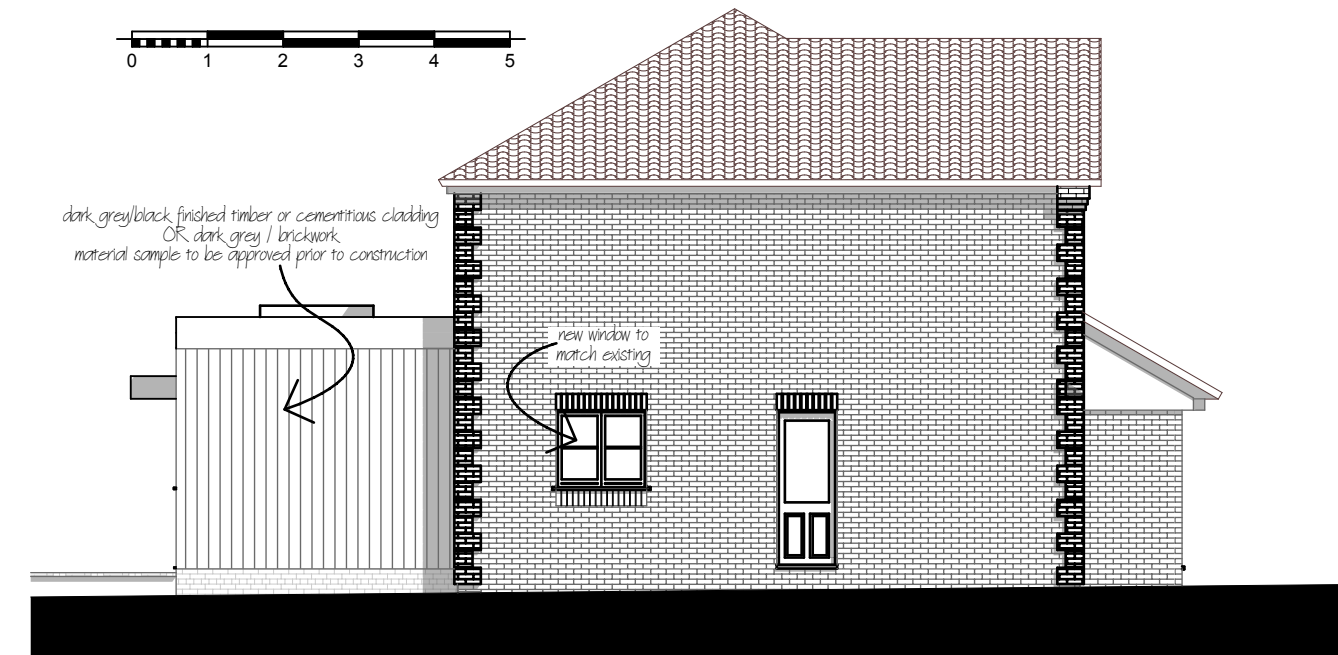


east elevation proposed



north elevation proposed




west elevation proposed

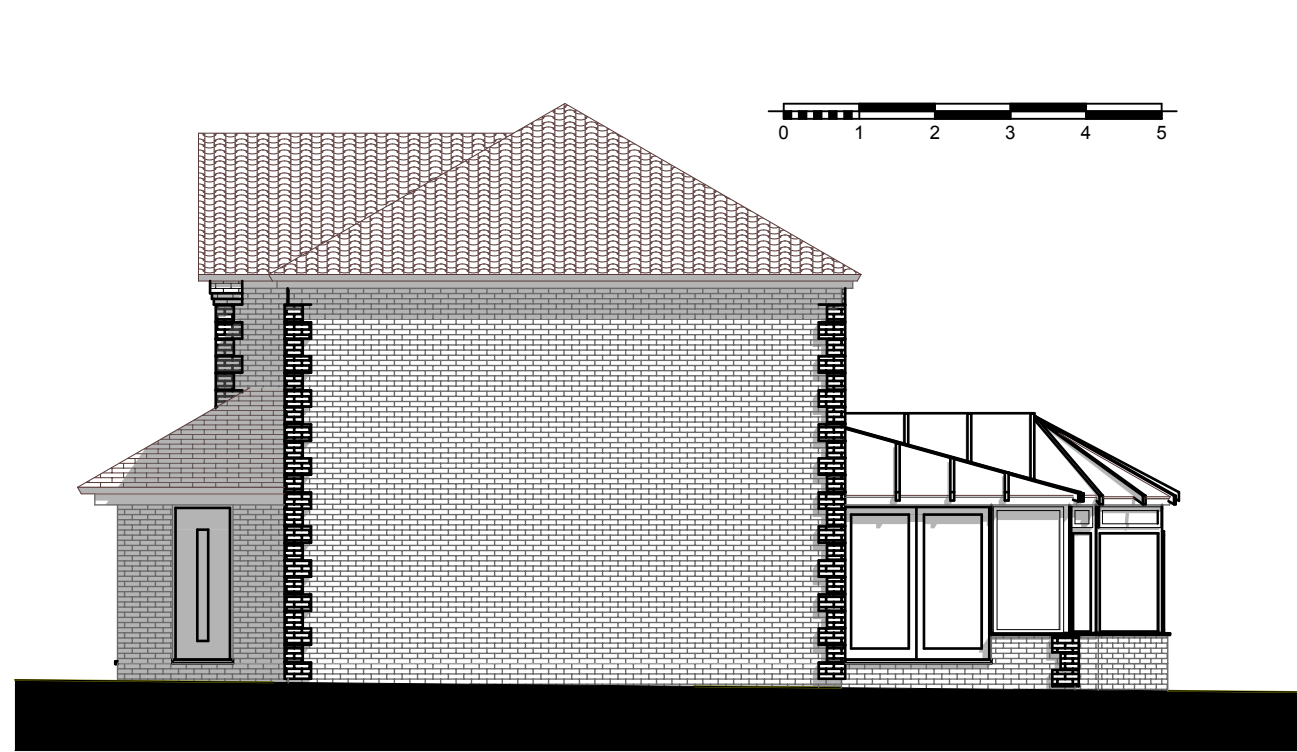

south elevation existing




east elevation existing

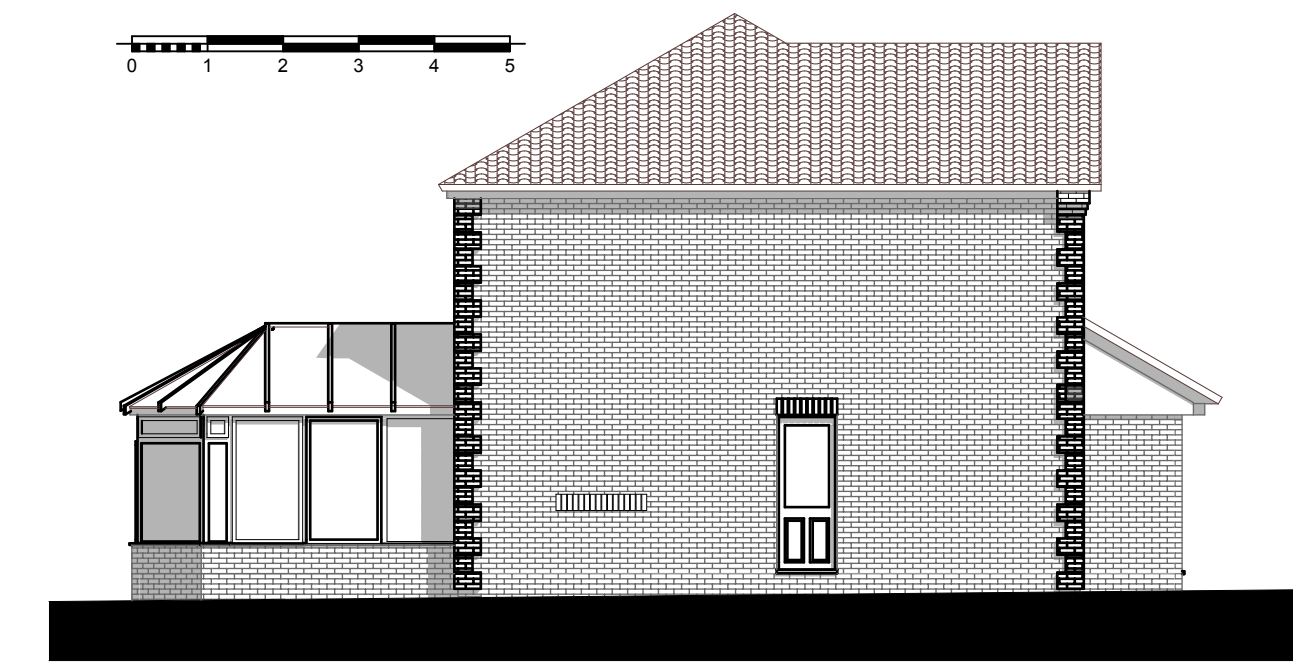


north elevation existing




west elevation existing

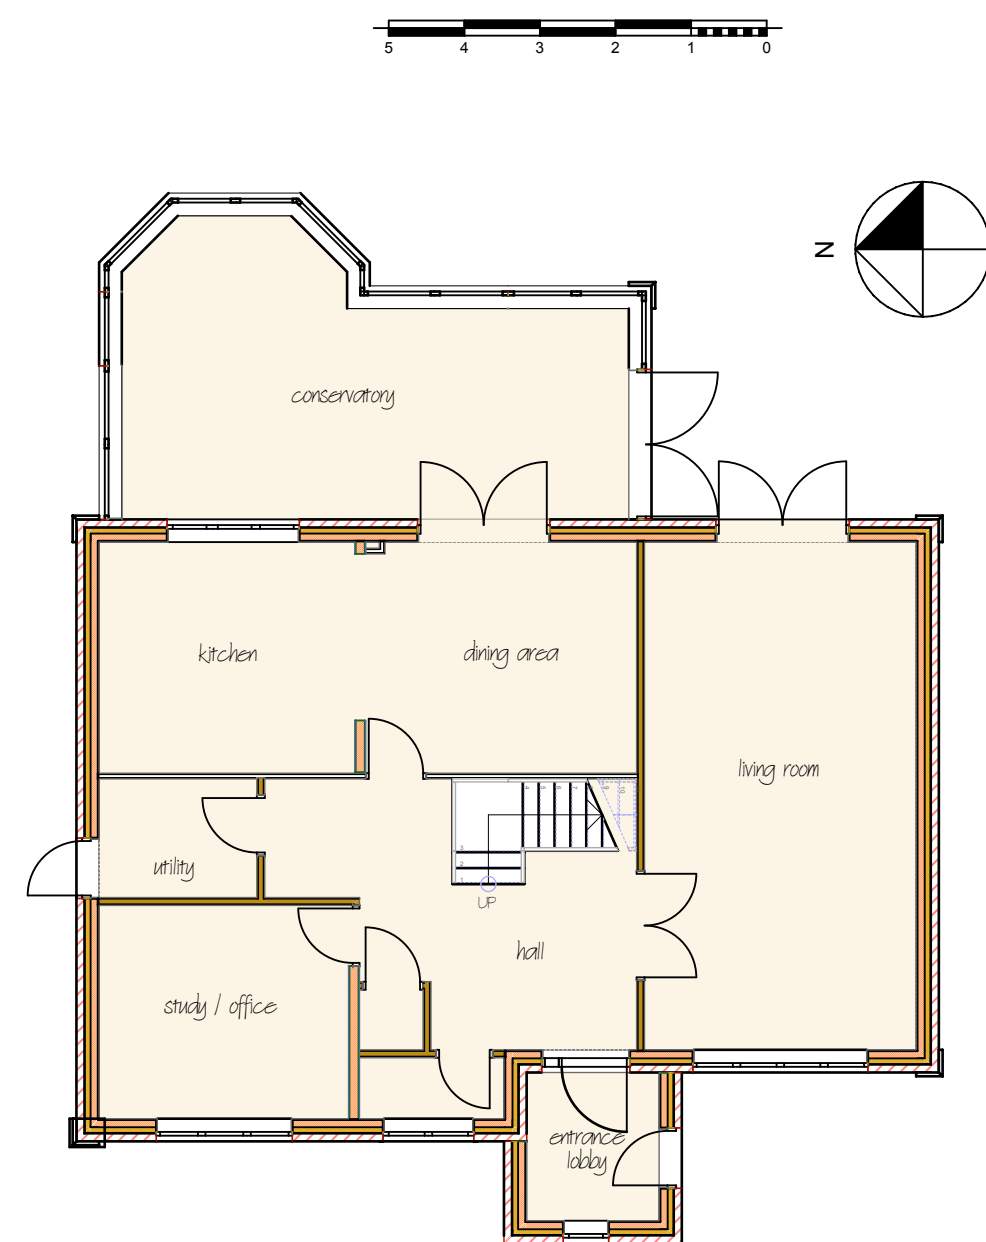


ground floor plan existing

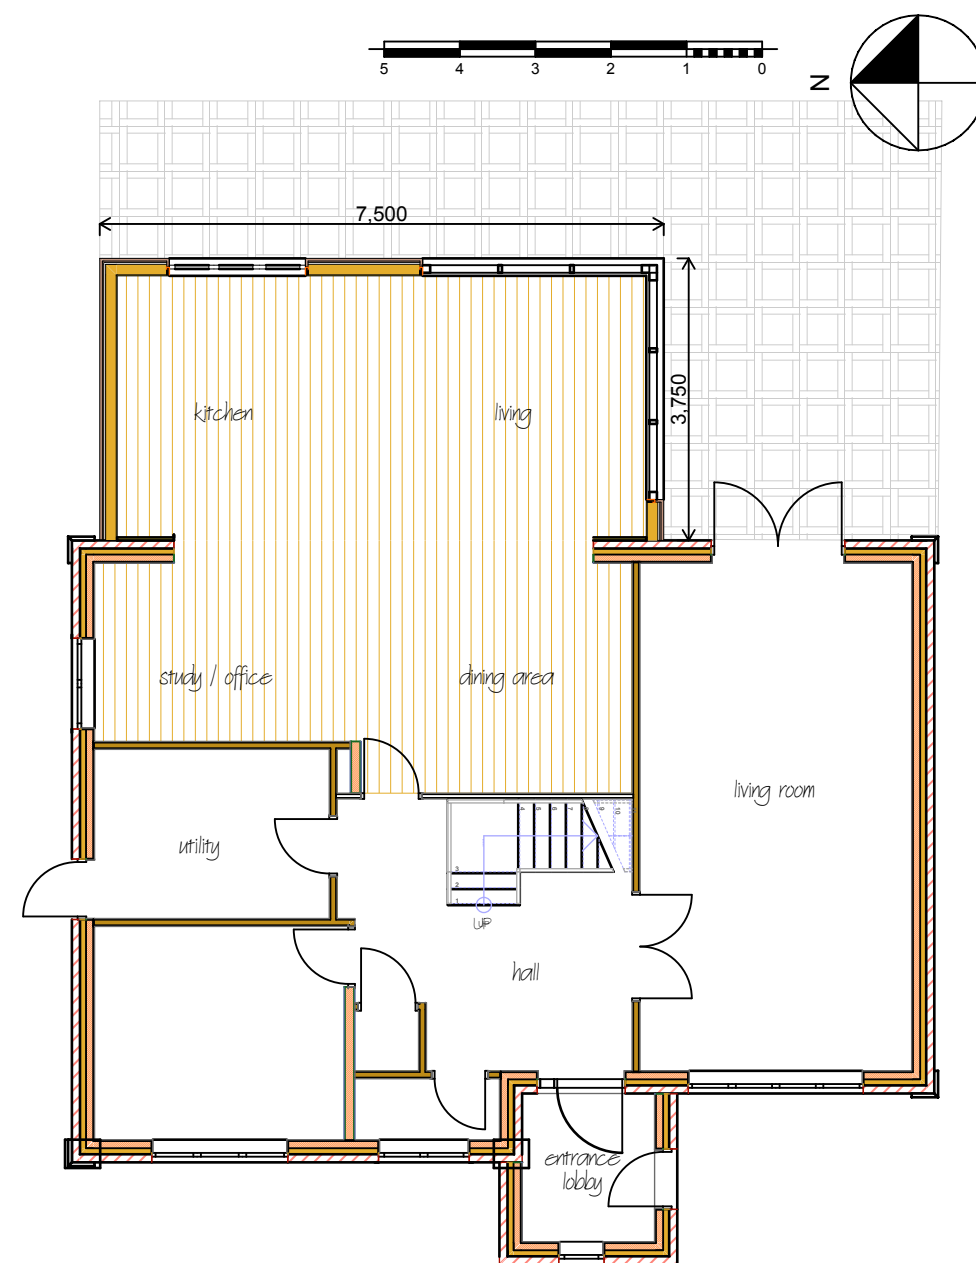

ground floor plan existing

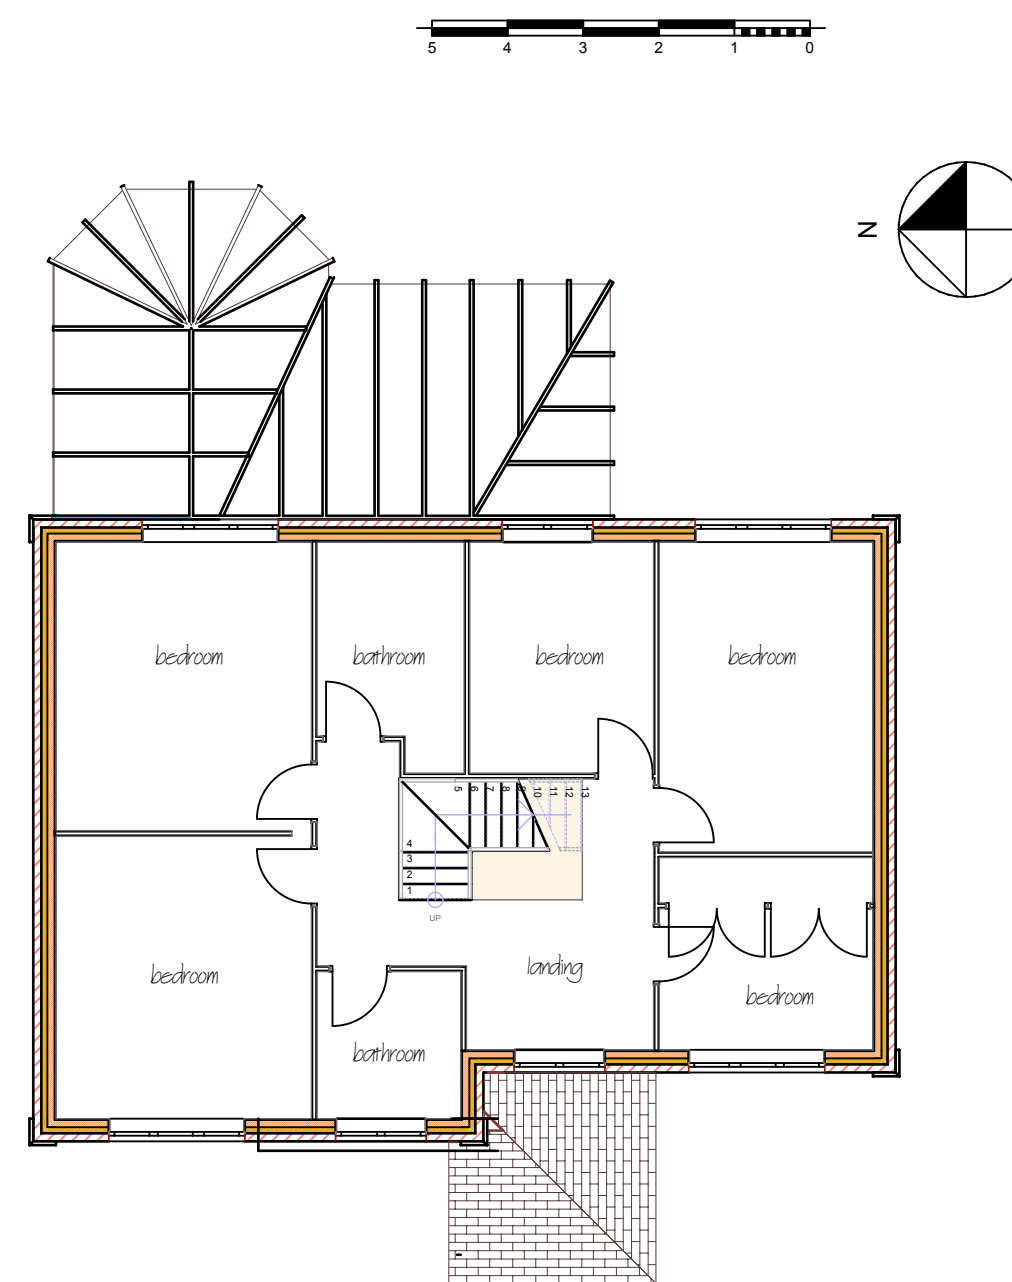

first floor plan existing

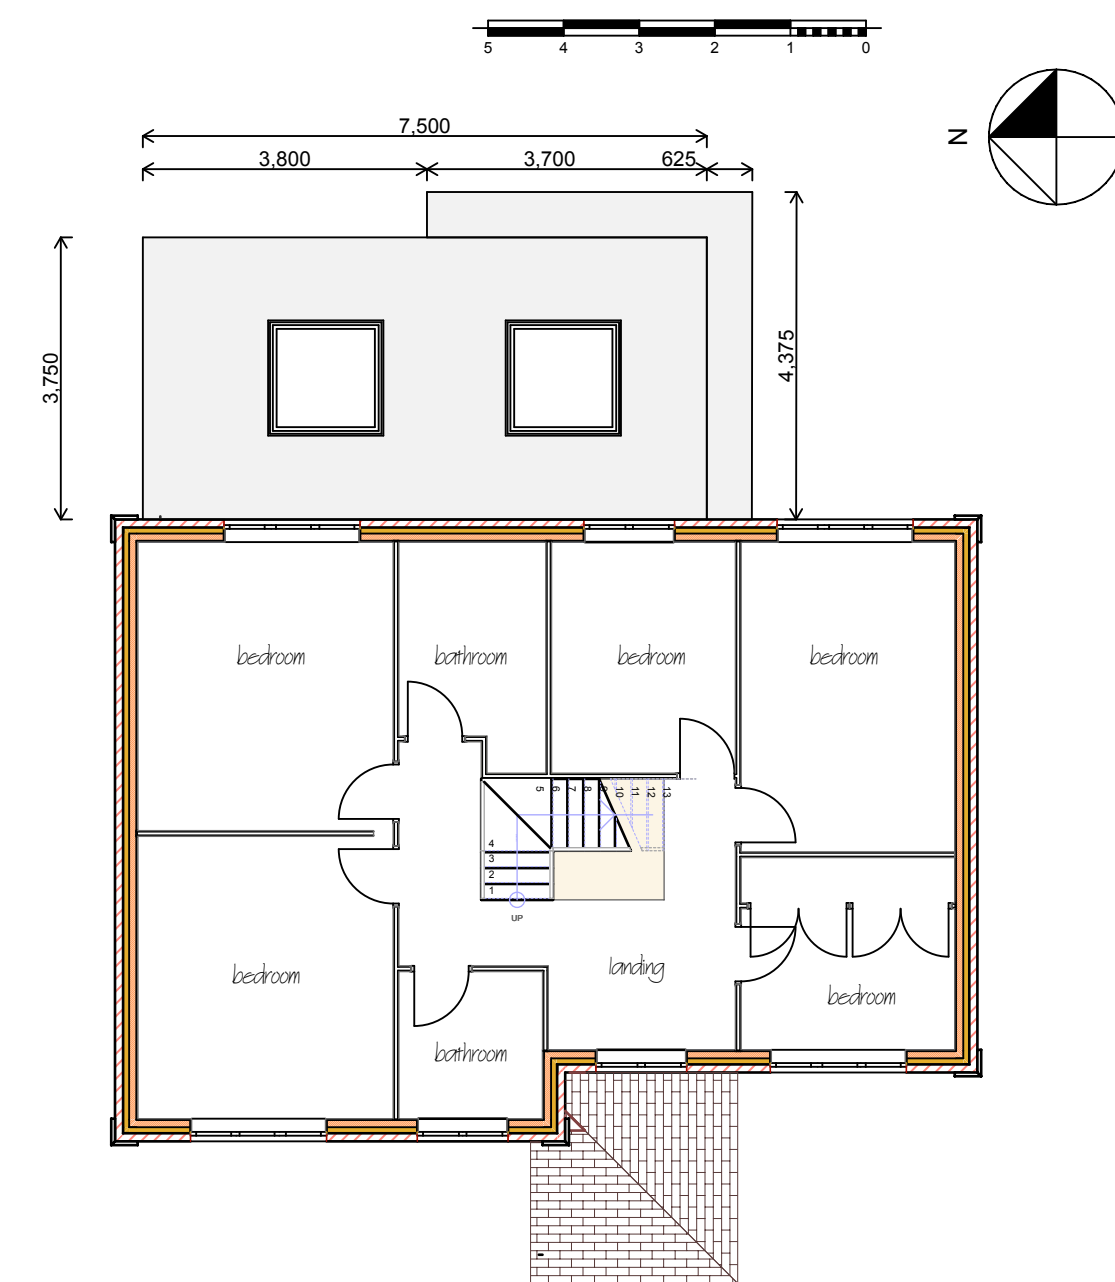

first floor plan proposed

NOTES:

Written dimensions to take precedence over scaled

This drawing and design are the copyright of Solar Architecture and must not be copied or submitted to a third party, or used in any way prejudicial to their interests.


This drawing may not be submitted to any third party OR any Statutory OR Local Authority without the express written approval of Solar Architecture.

All reasonable efforts have been undertaken in the preparation of this drawing to maintain accuracy.

Some elements or components may have been calculated via computer or photographic modelling where access to the building or parts of the building was not possible for reasons of security, HSE regulations or employee indemnity insurance.

The contractor/sub-contractor is responsible for taking all site dimensions. All design dimensions to be checked and confirmed on site by the appropriate contractor/sub-contractor.

© Solar Architecture Ltd.

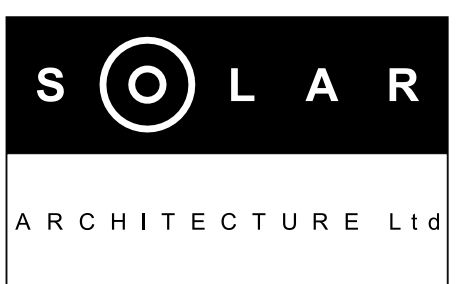

9 BEACH COURT
SHINGLE ROAD
SHOREHAM-BY-SEA
WEST SUSSEX
BN43 5RG
tel: 01903 815 903
email: info@solararchitectureltd.co.uk

Project 14 Mallard Drive
Henfield
West Sussex BN5 9HF

Client
Mr. & Mrs. Maskell

Drawing Title
Replacement of existing conservatory
Plans & elevations existing & proposed

Scale 1:100 & 1:50
Date 19.02.26

Drawn By
Checked By

Drawing Number
2602/PL/02