


NOTES


- DO NOT SCALE OFF THIS DRAWING EXCEPT FOR PLANNING PURPOSES
- CHECK ALL DIMENSIONS ON SITE BEFORE ANY WORK IS COMMENCED
- ALL GOODS MATERIALS AND WORKMANSHIP MUST CONFORM WITH CURRENT BUILDING REGULATIONS, BRITISH STANDARDS AND CODES OF PRACTICE
- COPYRIGHT OF THIS DRAWING IS RETAINED BY THE ARCHITECT AND IT MUST NOT BE REPRODUCED WITHOUT WRITTEN CONSENT

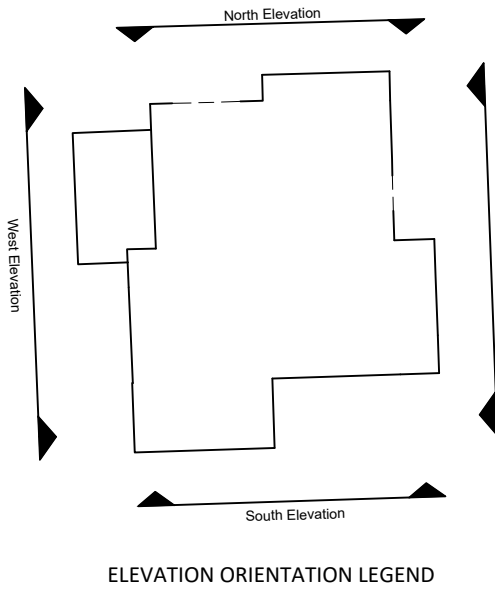

ELEVATION ORIENTATION LEGEND



PROPOSED NORTH ELEVATION

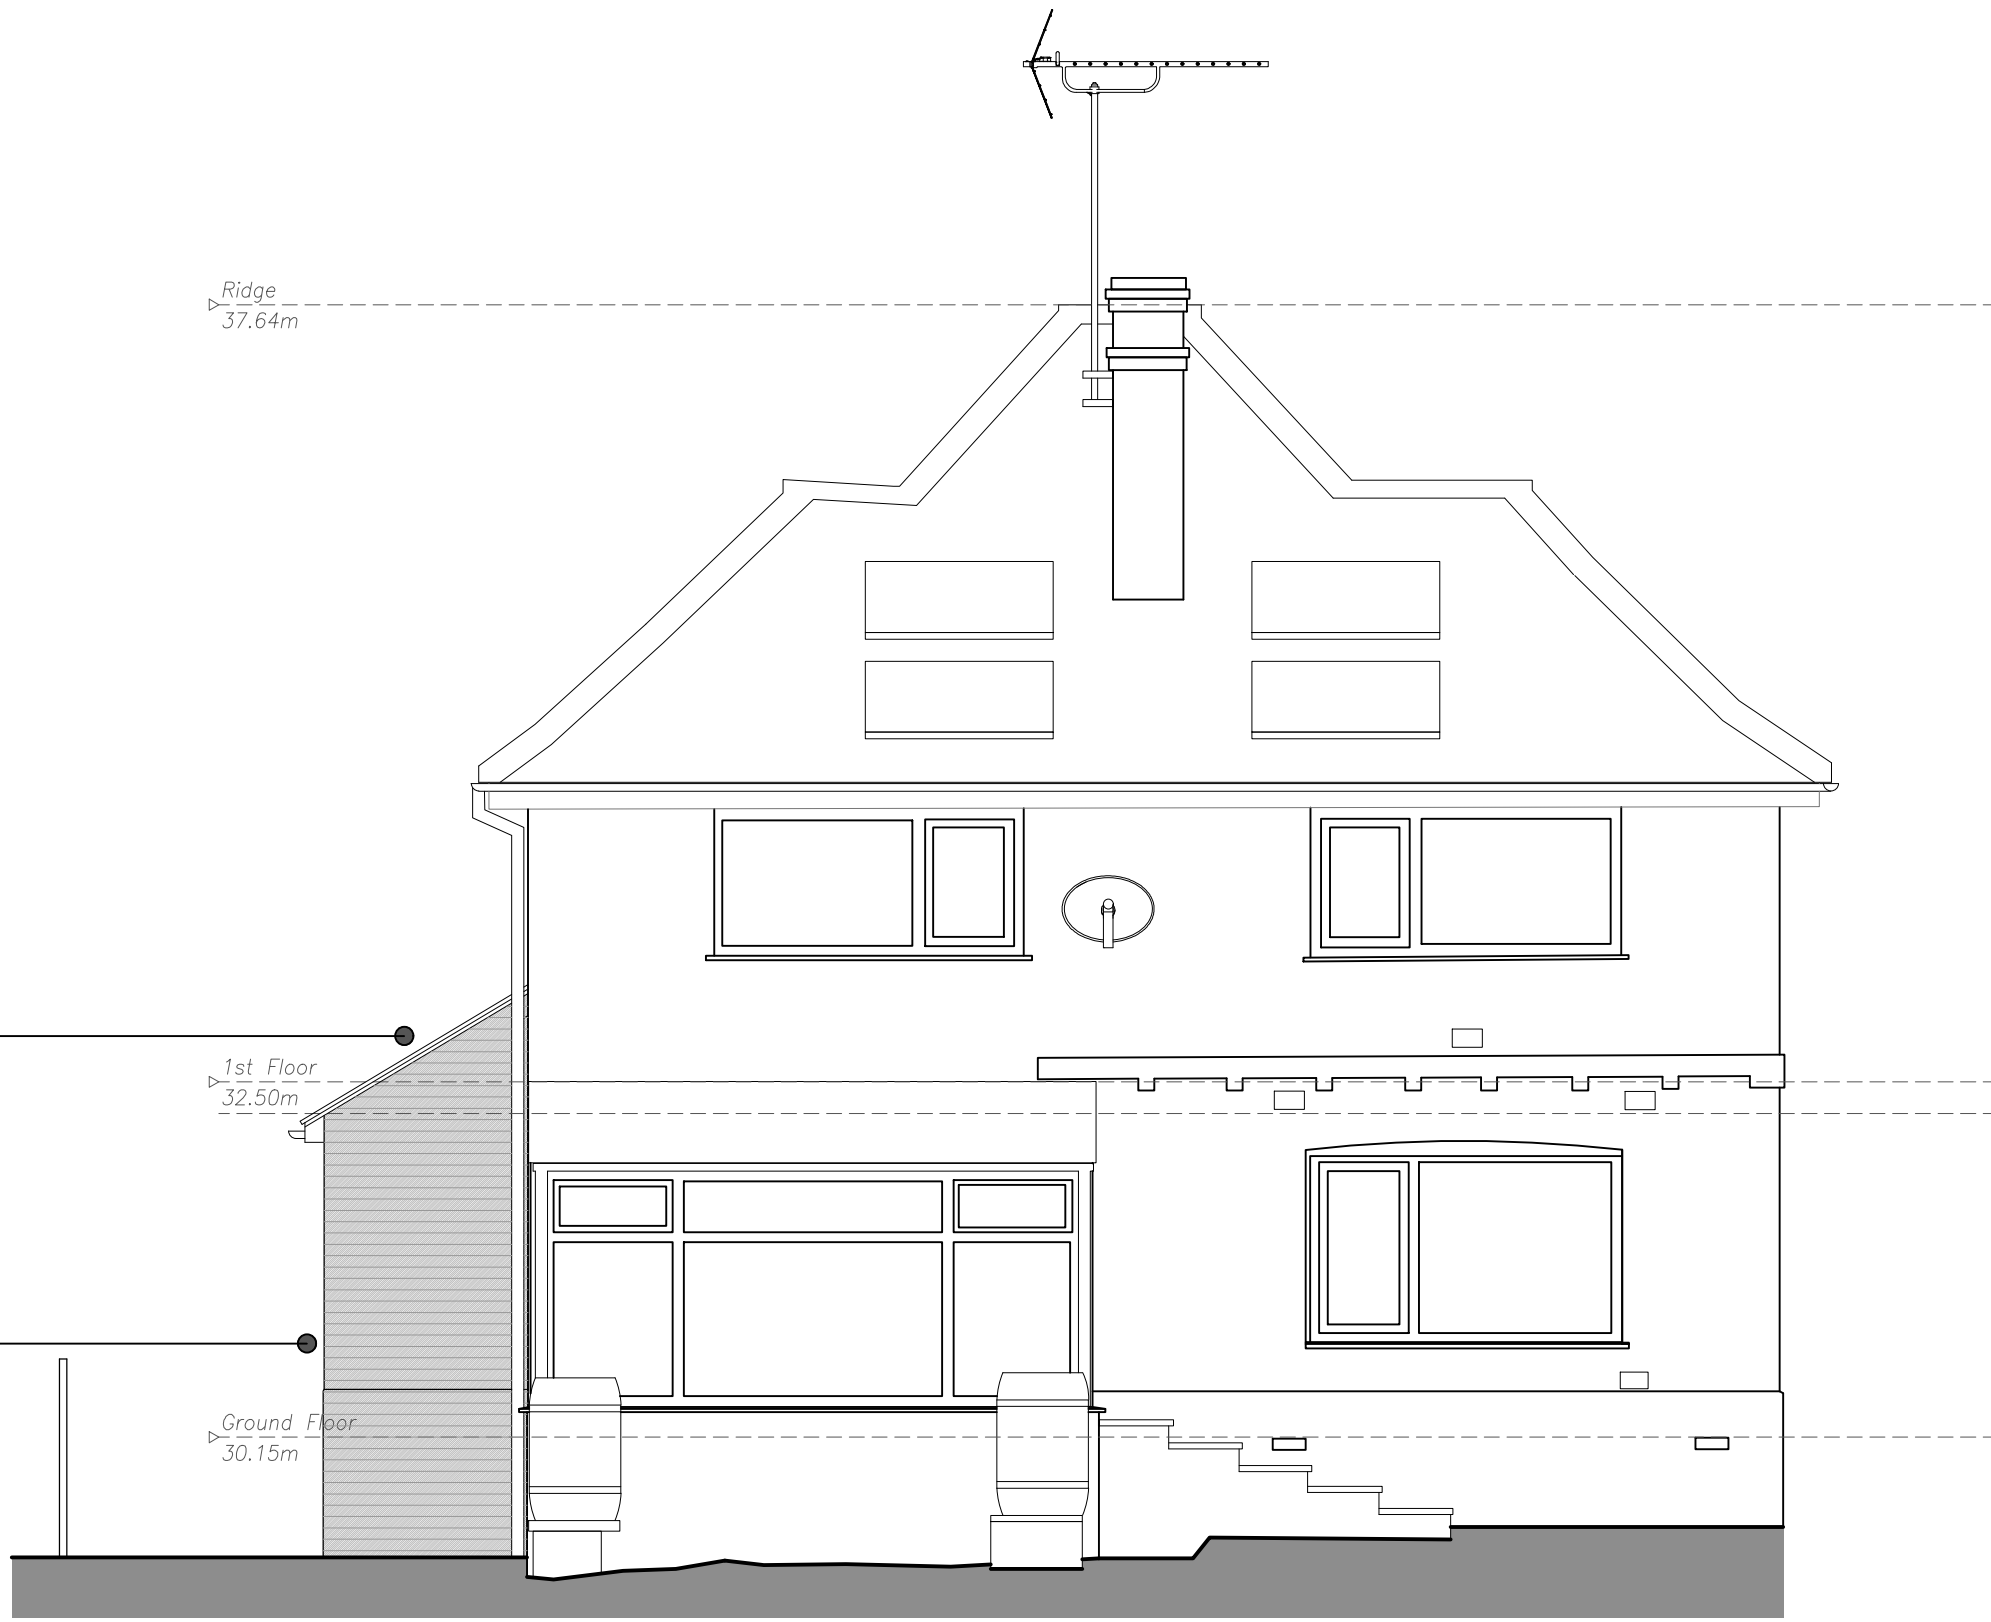



PROPOSED SOUTH ELEVATION



PROPOSED WEST ELEVATION



PROPOSED EAST ELEVATION - No work to this elevation

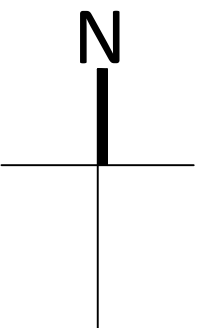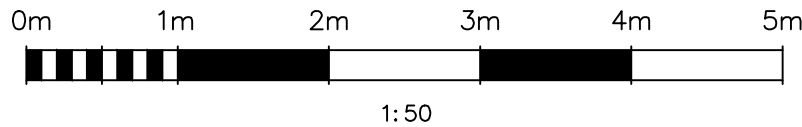

REV	DATE	BY	AMENDMENT
folkes architects 1 01903 89829 info@folkesarchitects.co.uk The Old Forge 6 Church Street Storrington West Sussex PO20 4LA			
CLIENT			
Mr A Kay			
JOB TITLE			
The Pathway Rectory Lane Pulborough West Sussex RH20 2AE			
DRAWING TITLE			
Proposed Elevations			
PROJECT STAGE			
PLANNING			
DRAWING STATUS			
PLANNING			
NOT FOR CONSTRUCTION USE UNLESS STATED AS 'CONSTRUCTION'			
DATE	SCALE	DRAWN BY	
March 2026	1:50@A1	GW	
		CHECKED BY	
		BH	
JOB NO.	DRAWING NO.	REVISION	
26010	3.04	-	