
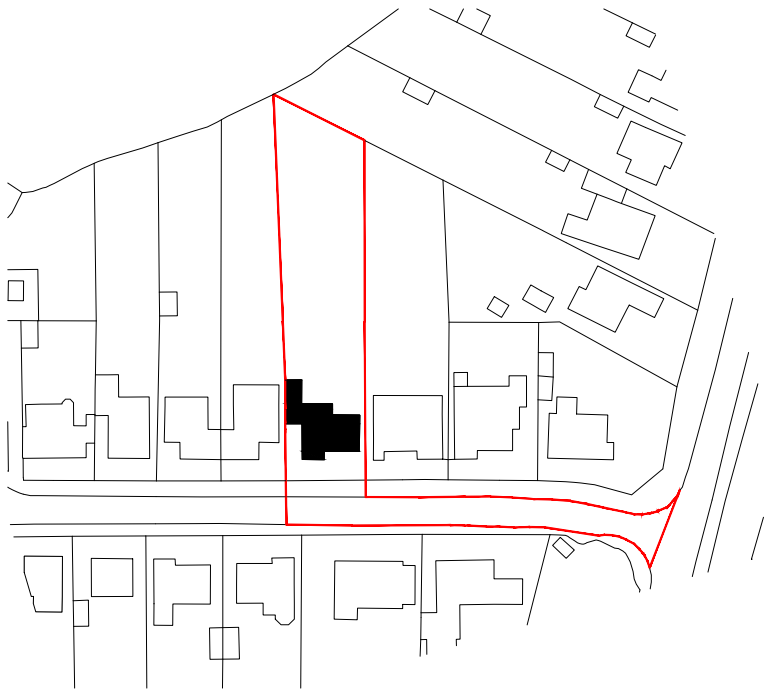
 
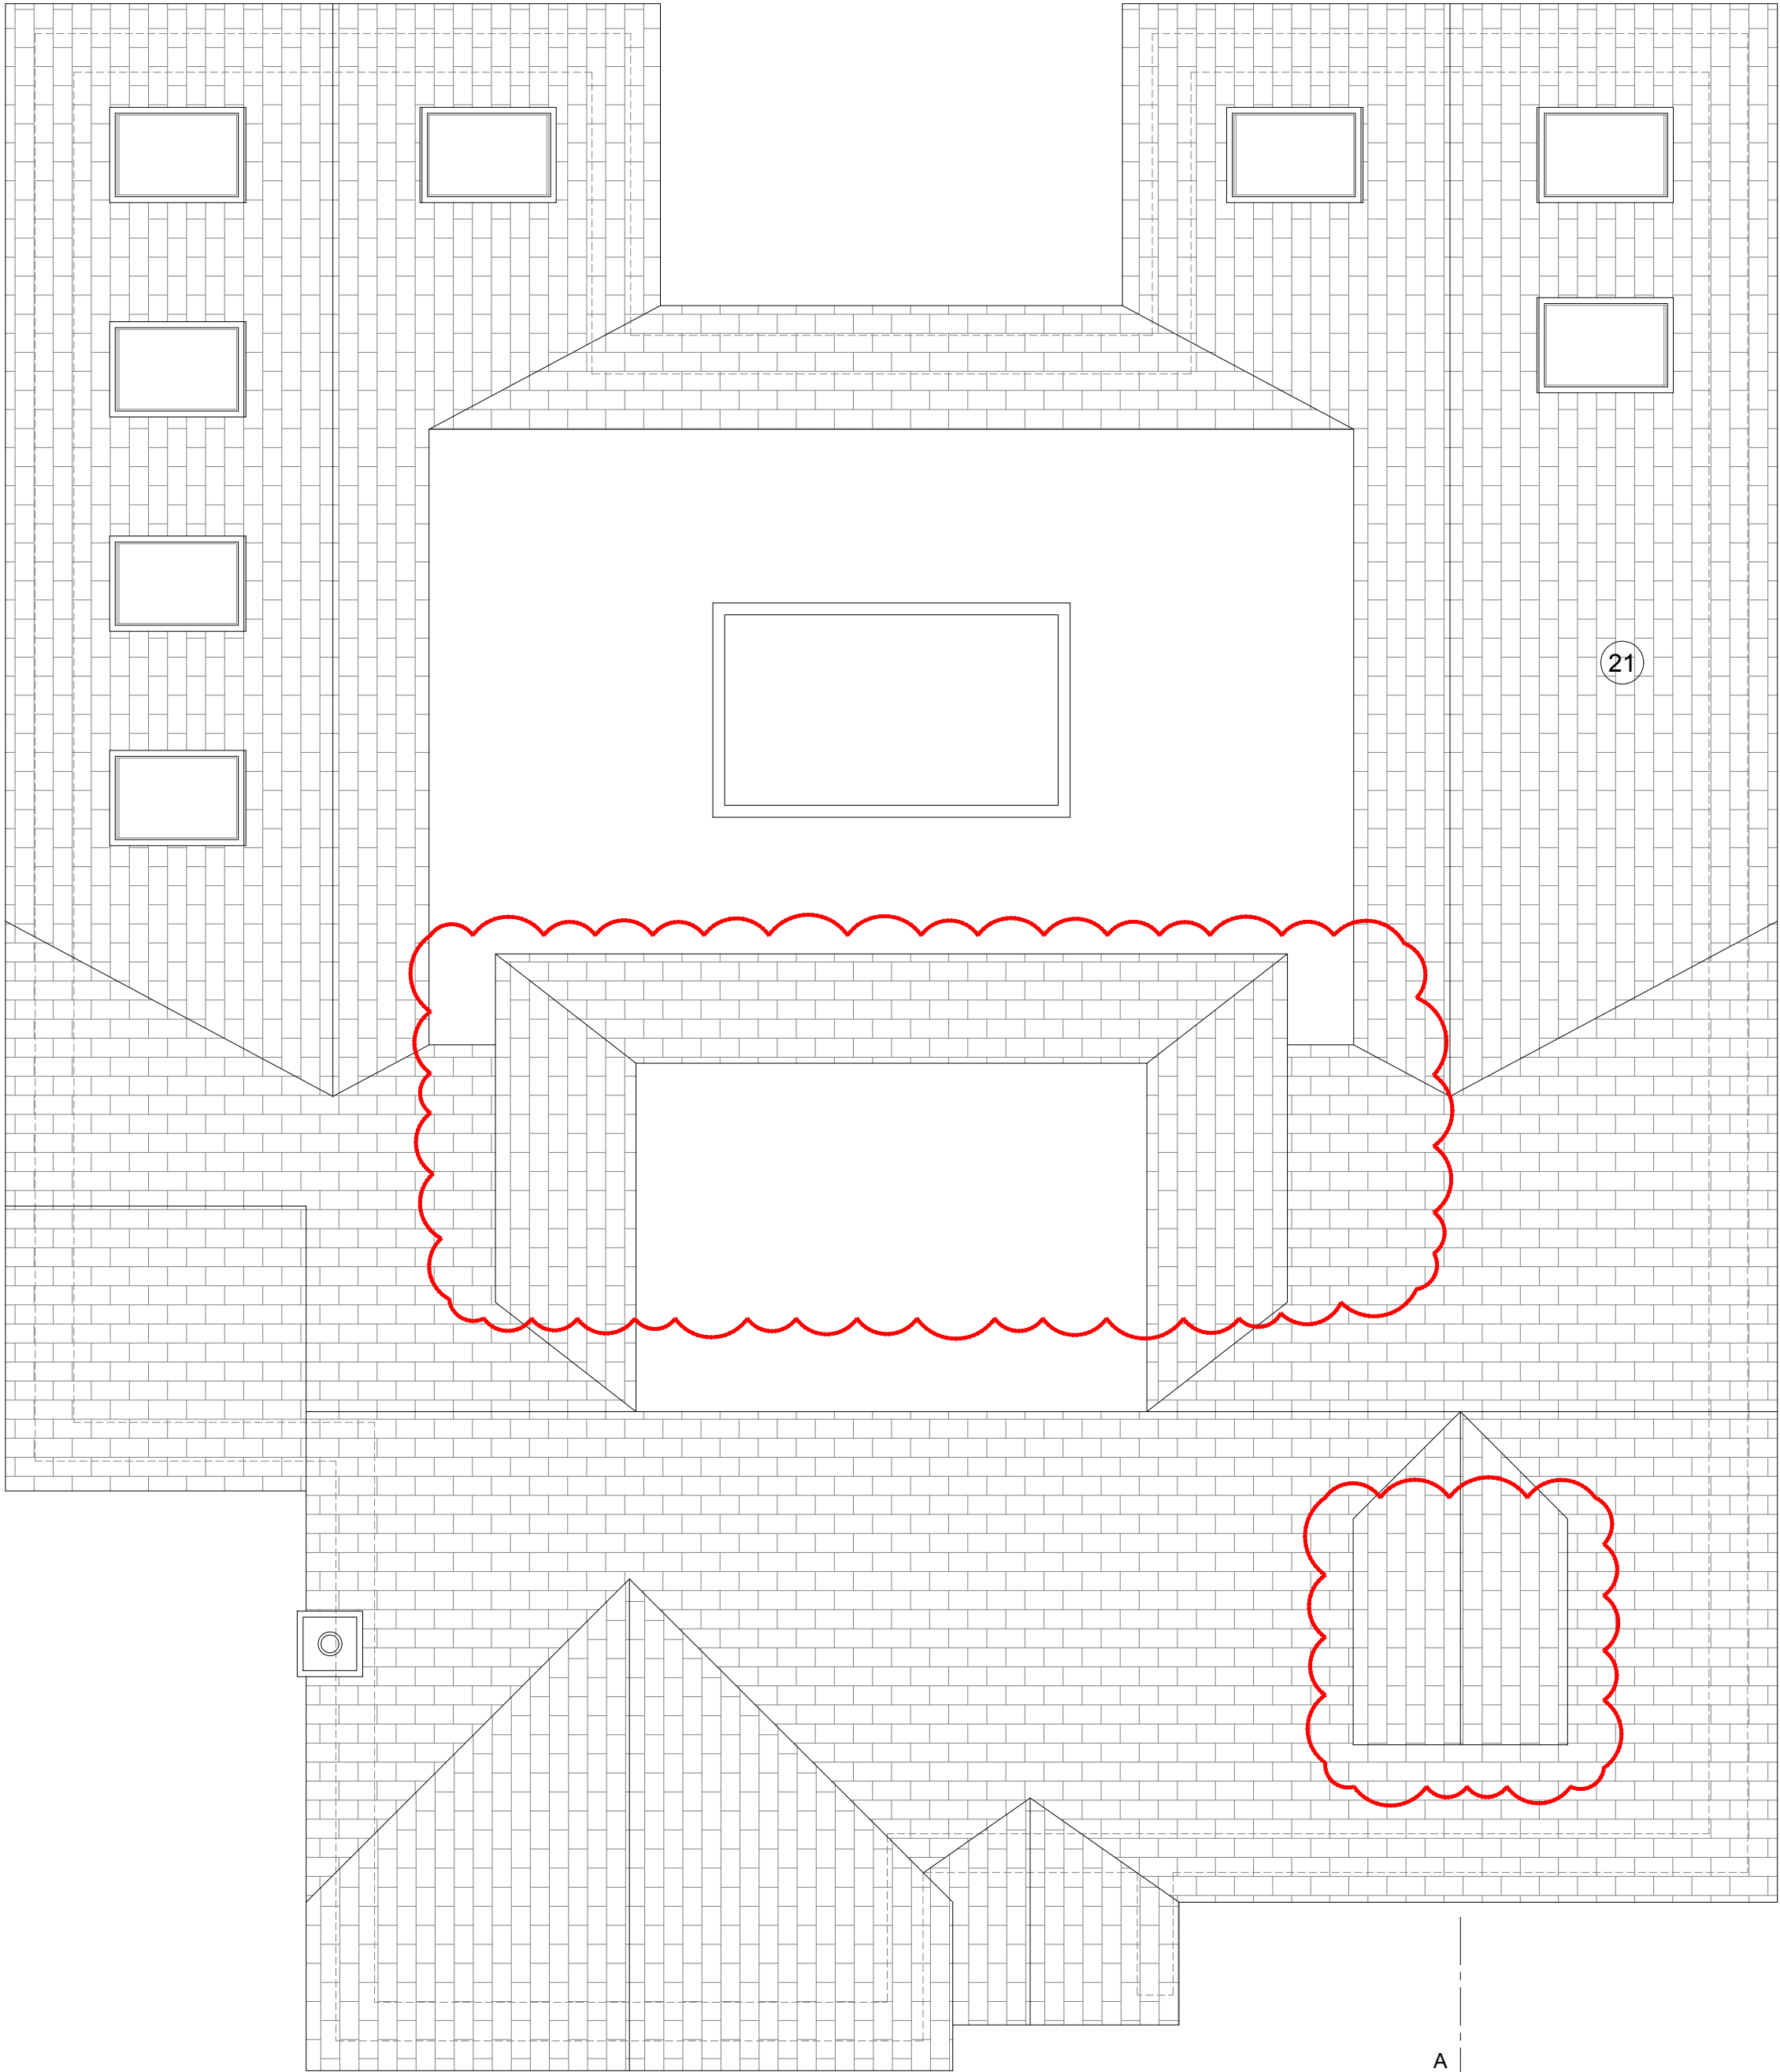


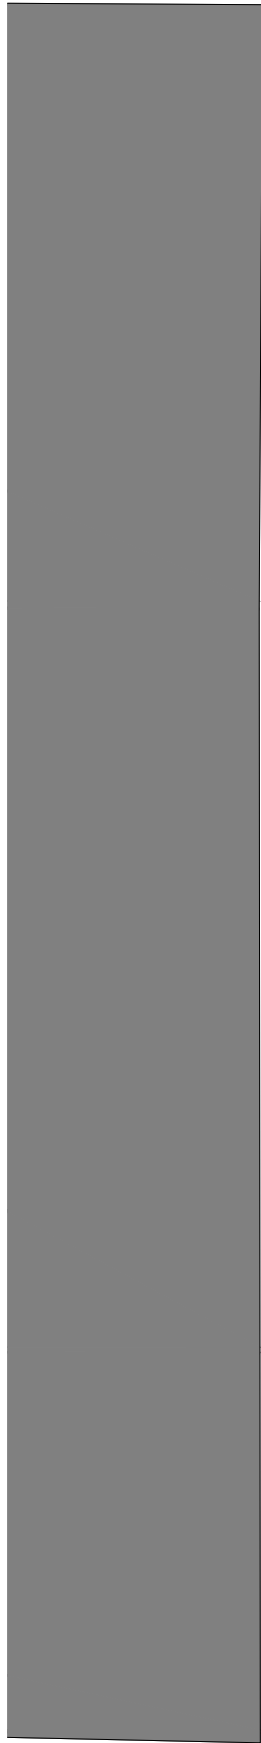


Proposed Notes:

01. Family Area
02. Dining
03. Kitchen
04. Garage
05. Utility
06. Pantry
07. W/C
08. Drawing Room
09. Entrance Hall
10. Master Bedroom
11. Dressing
12. Master Ensuite
13. Hall
14. Family Bathroom
15. Bedroom 2
16. Bedroom 3
17. Bedroom 4
18. Bathroom 2
19. Landing
20. Bedroom 5

Proposed Materials:

21. Plain Clay Tile
22. Sandstone Render
23. Red/Brown Multi-Stock Brick
24. Taupe Composite Cladding
25. Light Composite Cladding/Render
26. Olive UPVC Windows & Doors
27. Rooflight

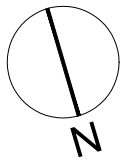

Rev.	Date	Detail
B	18.02.26	- Dormer Revisions
A	21.07.25	- Revisions To Planning Comments

Status
PLANNING



Tel: 01403 458915 mail: info@atelierb.co.uk
www.atelierb.co.uk

Client
MR & MRS PURDEW

Project Title
**15 WOODSIDE CLOSE,
SHERMANBURY,
WEST SUSSEX, RH13 8HH**

Drawing Title
PROPOSED ROOF PLAN

Scale:	1:50 A2	Date	May 2025	Drawn	TMA
--------	---------	------	----------	-------	-----

Drawing No.	AT - 076 - P12	Rev.	B
-------------	----------------	------	---

The copyright in this document and design is confidential to and the property of Atelier T&B Limited