




SIDE ELEVATION
SOUTH WEST



FRONT ELEVATION
SOUTH EAST



REAR ELEVATION
NORTH WEST

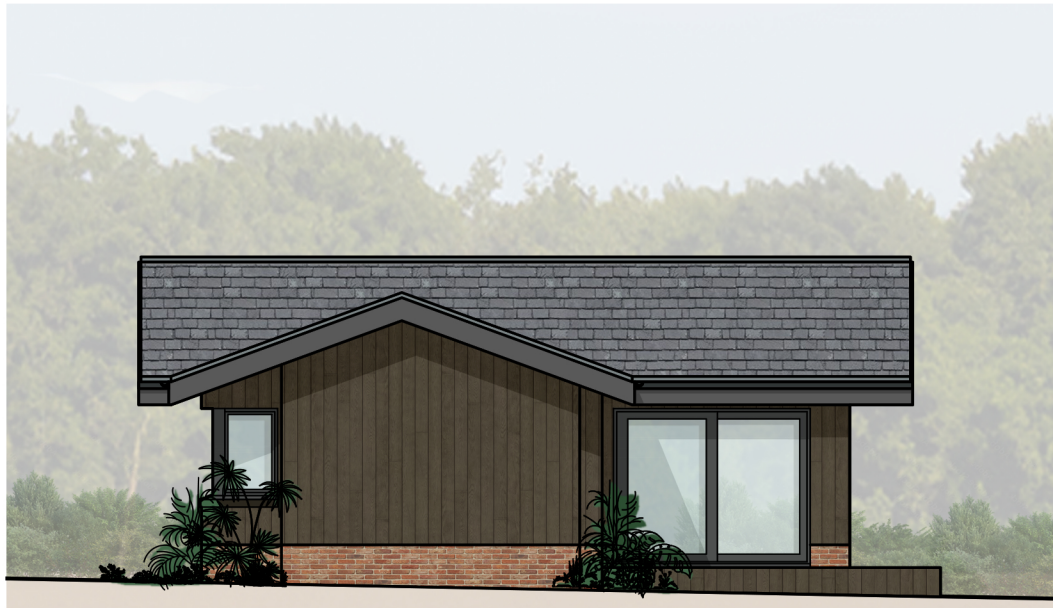

SIDE ELEVATION
NORTH EAST



Scandia-Hus Buisness Park,
Felcourt Road,
Felcourt,
East Grinstead,
West Sussex,
RH19 2LP
T (+44) 01342 838060
E sales@scandia-hus.co.uk

D	SE	21/01/26	House Flipped
C	SE	14/01/26	Address Amended
B	SE	05/01/26	Layout Amendments
A	SE	15/12/25	Layout Amendments
rev.	drawn.	date.	amendment.

THIS DRAWING SHOULD BE READ IN CONJUNCTION WITH ANY OTHER RELEVANT DRAWINGS AND THE CONSTRUCTION MANUAL.
THE BUILDER SHOULD CHECK ALL LEVELS AND SITE DIMENSIONS BEFROE WORK STARTS AND NOTIFY SCANDIA OF ANY DISCREPANCY IF IN DOUBT ASK!
© COPYRIGHT IN THIS DRAWING AND WORK EXECUTED IS AND REMAINS THE PROPERTY OF SCANDIA-HUS LIMITED AND OR ITS SUBSIDIARIES IN ACCORDANCE WITH THE PROVISIONS OF THE COPYRIGHT ACT.
PERMISSION TO PRODUCE COPIES OR MODIFIED DRAWINGS IN WHOLE OR IN PART FOR ANY OTHER PURPOSE SHOULD BE OBTAINED FROM SCANDIA-HUS LIMITED & ANY SUCH REPRESENTATIONS SHOULD INCLUDE THIS & THE FORGOING STATEMENT



for R LICORISH & K THORN		site Land Adj to Coach House Blackhouse Road Colegate West Sussex RH13 6HS	
drawing title Elevations Colour			
scale 1 : 100 @A3		drawn SE	
status For Planning		job no. 637699	
drawing no. 04A			revision D