





ROOF PLAN

 

THIS DRAWING SHOULD BE READ IN CONJUNCTION WITH ANY OTHER RELEVANT DRAWINGS AND THE CONSTRUCTION MANUAL. THE BUILDER SHOULD CHECK ALL LEVELS AND SITE DIMENSIONS BEFORE WORK STARTS AND NOTIFY SCANDIA OF ANY DISCREPANCY IF IN DOUBT PLEASE ASK				
© COPYRIGHT IN THIS DRAWING AND WORK EXECUTED IS AND REMAINS THE PROPERTY OF SCANDIA-HUS LIMITED AND OR ITS SUBSIDIARIES IN ACCORDANCE WITH THE PROVISIONS OF THE COPYRIGHT ACT. PERMISSION TO PRODUCE COPIES OR MODIFIED DRAWINGS IN WHOLE OR IN PART FOR ANY PURPOSE SHOULD BE OBTAINED FROM SCANDIA-HUS LIMITED & ANY SUCH REPRODUCTIONS SHOULD INCLUDE THIS & THE FOREGOING STATEMENT				
REV	DESCRIPTION	DATE	DRN	CHK
A	LAYOUT AMENDMENTS	15/12/25	SE	
B	ADDRESS AMENDED	14/01/26	SE	
C	HOUSE FLIPPED	21/01/26	SE	

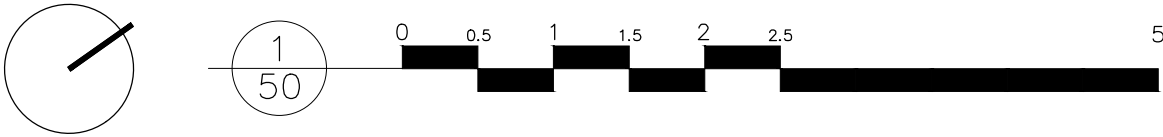

SCANDIA-HUS BUSINESS PARK,
FELCOURT ROAD, FELCOURT, EAST GRINSTEAD,
WEST SUSSEX, RH19 2LP : TEL 01342 838060

FOR
R LICORISH & K THORN

SITE
LAND ADJ TO COACH HOUSE
BLACKHOUSE RD, COLGATE
WEST SUSSEX, RH13 6HS

TITLE
ROOF PLAN

C/No. 637699	O/No.	SCALE 1:50 @ A2
DRAWN SE	DRAWING NUMBER 09A	
DATE 01/12/25	REV C	