

Copyright of this drawing is the property of Urban Edge Architecture Limited. It must not be reproduced or amended nor used in the execution of any works whether in conjunction with the proposed works for which it is prepared or otherwise without the express consent in writing of Urban Edge Architecture Limited.


Urban Edge Architecture Limited
One Scotgate Mews, Scotgate,
Stamford, Lincolnshire, PE9 2PX.

Tel. +44 (0)1780 755 665
Fax. +44 (0)1780 755 360


THIS DRAWING IS FOR PLANNING ONLY AND IS NOT TO BE USED FOR
TENDER OR CONSTRUCTION

DRAWING TO BE READ IN COLOUR


NOTE:
CONTEXT IS INDICATIVE ONLY
AND SUBJECT TO DETAILED
SURVEY INFORMATION

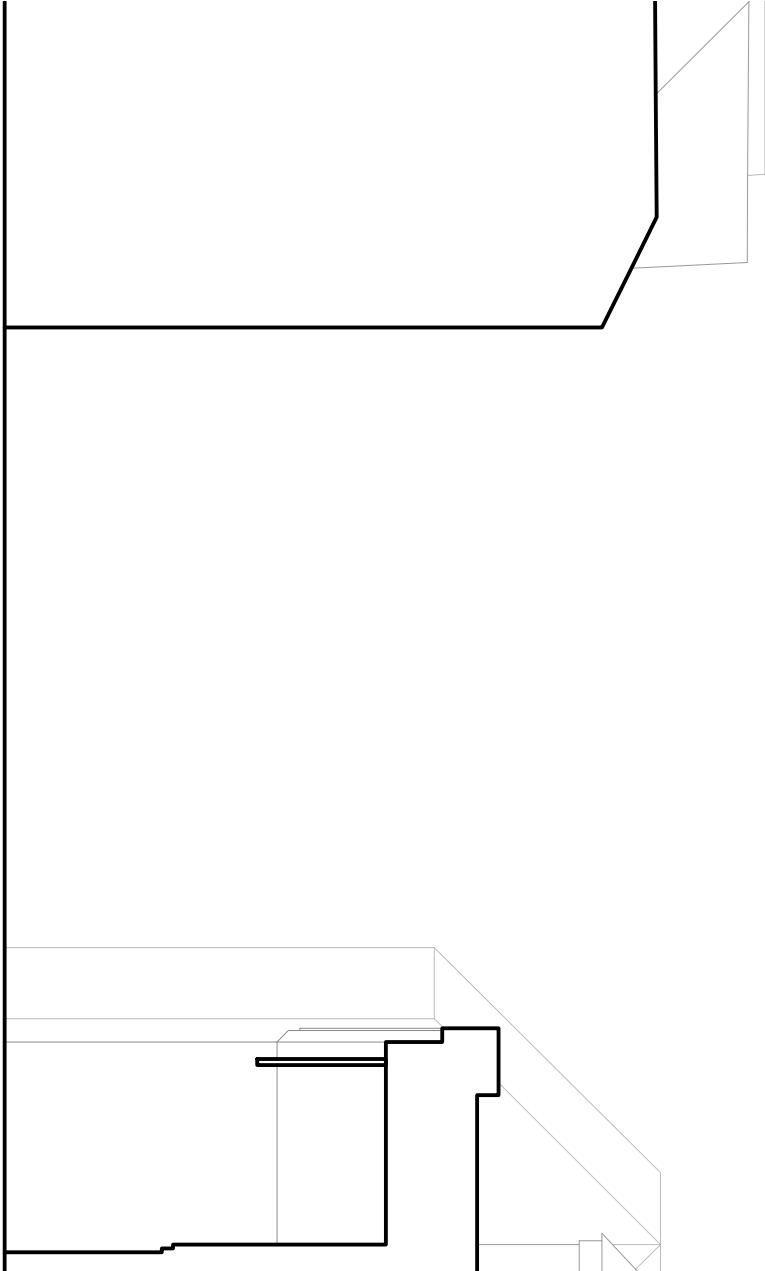

EXISTING EAST ELEVATION

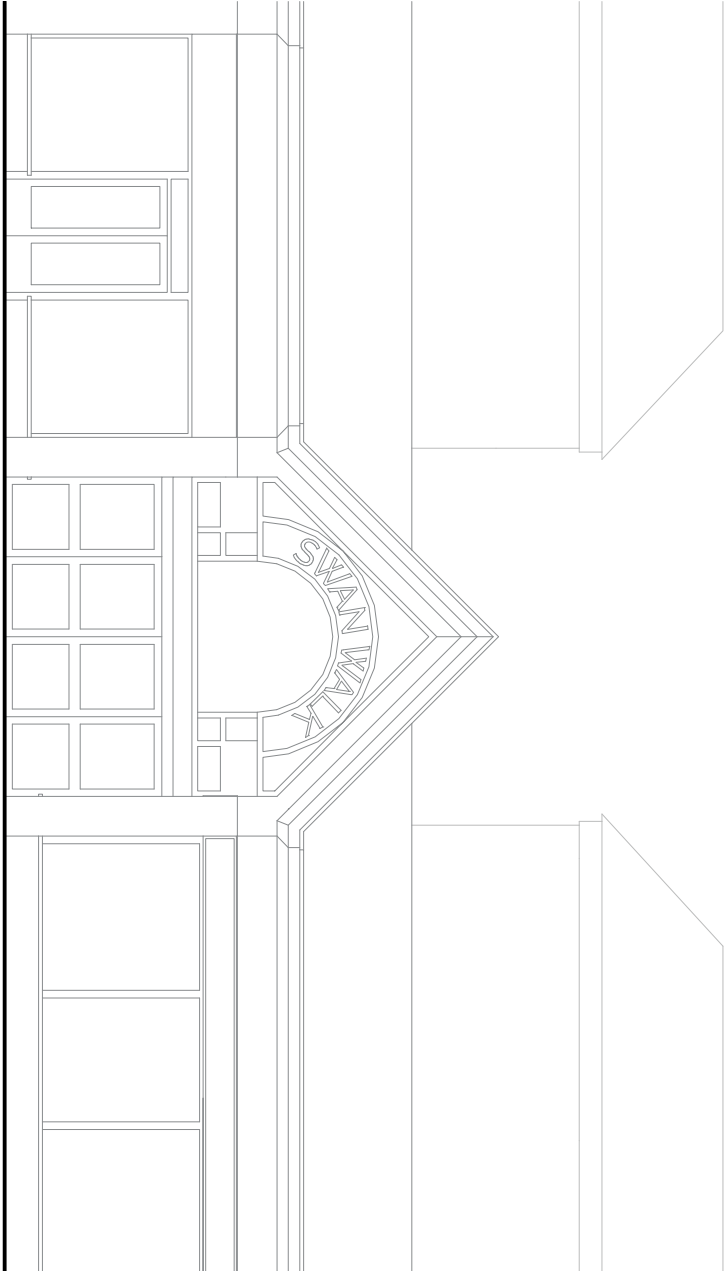

EXISTING SOUTH ELEVATION

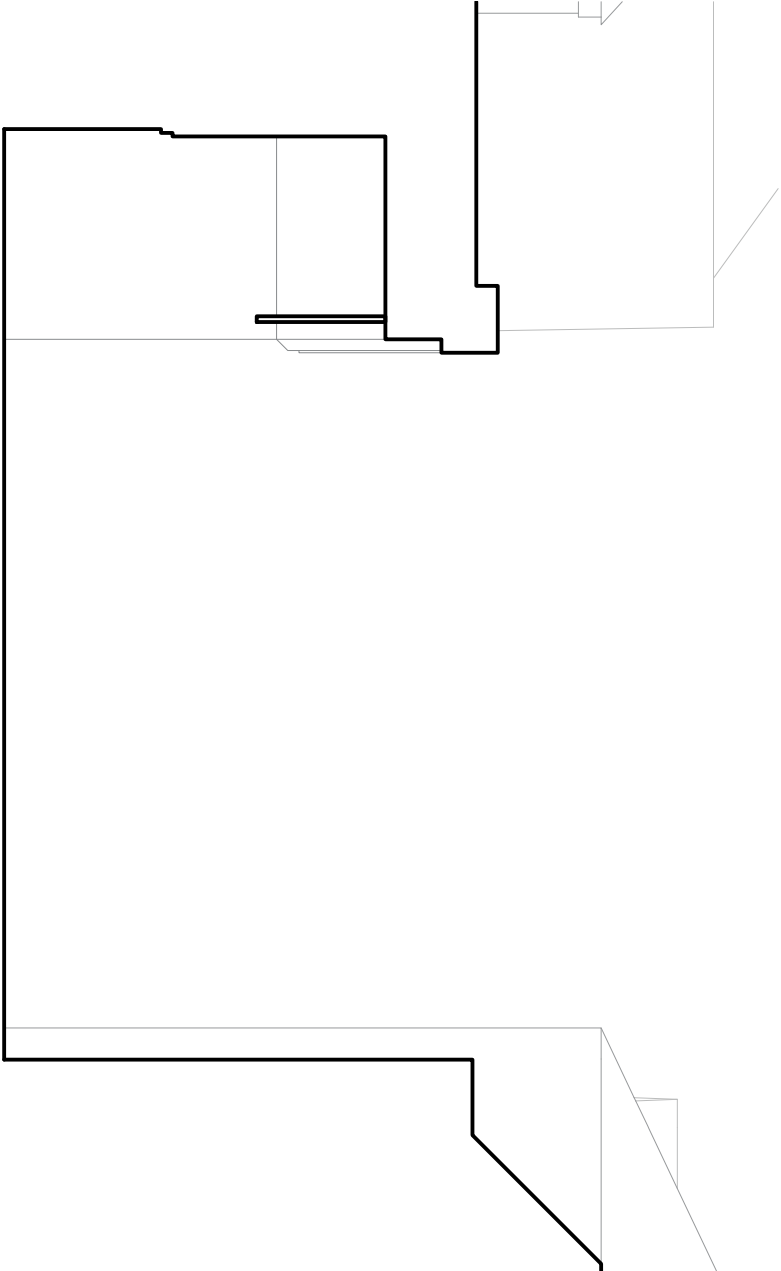

EXISTING WEST ELEVATION



EXISTING NORTH ELEVATION

SCALE 1 : 100
SCALE 1 : 1
0mm 1m 2m 4m 6m 8m 10m
0mm 10mm 20mm 40mm 60mm 80mm 100mm

Rev No	Description	Drawn By	Date
P00	FOR PLANNING	AS	20/08/25
Client			
HATHAWAY OPPORTUNITY FUND			
GENERAL PARTNER LTD			
c/o CUBE ADVISERS LTD			
Project			
SWAN WALK SHOPPING CENTRE			
HORSHAM			
Drawing			
WEST STREET ENTRANCE ENHANCEMENT			
SIGNAGE TOTEM			
EXISTING ELEVATIONS			
Sheet Purpose			
Use Proj No	Scale	Date	Drawn Status Revision
2878	1:100@A3	AUG 25	AS - P00
Project Organisation - ValueDesign - Level Type - Role - Number			
2878-URB-WS-ZZ-DR-A-208200			

URBANEDGE
architecture / landscape / masterplanning