




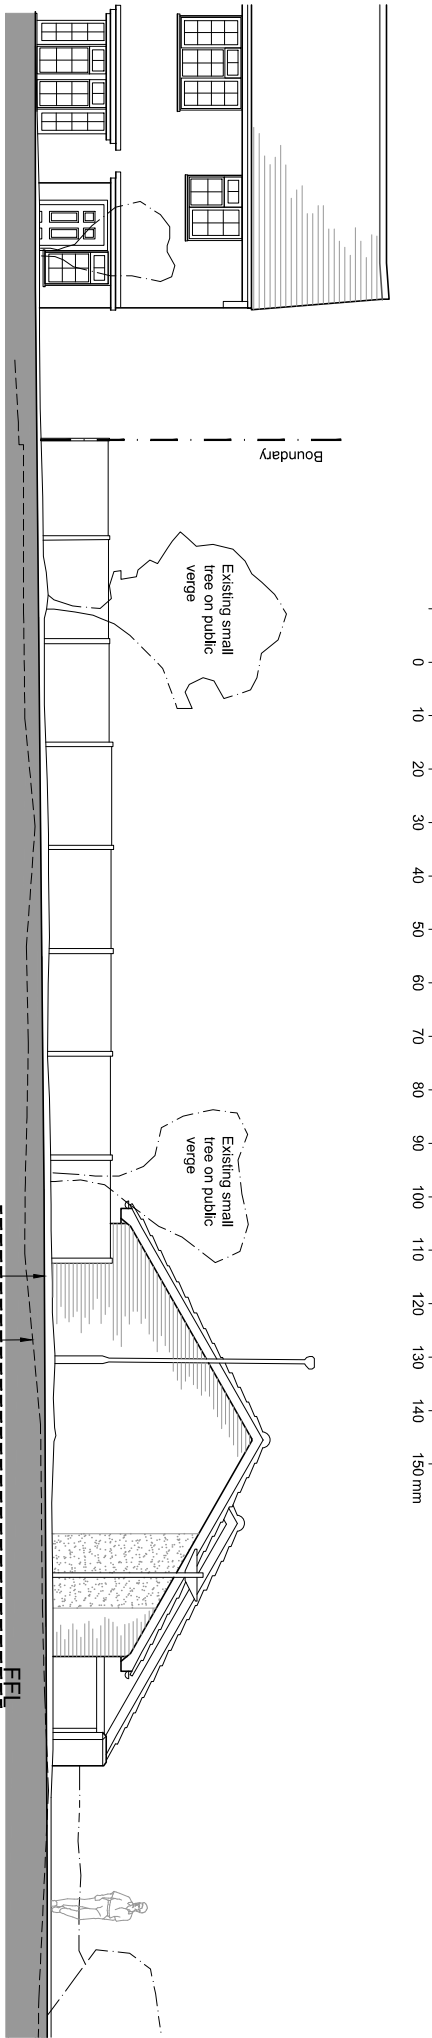

EXISTING EAST ELEVATION 1:100

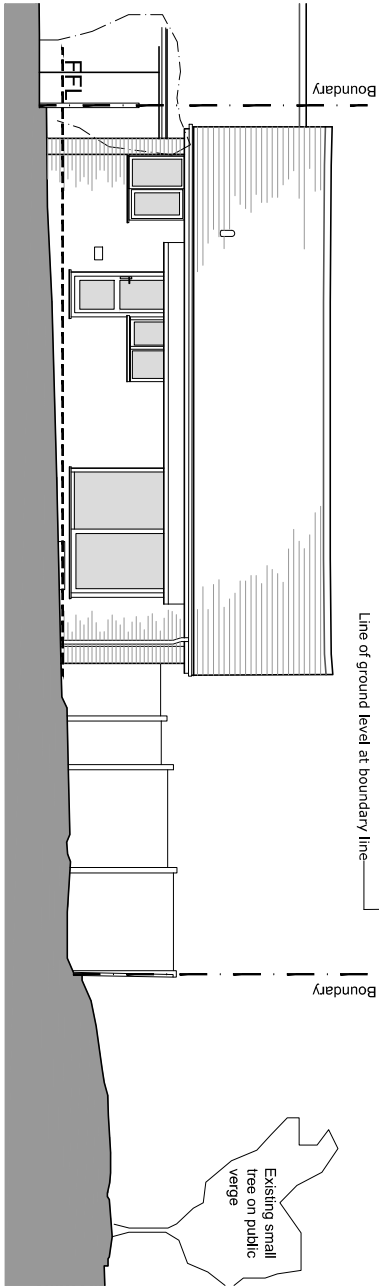


EXISTING SOUTH (REAR) ELEVATION 1:100

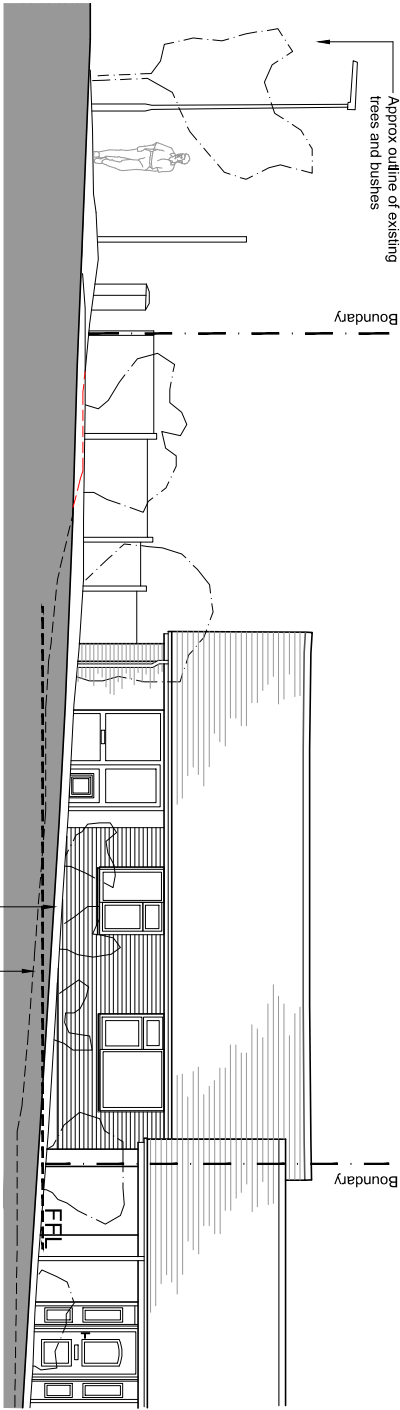

EXISTING NORTH (FRONT) ELEVATION 1:100

SCALE

 

|              |   |                 |                                                  |
|--------------|---|-----------------|--------------------------------------------------|
| CLIENT:      | Mr S Stringer   | PROJECT:        | Land at 40 Newland Road<br>Upper Bexing, BN44 3U |
| SCALE:       | 1:100 @ A3   | DATE:           | Dec 25                                           |
| DRAWN:       | PF/PD   | DRAWING NUMBER: | 22527 - 106                                      |
| DESCRIPTION: | Proposed new one bedroom dwelling<br>Existing Elevations                                                                                          | REVISION:       | A                                                |
| NOTES:       | RATHBONE•MILLER<br>architecture & project management<br>First Floor, 39 High Street,<br>Seymour, West Sussex, BN44 3YE<br>Telephone: 01903 879873 |                 |                                                  |