




Roof Plan

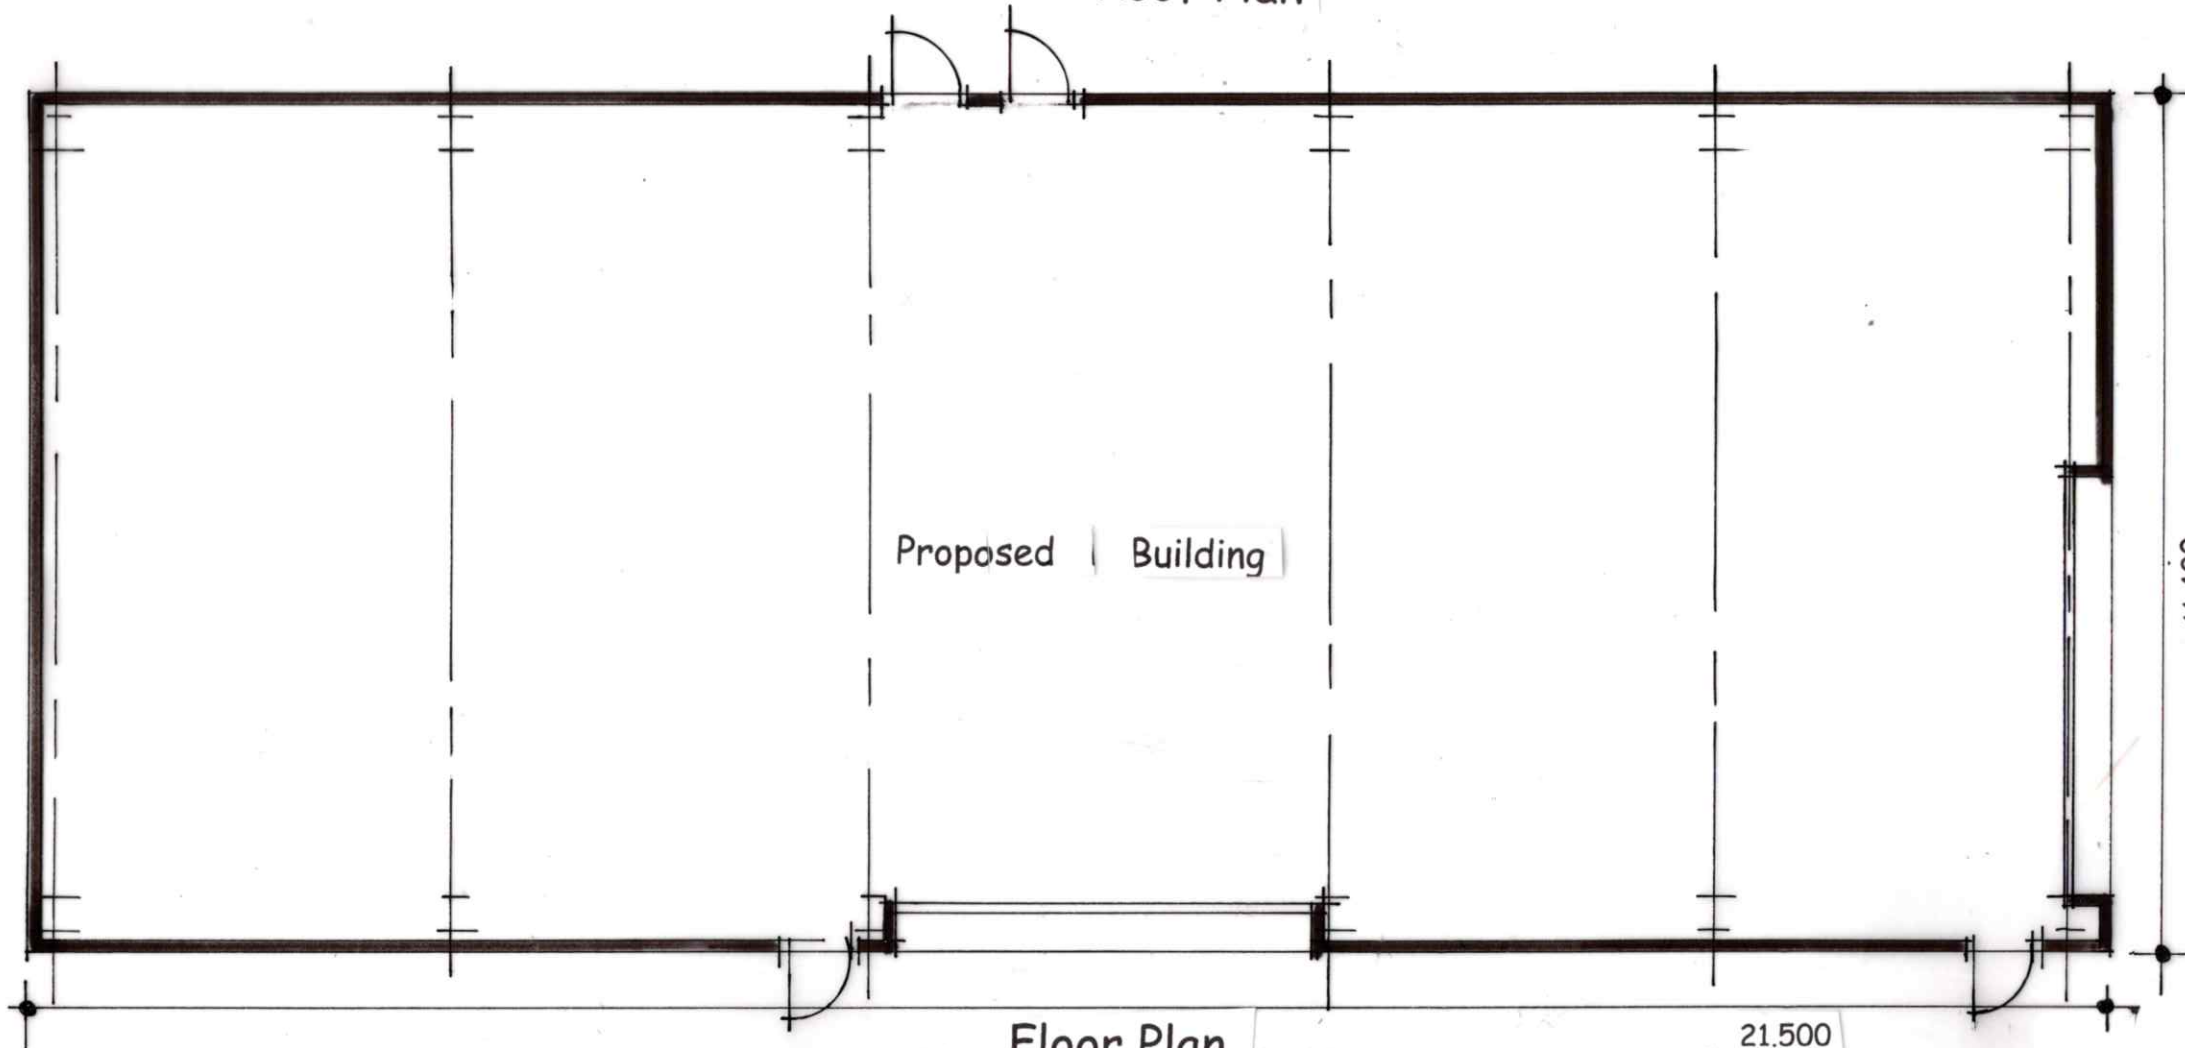

Floor Plan

Planning Drawing

David Liversidge design

● ● ● ● ● ● ● ● ● ●
Architecture and Planning

259 Rossendale Road, Burnley, Lancs. BB11 5BZ
and at Haywards Heath, West Sussex, RH16 4DZ

● ☎ **07977 463 496**
● davidliversidge01@gmail.com

Proposed Development PLAN

Smithers Farm, Guildford Road,
Rudgwick, West Sussex, RH12 3BX
for Mr. Stuart Heath

scale: 1/100th @ A3 drawing no

date: JULY 2026 **26/68/1**

● ● **GLENCAIRN LTD.**
planning and development consultants
Robert Schiller BA (Land Econ) FBIAC
07539 687 790
rfb.gvs@gmail.com