



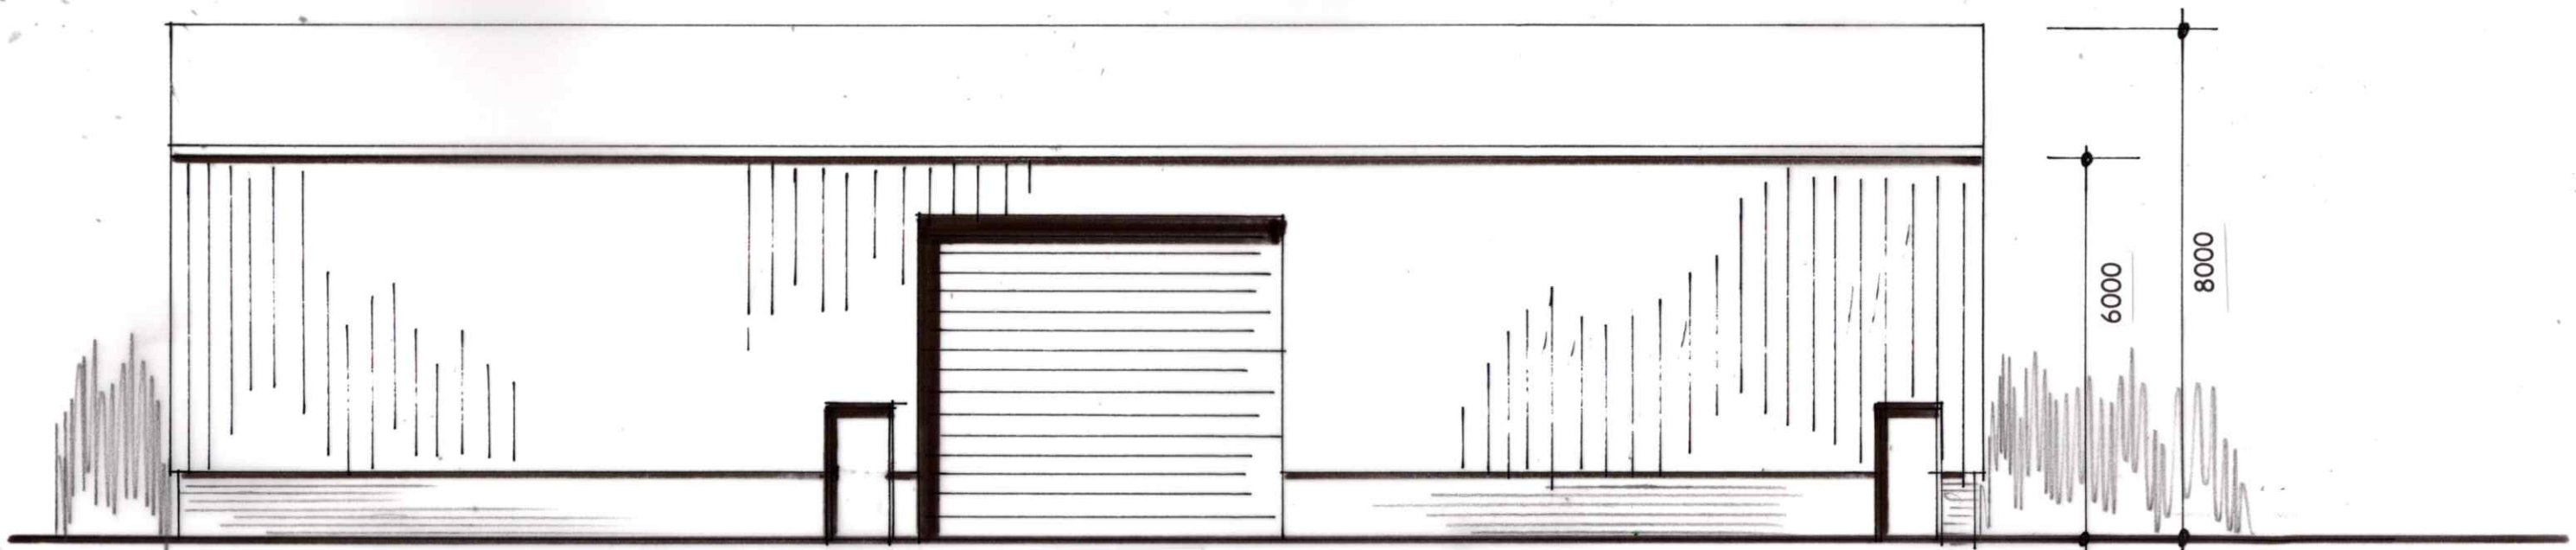

Front Elevation


steel roller shutter doors, green colour to match the claddings

red facing brick plinth all round

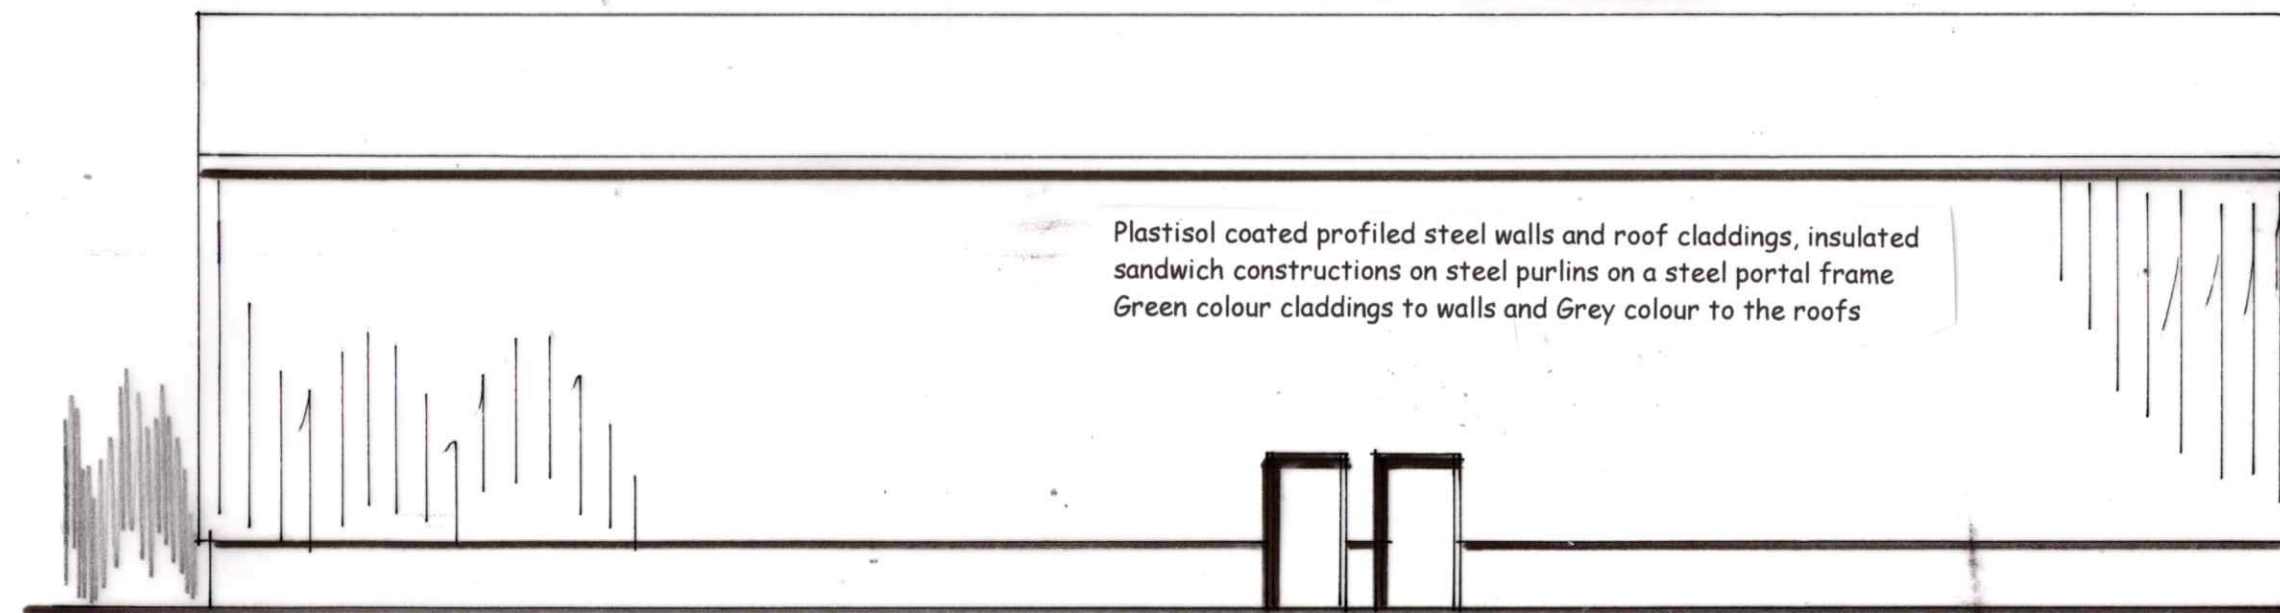

Rear Elevation

Plastisol coated profiled steel walls and roof claddings, insulated sandwich constructions on steel purlins on a steel portal frame
Green colour claddings to walls and Grey colour to the roofs

 

Side Elevation

Side Elevation

Planning Drawing

David Liversidge design



Architecture and Planning

259 Rossendale Road, Burnley, Lancs. BB11 5BZ
and at Haywards Heath, West Sussex, RH16 4DZ

☎ 07977 463 496

● davidliversidge01@gmail.com

Proposed Development ELEVATIONS

Smithers Farm, Guildford Road,
Rudgwick, West Sussex, RH12 3BX
for Mr. Stuart Heath

scale: 1/100th @ A3

drawing no

date: JULY 2026

26/68/2

GLENCAIRN LTD.

● planning and development consultants
Robert Schiller BA (Land Econ) FBIAC

07539 687 790

rfb.gvs@gmail.com