

Proposed Development Site Plan/Block Plan


Smithers Farm, Guildford Road,
Rudgwick, West Sussex, RH12 3BX
for Mr. Stuart Heath

scale: 1/500th @ A4

drawing no

date: JULY 2026

26/68/3

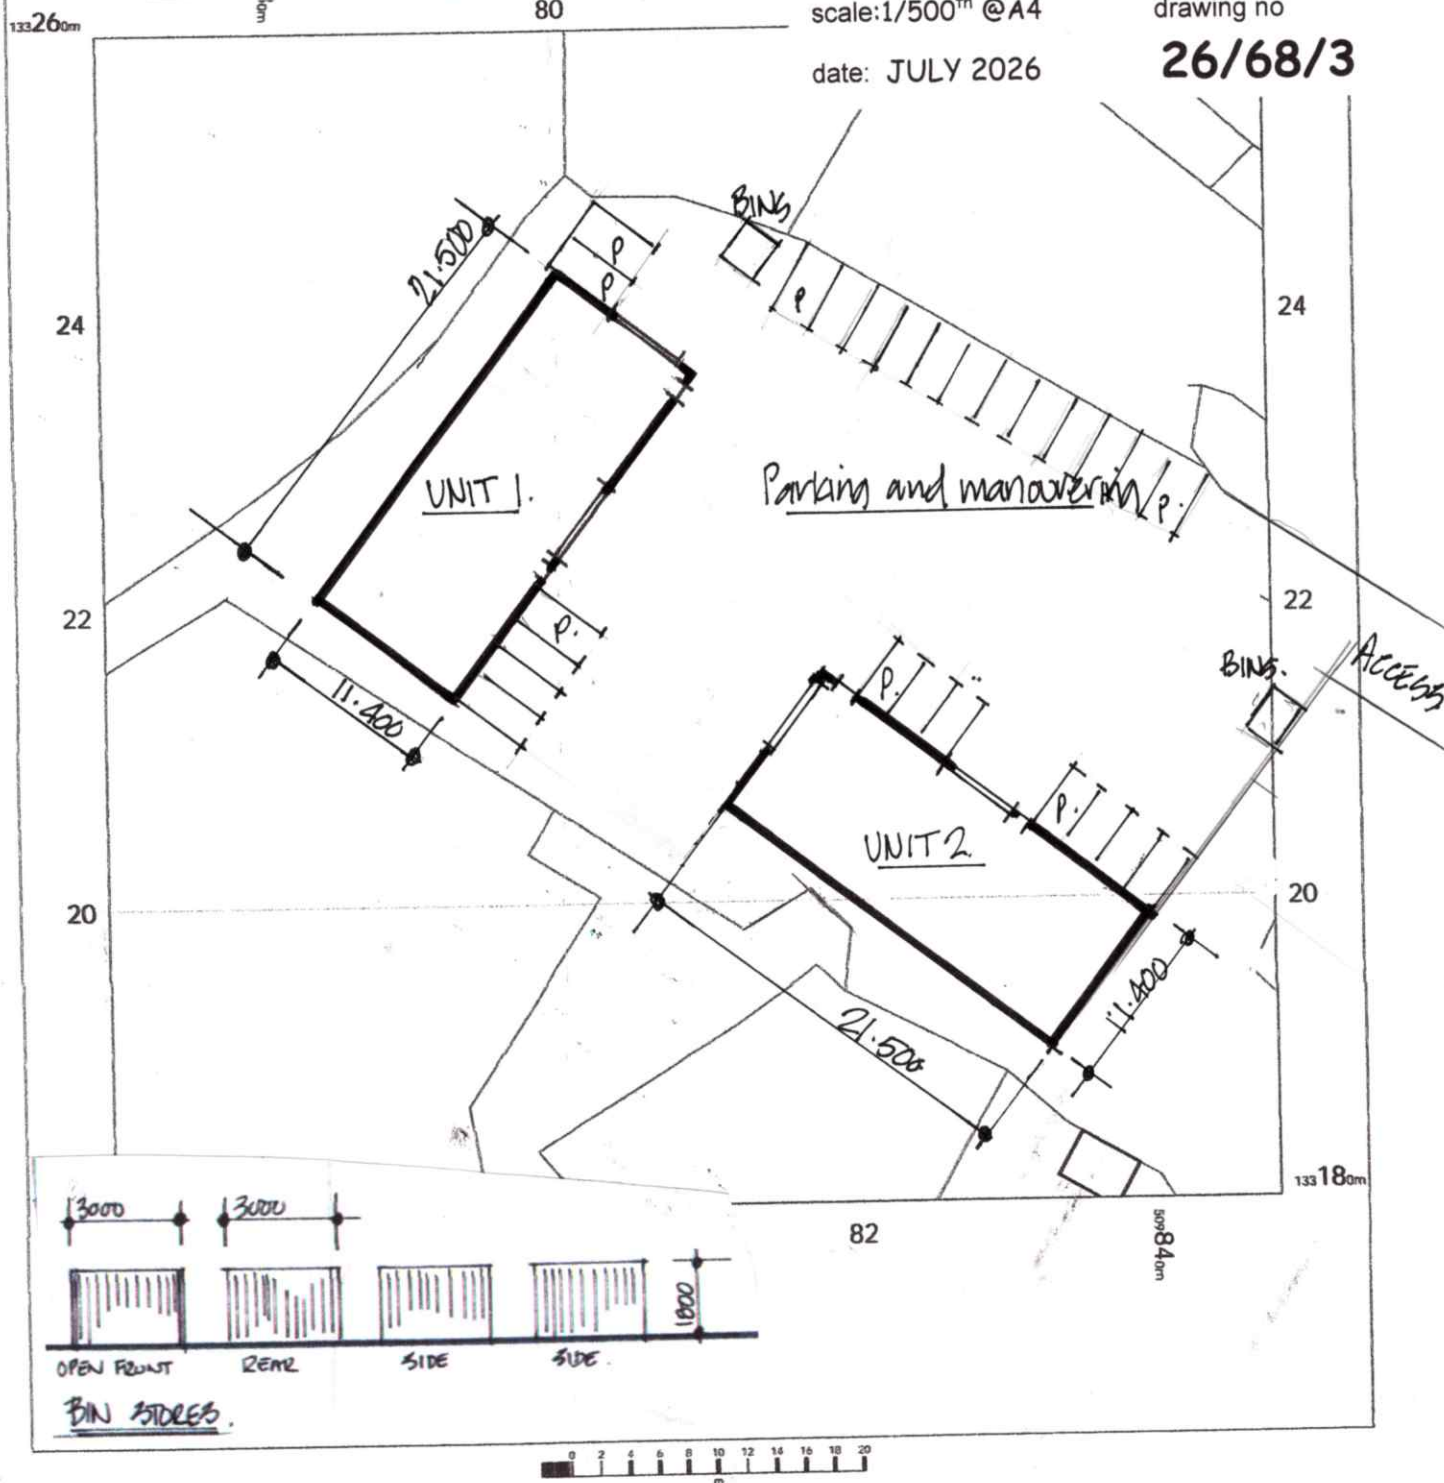

Smithers Farm
Guildford Road,
Horsham,
Rudgwick,
West Sussex
RH12 3BX

OS MasterMap 1250/2500/10000 scale
Thursday, July 16, 2026, ID: MPMBW-01288411
www.blackwellmapping.co.uk

1:500 scale print at A4, Centre: 509809 E, 133219 N

©Crown Copyright Ordnance Survey. Licence no.
100041041



**BLACKWELL'S
MAPPING SERVICES**
PLANNING & DESIGN SERVICES
www.blackwellmapping.co.uk

TEL: 0800 151 2612
maps@blackwell.co.uk