




NOTES RELATING TO THIS DRAWING
ALL DIMENSIONS ARE TO BE CHECKED ON SITE PRIOR TO COMMENCEMENT OF ANY WORKS, AND ANY DISCREPANCIES REPORTED IMMEDIATELY TO THE ARCHITECT/DISIGNER.
THIS DRAWING IS TO BE READ IN CONJUNCTION WITH ALL OTHER DESIGN TEAM DETAILS AND SPECIFICATIONS.
DO NOT SCALE FROM DRAWINGS, EXCEPT FOR THE PURPOSES OF PLANNING ASSESSMENT.

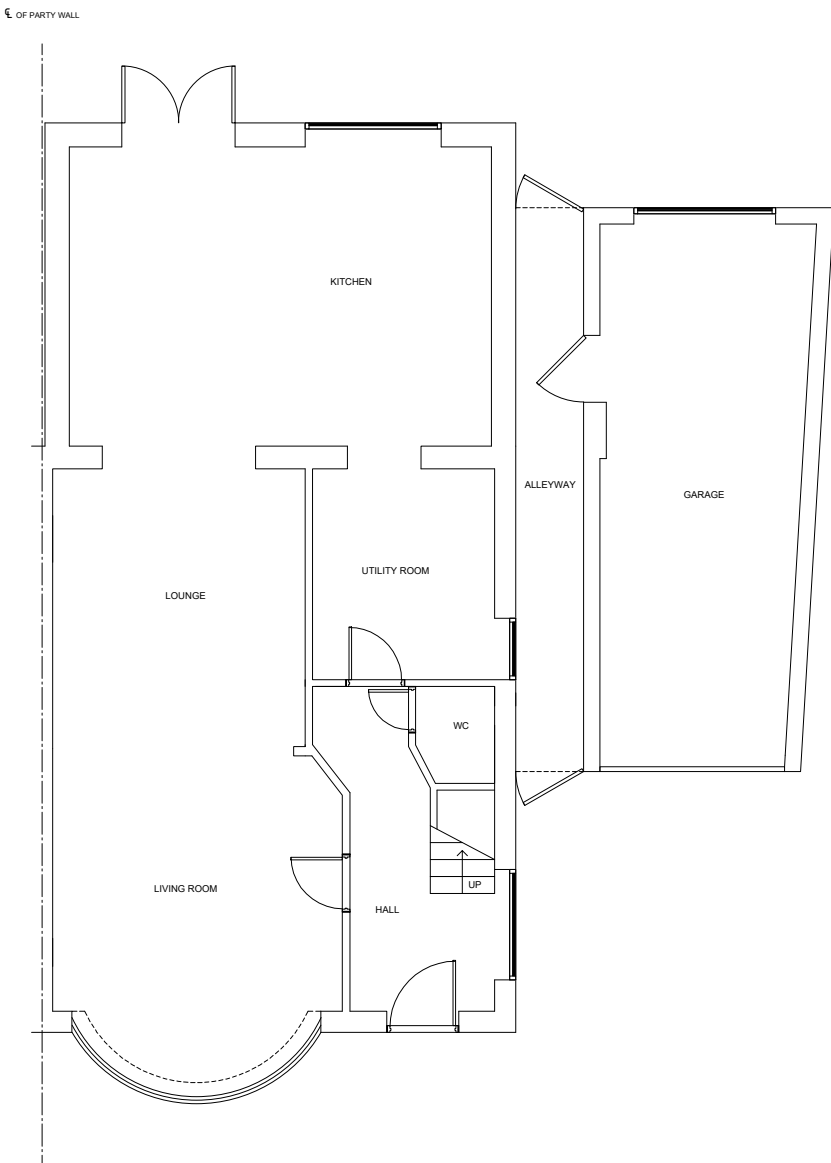

GROUND FLOOR (existing)
Scale 1:100

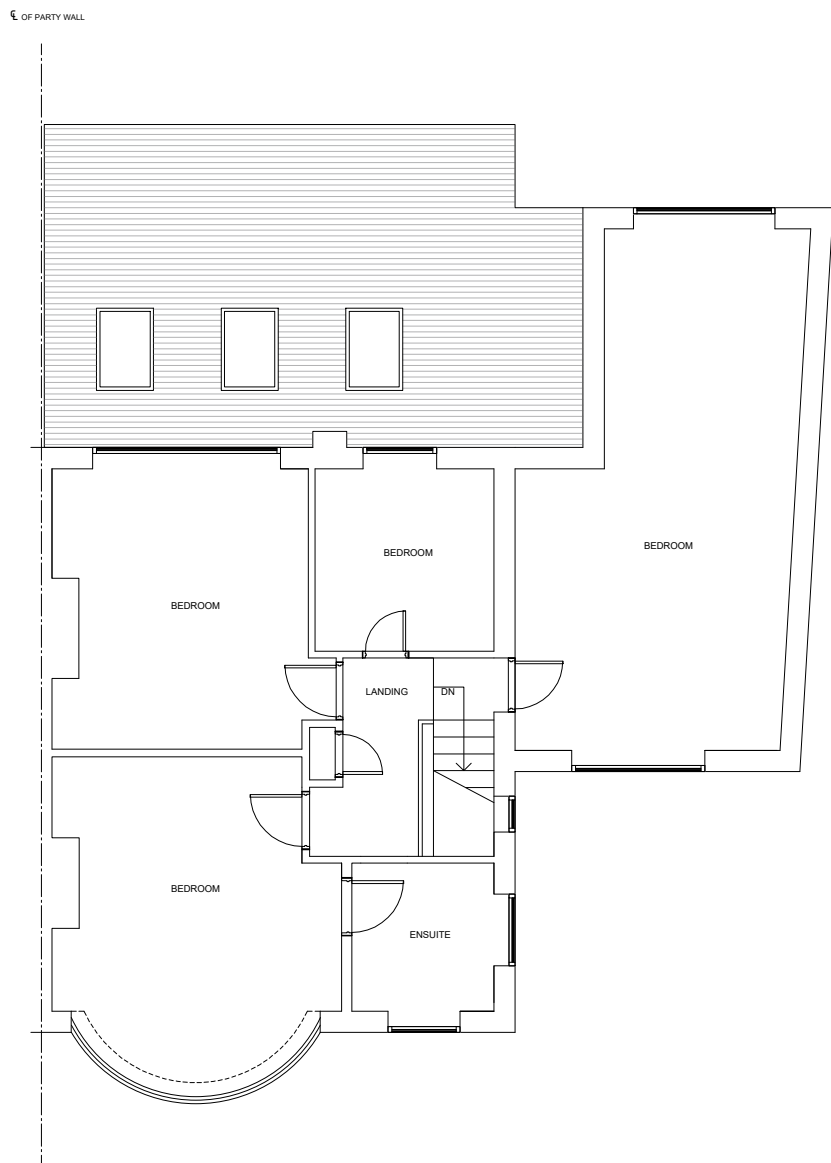

FIRST FLOOR (existing)
Scale 1:100

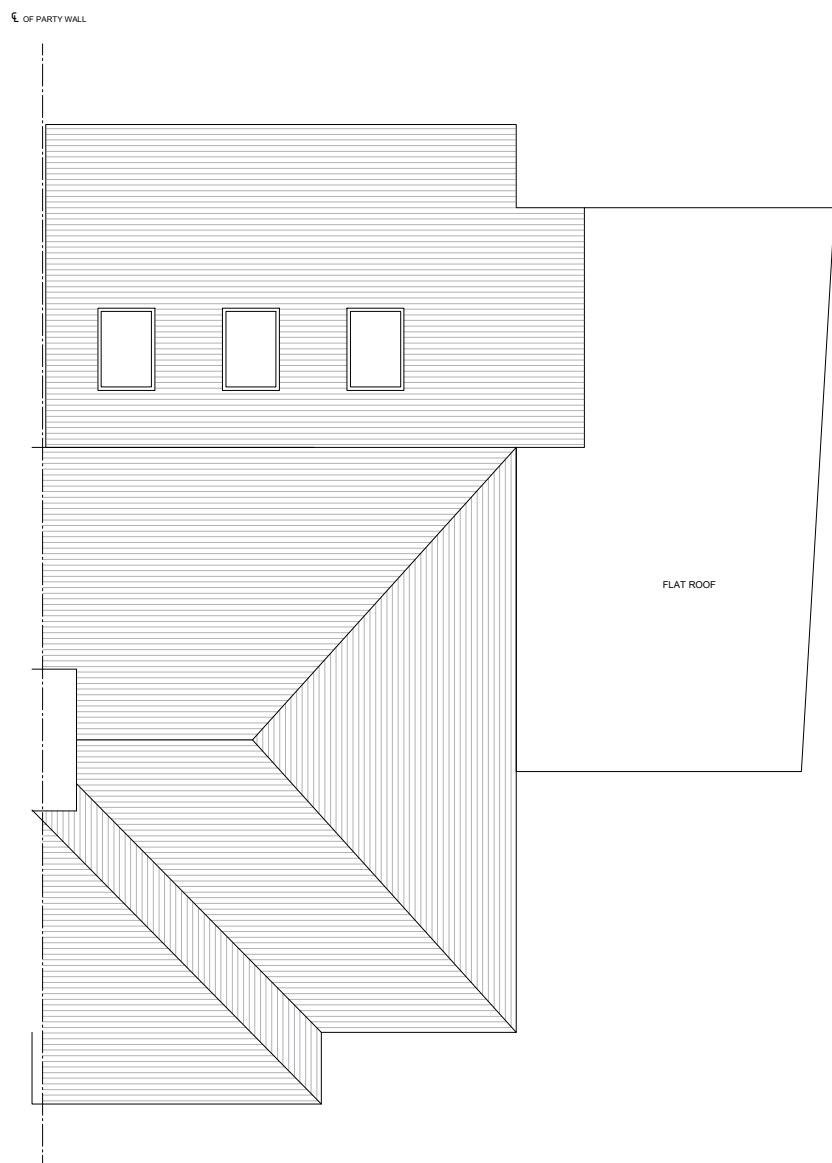


ROOF PLAN (existing)
Scale 1:100




REAR ELEVATION (existing)
Scale 1:100



FRONT ELEVATION (existing)
Scale 1:100

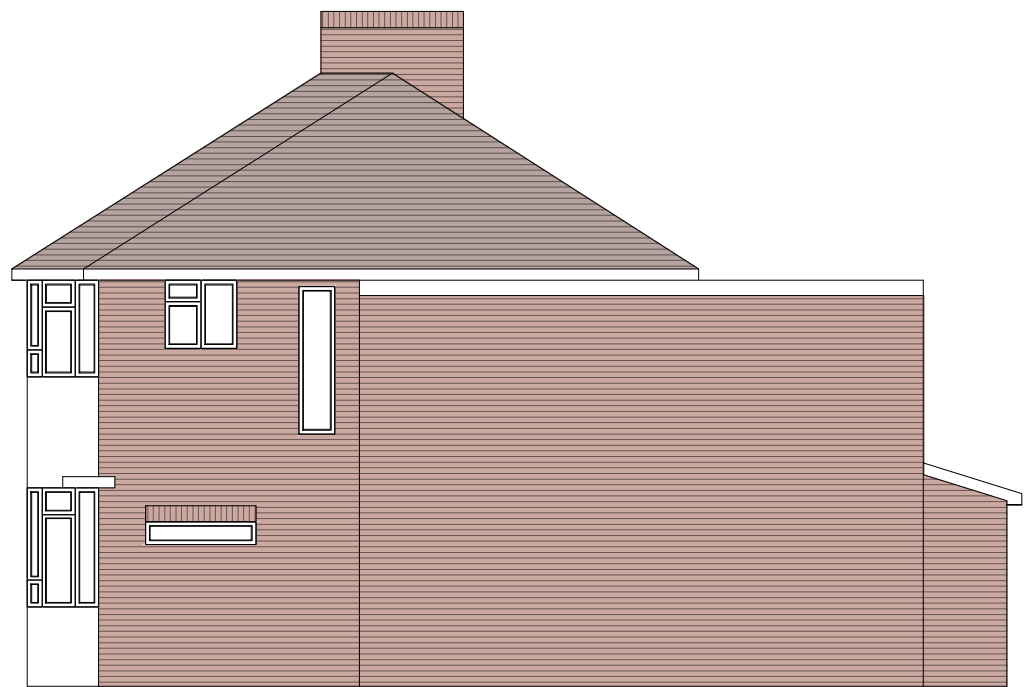


SIDE ELEVATION 1 (existing)
Scale 1:100

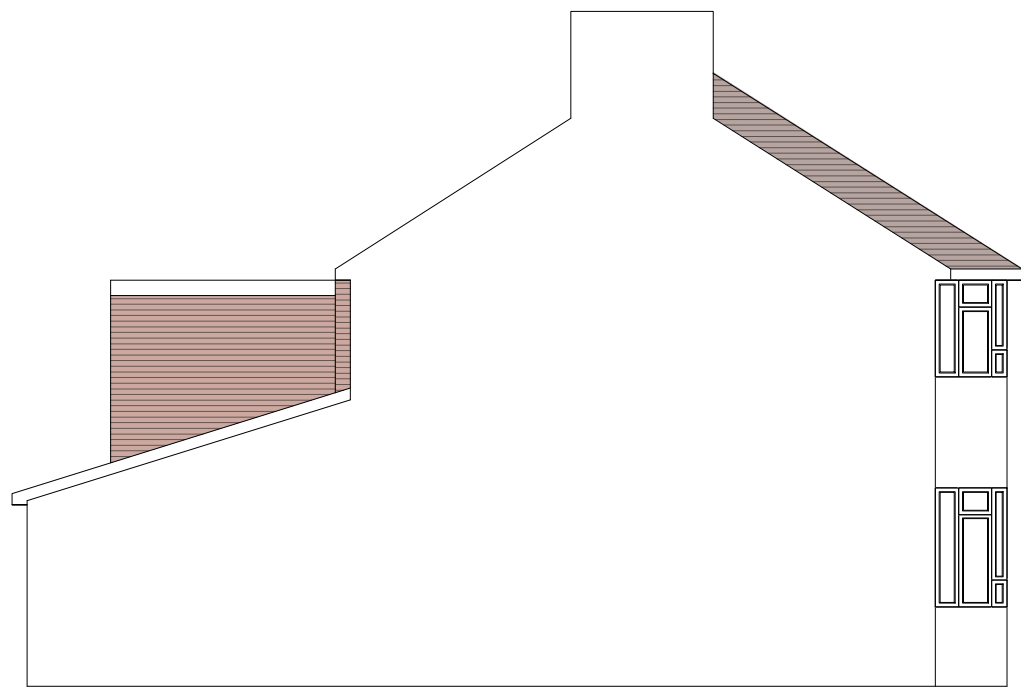

SIDE ELEVATION 2 (existing)
Scale 1:100

- LEGEND:**
- RETAINED STRUCTURE
 - NEW CAVITY WALL
 - NEW STUD WALL
 - NEW BLOCKWORK WALL

 

Rev.	Description	By	Chkd.	Date
P1	ISSUE FOR INFORMATION	SS	SS	APR 26

Title:	ISSUE FOR INFORMATION		
Client:			
Project:	25 CURZON AVENUE, HORSHAM RH12 2LA		
Drawing:	EXISTING PLANS AND ELEVATIONS		
Drawn:	SS	Chkd:	SS
Drawing Status:	PLANNING ISSUE	Rev.	P1
Scale:	Noted @ A2	Date	APR 26
Job No.	PSD/2026/822	Drawing No.	A01