

NOTES RELATING TO THIS DRAWING

ALL DIMENSIONS ARE TO BE CHECKED ON SITE PRIOR TO COMMENCEMENT OF ANY WORKS, AND ANY DISCREPANCIES REPORTED IMMEDIATELY TO THE ARCHITECT/DISIGNER.
THIS DRAWING IS TO BE READ IN CONJUNCTION WITH ALL OTHER DESIGN TEAM DETAILS AND SPECIFICATIONS.
DO NOT SCALE FROM DRAWINGS, EXCEPT FOR THE PURPOSES OF PLANNING ASSESSMENT.

LEGEND:


- RETAINED STRUCTURE
- NEW CAVITY WALL
- NEW STUD WALL
- NEW BLOCKWORK WALL

SCALE BAR FOR 1:100




Rev.	Description	By	Chkd.	Date
P1	ISSUE FOR INFORMATION	SS	SS	APR 26


Title:	ISSUE FOR INFORMATION		
Client:			
Project:	25 CURZON AVENUE, HORSHAM RH12 2LA		
Drawing:	PROPOSED PLANS AND ELEVATIONS		
Drawn:	SS	Chkd:	SS
Drawing Status:	PLANNING ISSUE	Rev.	P1
Scale:	Noted @ A2	Date	APR 26
Job No.	PSD/2026/822	Drawing No.	A02

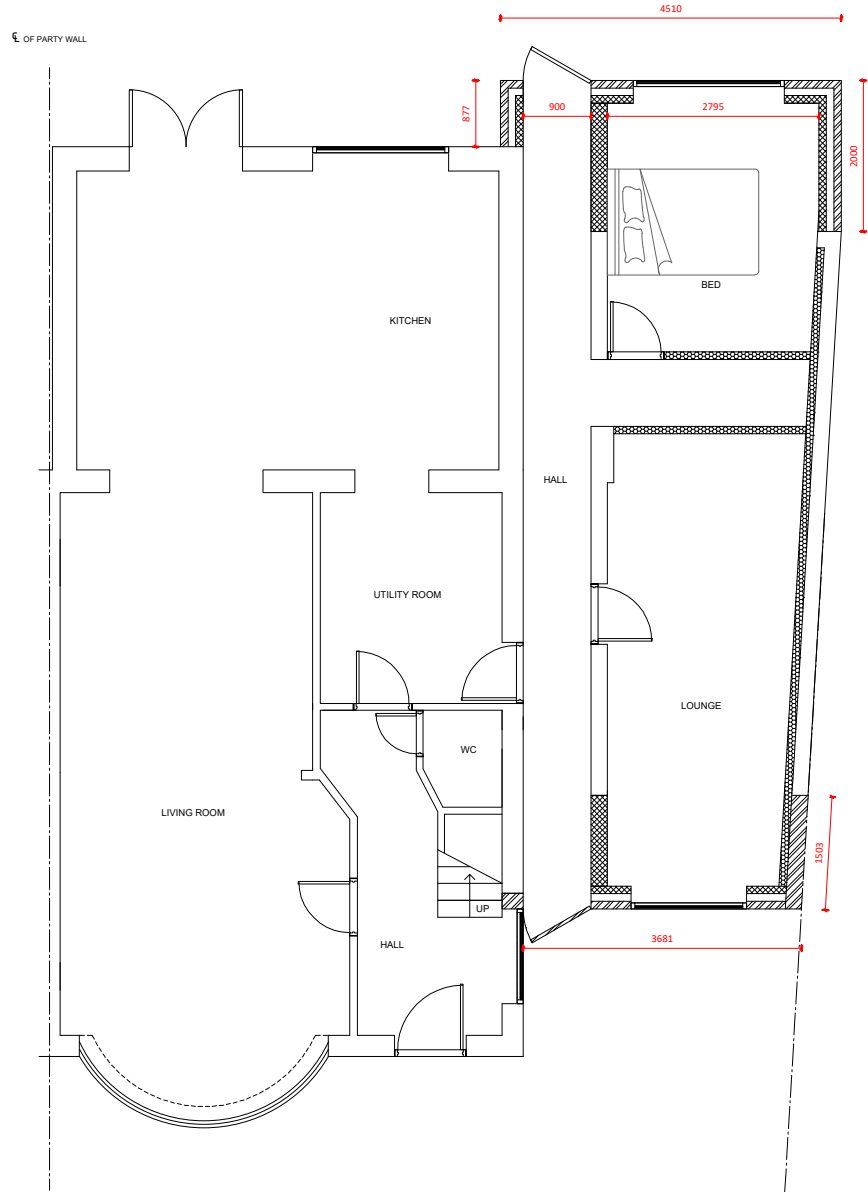

GROUND FLOOR (proposed)
Scale 1:100

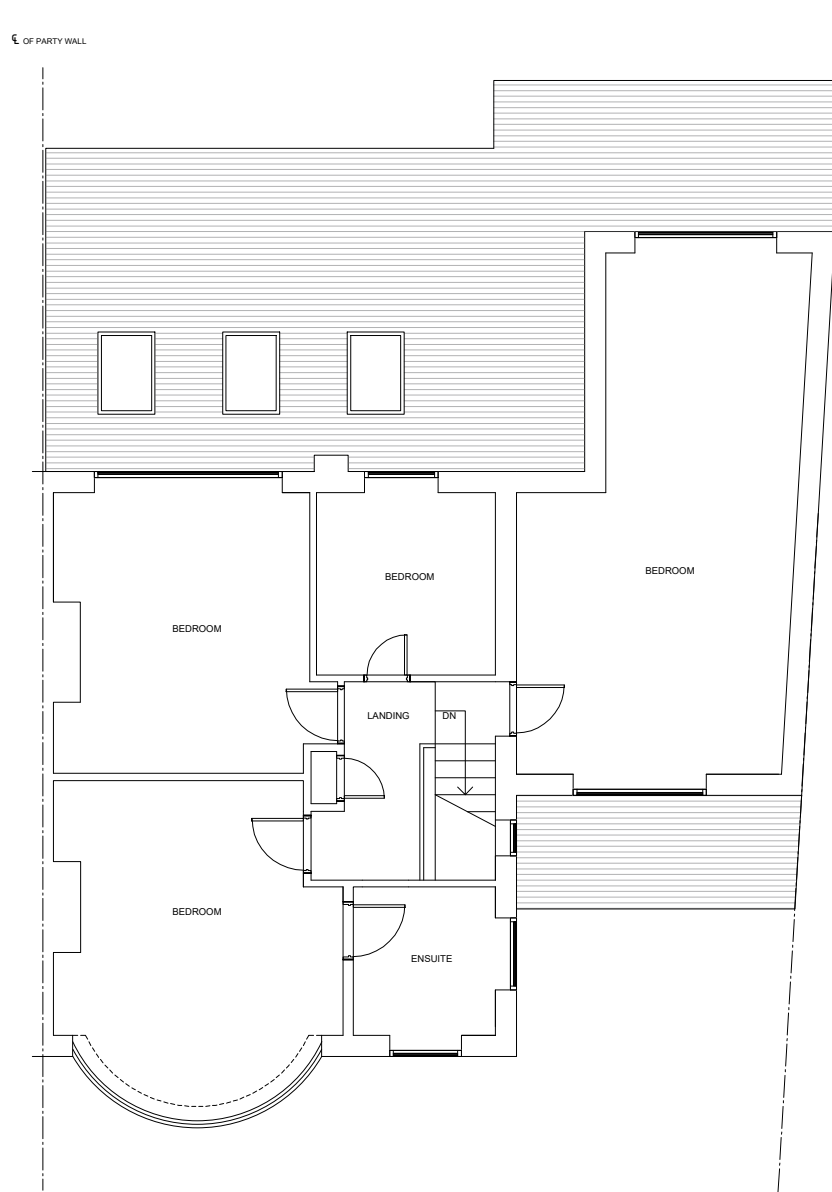

FIRST FLOOR (proposed)
Scale 1:100

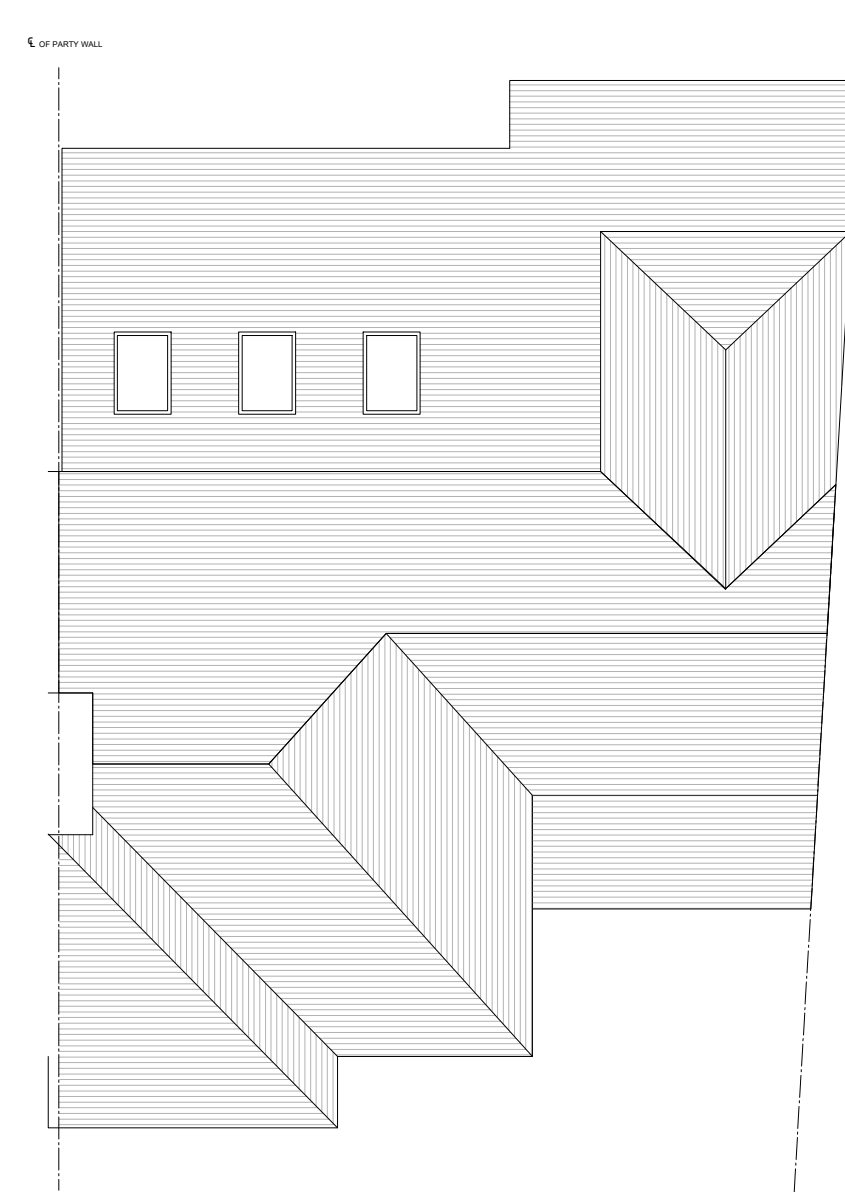


ROOF PLAN (proposed)
Scale 1:100




REAR ELEVATION (proposed)
Scale 1:100



FRONT ELEVATION (proposed)
Scale 1:100

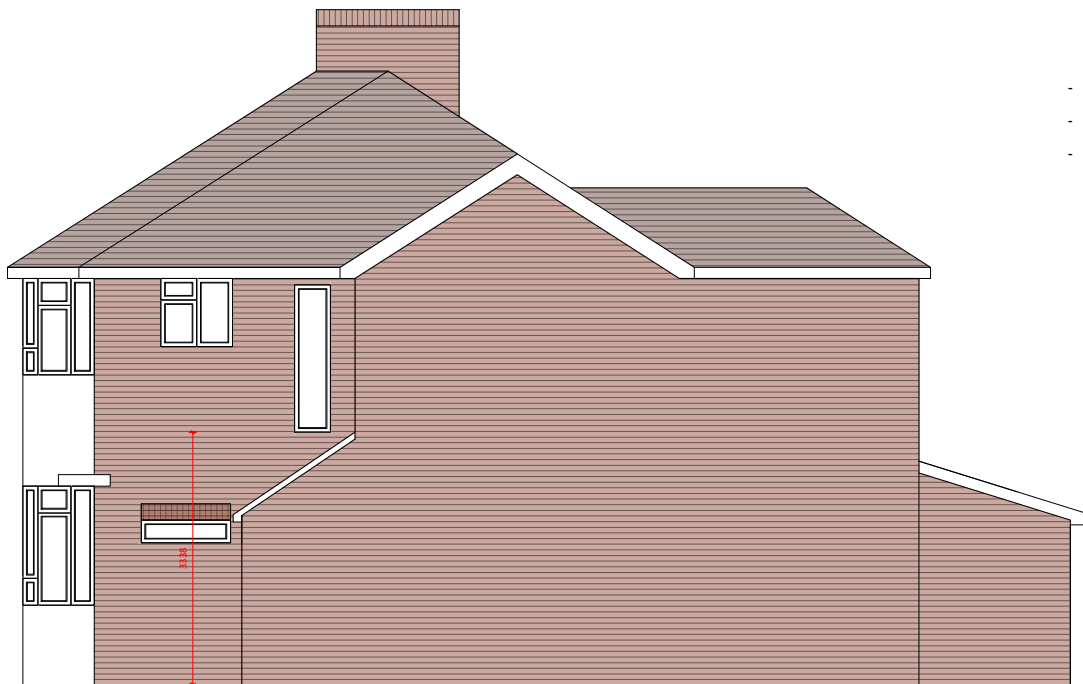

SIDE ELEVATION 1 (proposed)
Scale 1:100

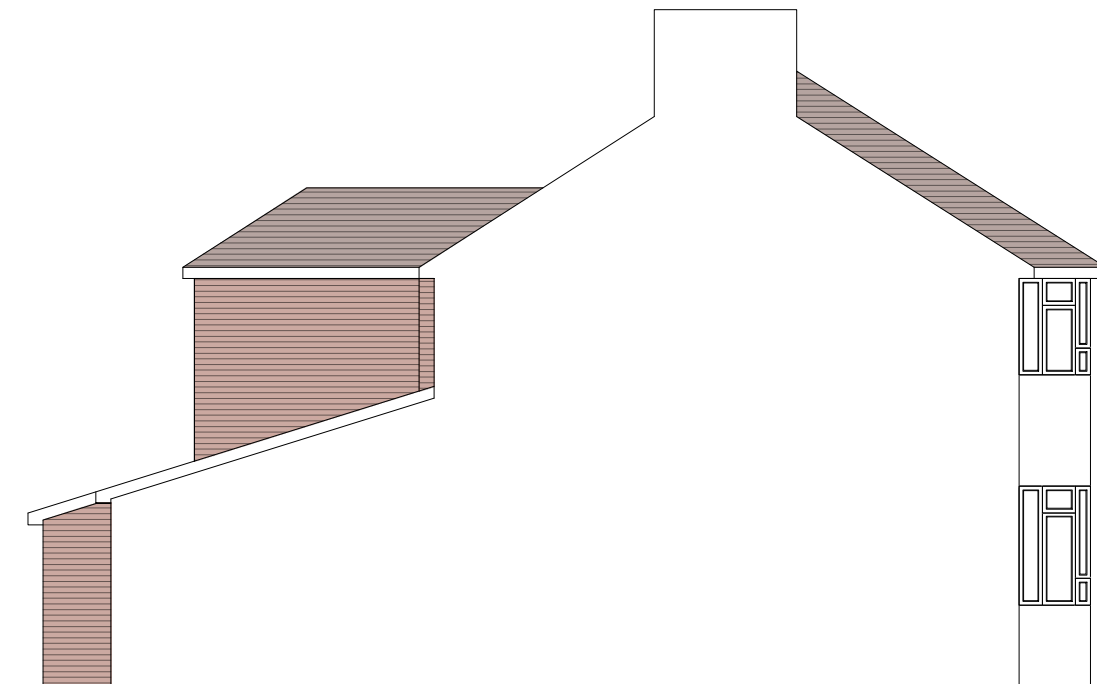

SIDE ELEVATION 2 (proposed)
Scale 1:100

NOTES:

- BRICKWORK FINISH TO MATCH EXISTING
- TILED FINISH TO MATCH EXISTING
- NEW DOOR AND WINDOWS TO MATCH EXISTING APPEARANCE