




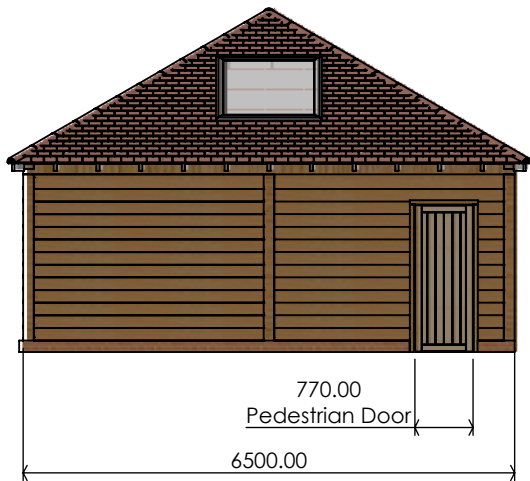


Left side elevation

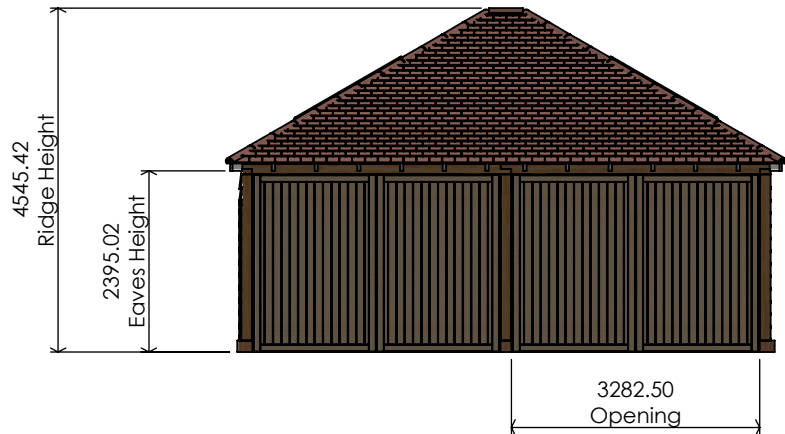

Front elevation

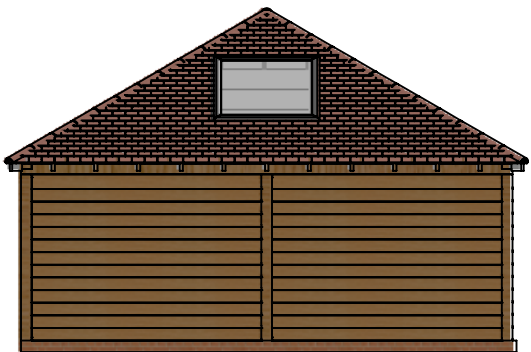

Right side elevation

 

Scale 1:100

Project Title :		Bespoke Oak Framed Carport		
Material :	European Oak	Contact Info : 01409 231 763 Sales@ruby.co.uk		
Finish :	-	www.ruby-group.co.uk		
Drawn By :	A. Vernon	All Dimensions In Millimeters Unless Otherwise Specified		
Date :	01/05/2026	Page 1 of 4		
Revision 1.2		Sheet Scale : 1:100	A3	