




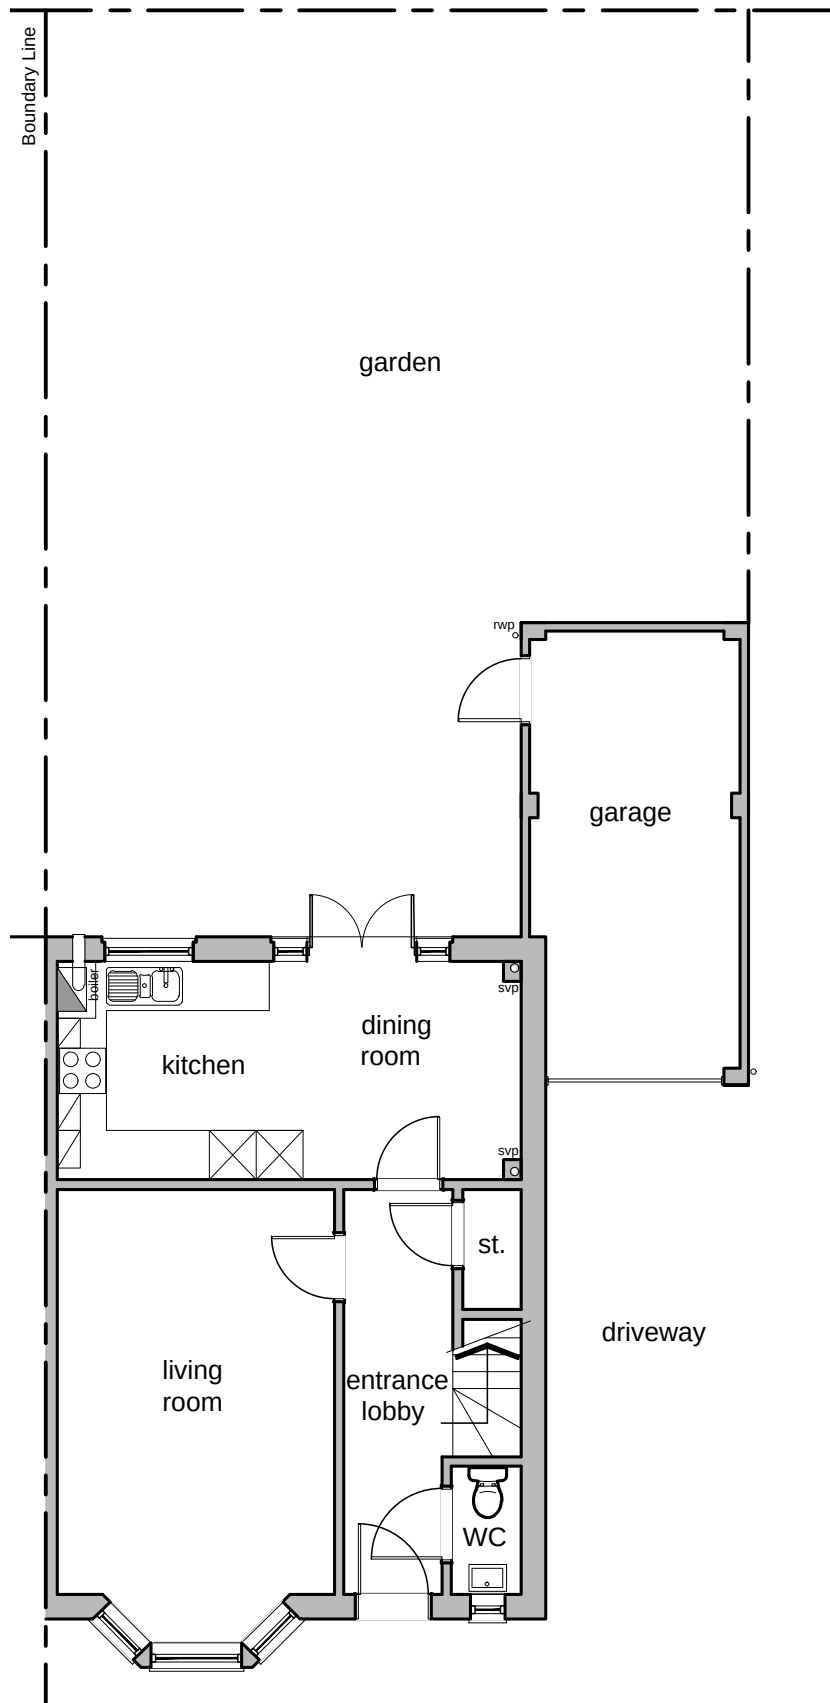

Existing Ground Floor Plan

 

Scale 1:100

 


Existing Front Elevation




Scale 1:100




Existing Rear Elevation

 

Scale 1:100

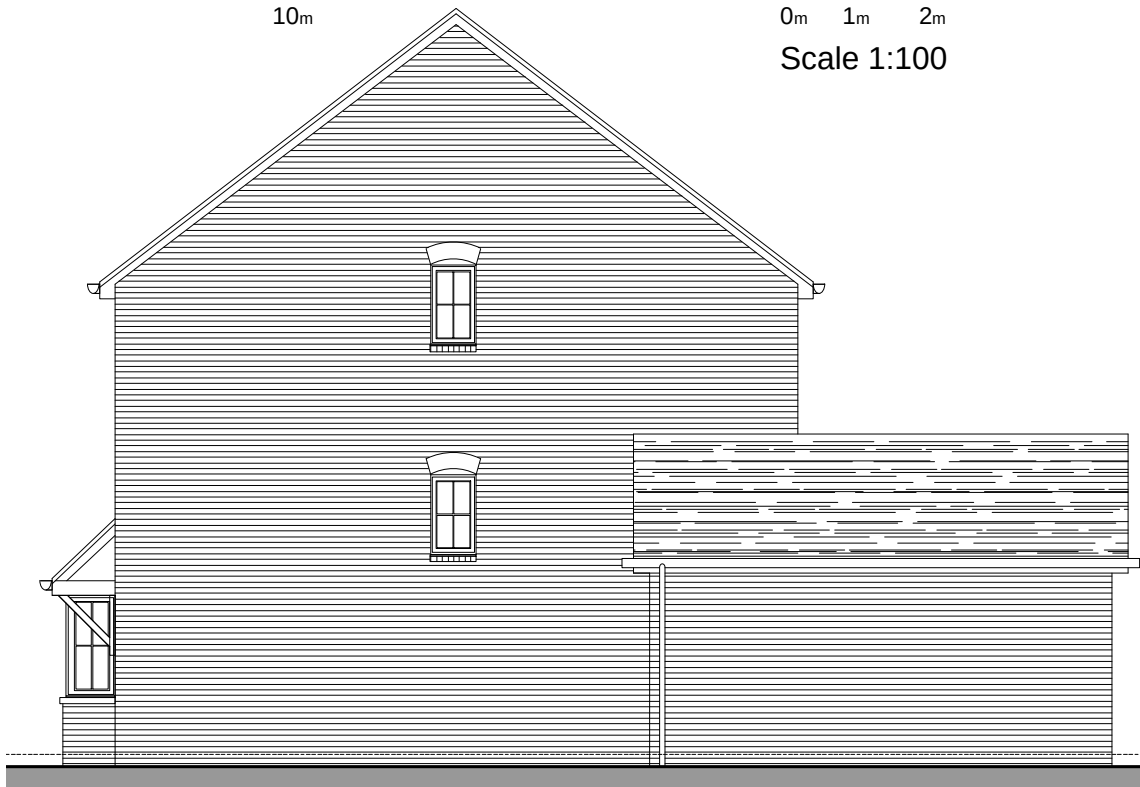

Existing Side Elevation

 

Scale 1:100

planning issue

project
Proposed change of use for
21 Wood Croft, Billingshurst,
RH14 9XL for Mr & Mrs. Smith

title
Existing Floor Plan and Elevations