

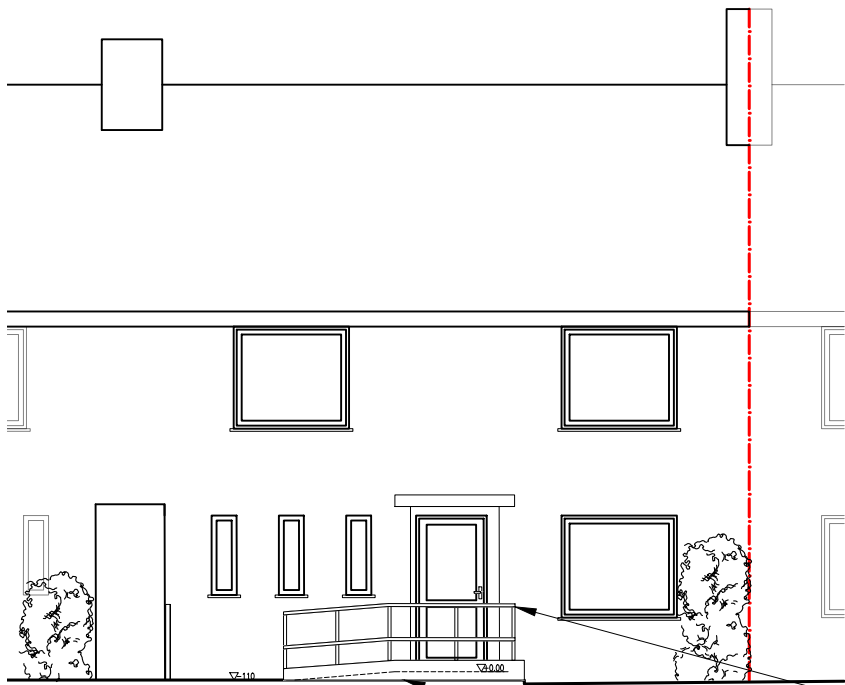


 


South (front) elevation

- New window matching existing materials and to be obscure glazing
- New single storey extension 3.35m x 5.65m at a maximum height of 2.9m brickwork to match existing
- New ramps and level access platforms 900mm handrails with 450mm mid rail 150mm brick upstands
- New driveway for vehicular access to the property, see floor plan

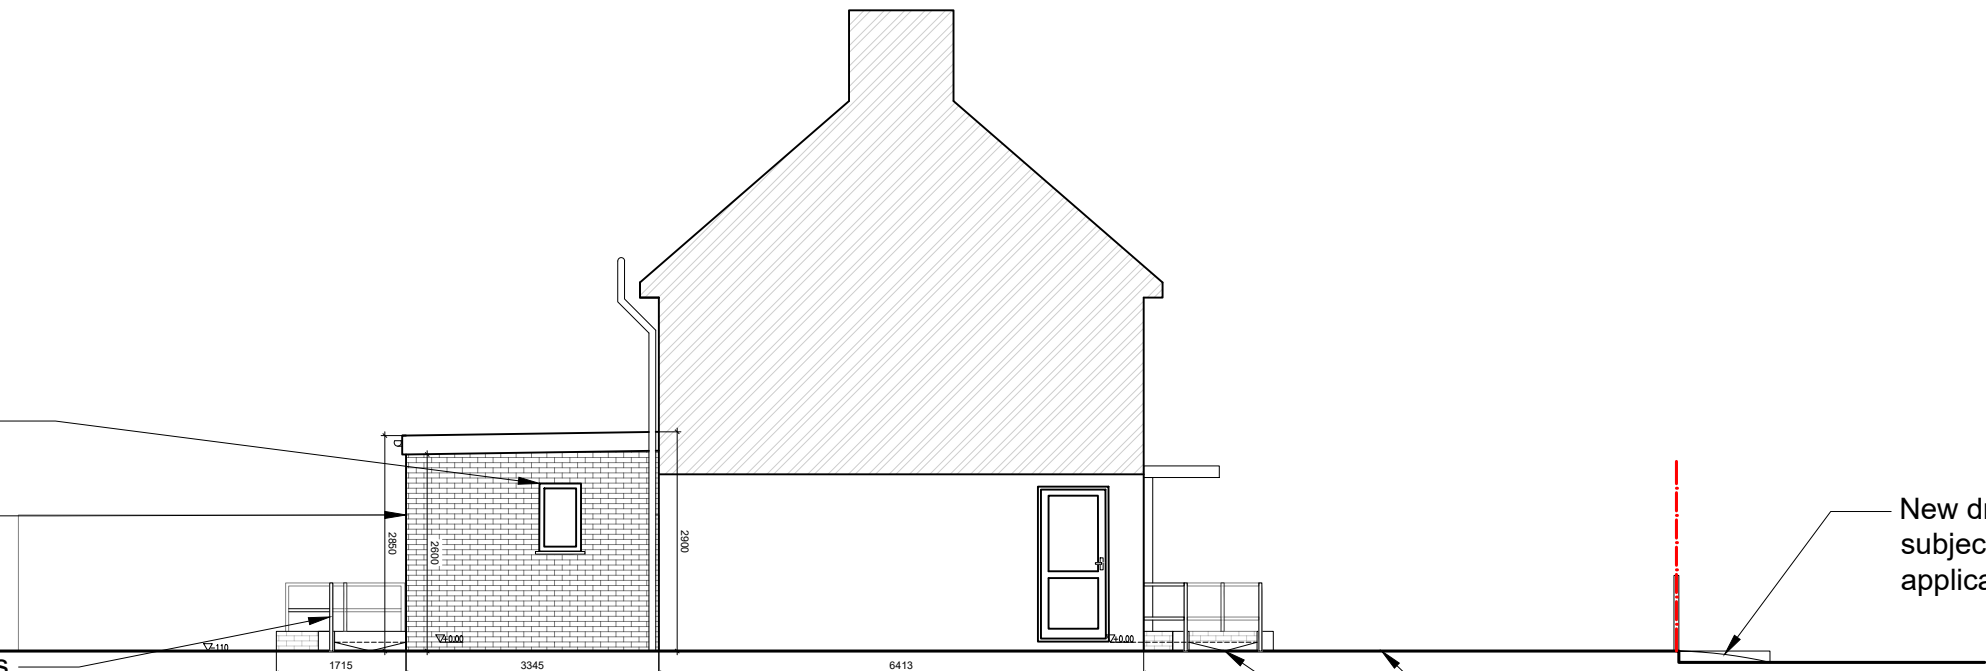


West (side) elevation

- New dropped kerb subject to highways application
- New driveway for vehicular access to the property, see floor plan
- New ramps and level access platforms 900mm handrails with 450mm mid rail 150mm brick upstands

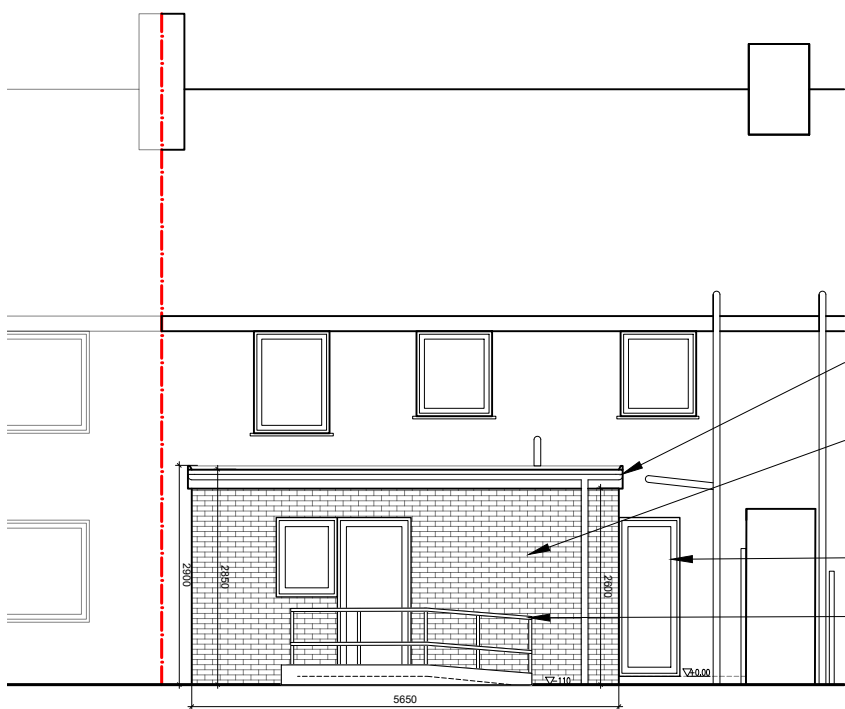

North (front) elevation

- New flat roof construction
- New single storey extension 3.35m x 5.65m at a maximum height of 2.9m brickwork to match existing
- New external door in kitchen
- New ramp and level access platform 900mm handrails with 450mm mid rail 150mm brick upstands
- New dropped kerb subject to highways application
- New driveway for vehicular access to the property, see floor plan

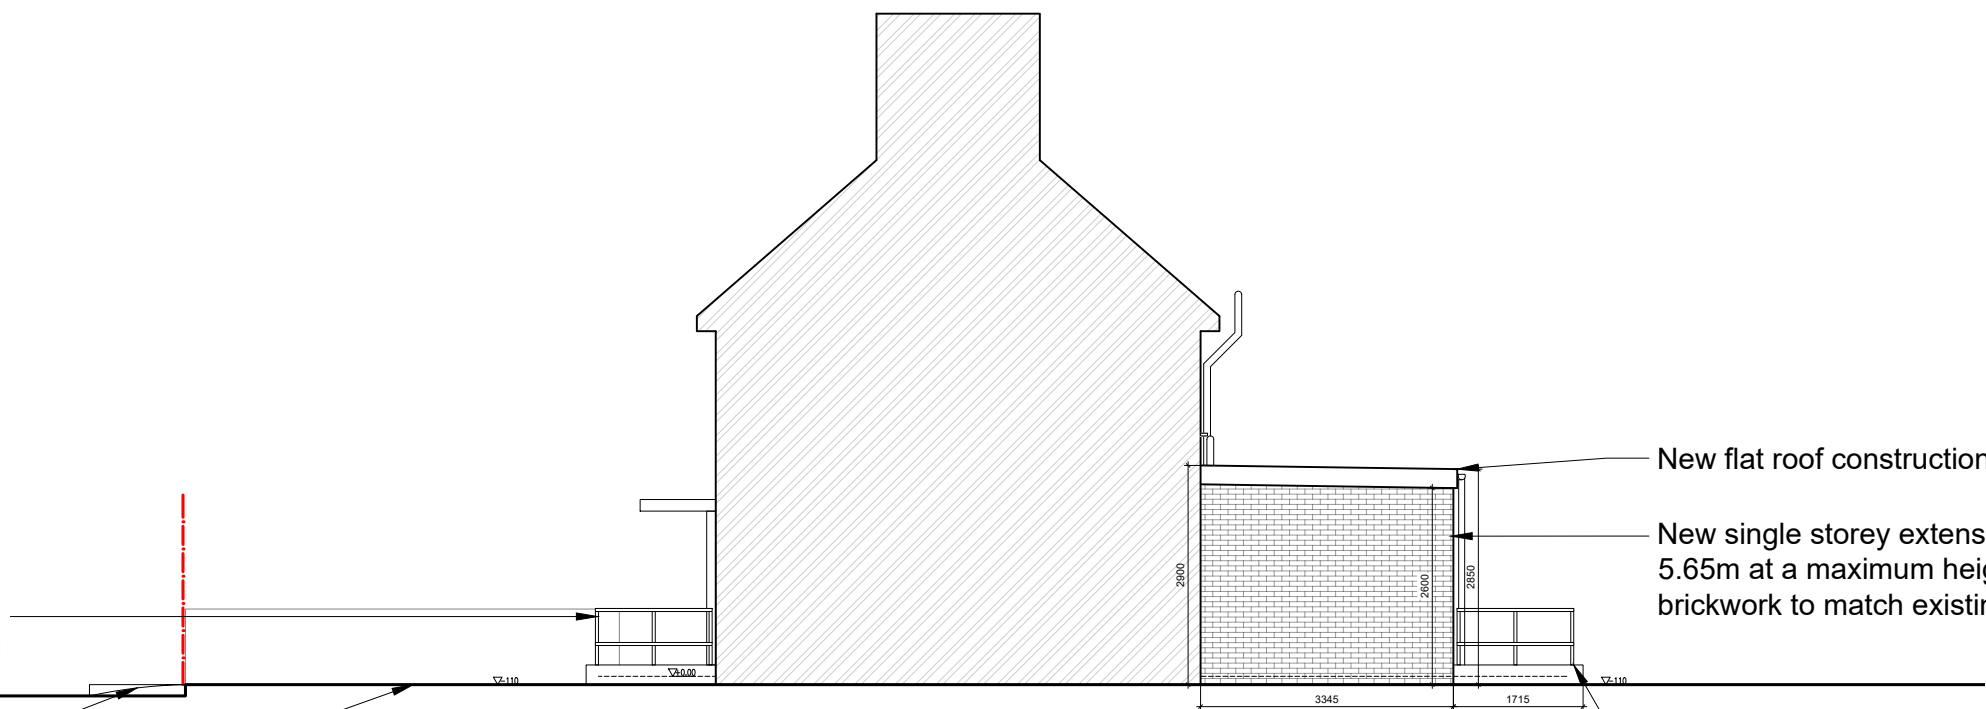

East (side) elevation

- New flat roof construction
- New single storey extension 3.35m x 5.65m at a maximum height of 2.9m brickwork to match existing
- New ramp and level access platform 900mm handrails with 450mm mid rail 150mm brick upstands

NOTES:

1. All dimensions are in mm and must be checked on site.
2. Drawings are to be read in conjunction with accompanying documents.
3. Any errors or inaccuracies should be brought to the attention of Grumitt Wade Mason.

Revision	Description	By	Date
-	-	-	-

Contact Information

Unit 3, Tungsten Building,
George Street, Portslade,
Brighton, BN41 1RA

Tel: 01273 410836
Email: danny@amberliving.co.uk



living independently



CHARTERED PRACTICE



REGISTERED

Client Name

Mr Way

Address

2 Oak Close, Storrington RH20 3PZ

Drawing Title

Proposed elevations

Drawing Reference	Date
DT/OakClose2/ 04	13/3/26

Scale	Paper	Drawn By	Revision	Direction
1:100	A2	DS	-	