


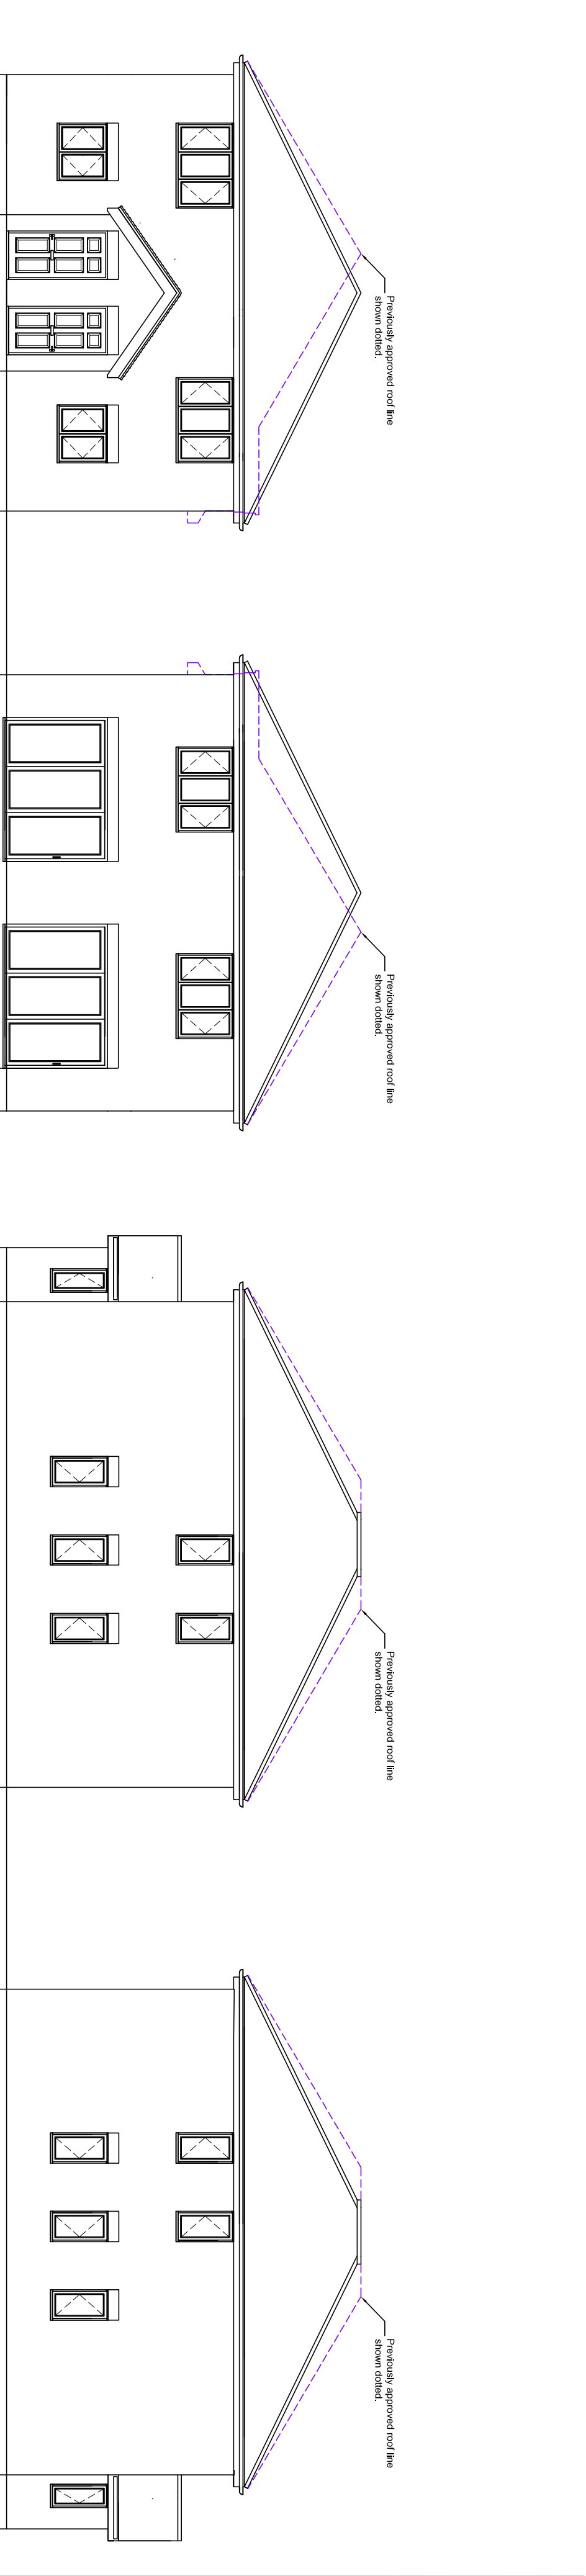


Front Elevation


Rear Elevation

Side Elevation


Side Elevation

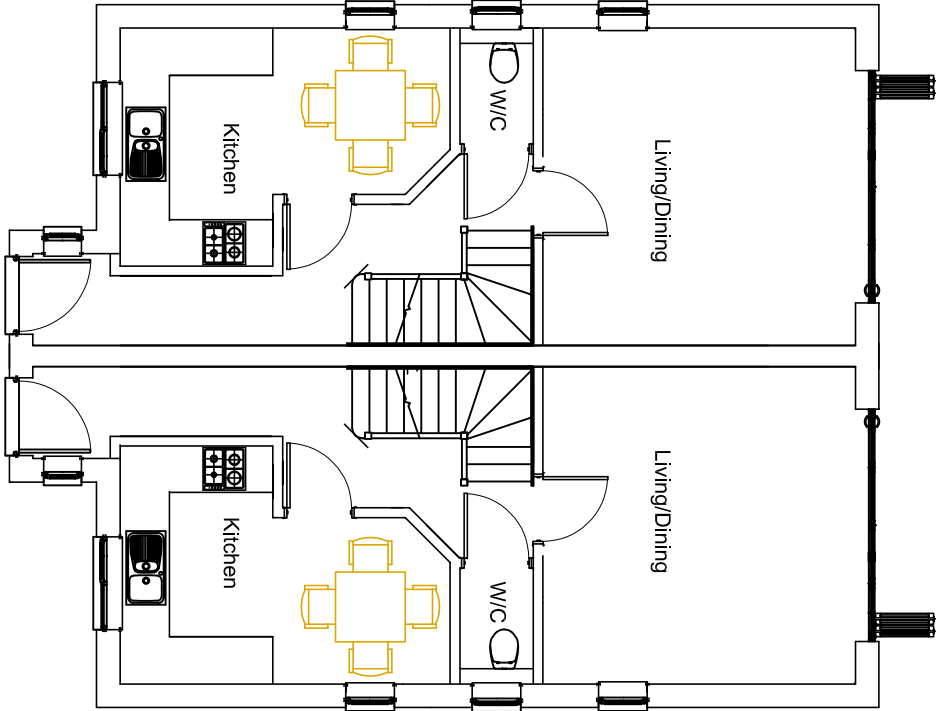

Ground Floor

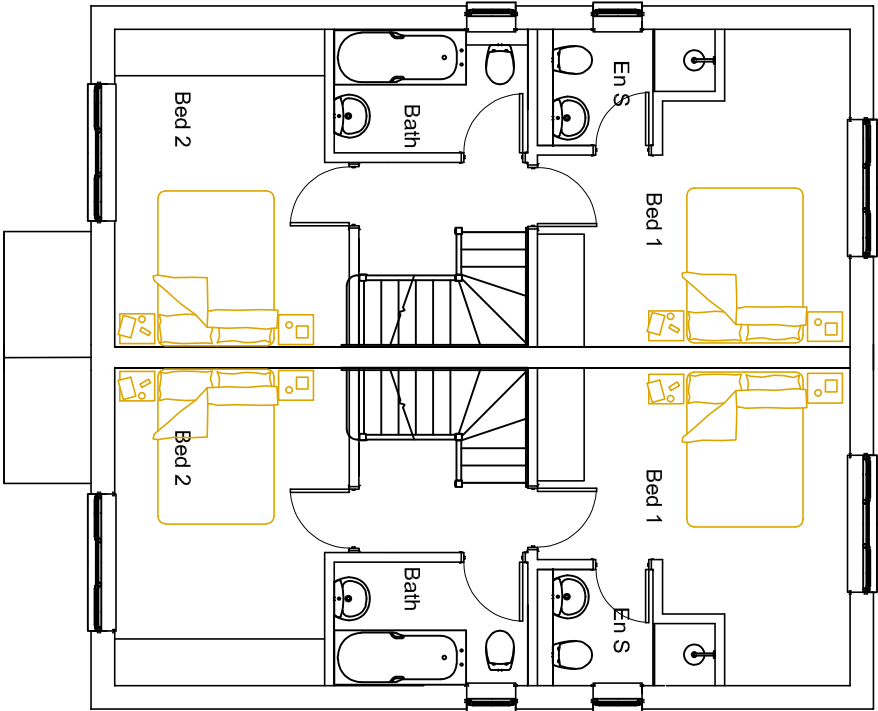

First Floor

 

1:100 Scale Bar

fulcrum **design**

Address
Suite 7 Taxiholme
Guildford Road, Bookham
Surrey KT23 4HB
Tel 01372 451425
Fax 01372 459620
Web www.fulcrumarchitects.co.uk
Email info@fulcrumarchitects.co.uk

Proposed Plans & Elevations

Richard Gray
11 Ridgehurst Drive, Horsham, RH12 1FX
Site Area
Paper Size
A2
Drawn by
GS
Date
14-09-21
Scale
1:100
Drawing No.
21-36-01A