





Site Section

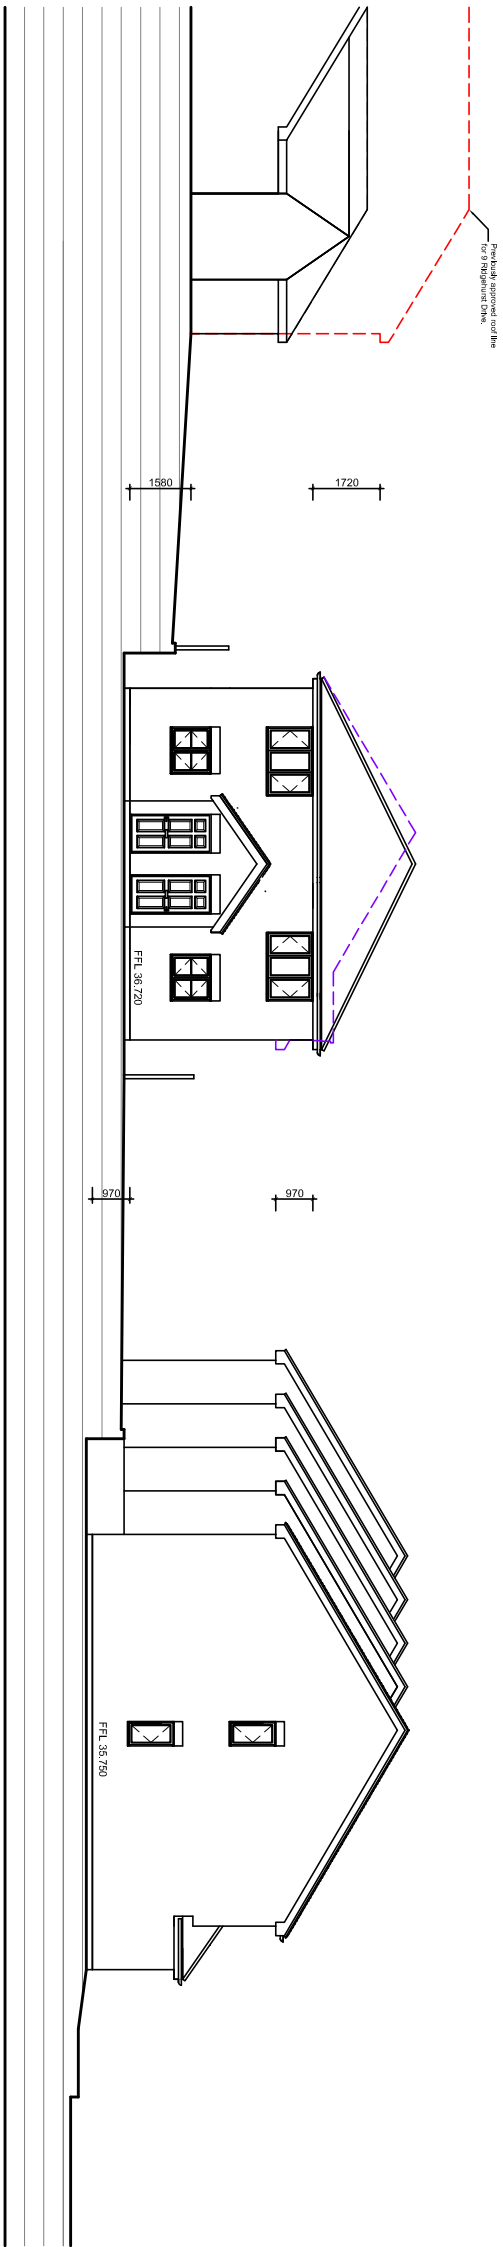

Site Plan

 

fulcrum design

Address
Suite 7 Takiholme
Guildford Road, Bookham
Surrey KT23 4HB
Tel
01372 451425
Fax
01372 459620
Web
www.fulcrumarchitects.co.uk
Email
info@fulcrumarchitects.co.uk

Proposed Site Plan & Site Section

Richard Gray
11 Ridgehurst Drive, Horsham, RH12 1FX
Site Area
Paper Size
A2
Drawn by
GS
Date
14-09-21
Scale
1:200
Drawing No.
21-36-02A