



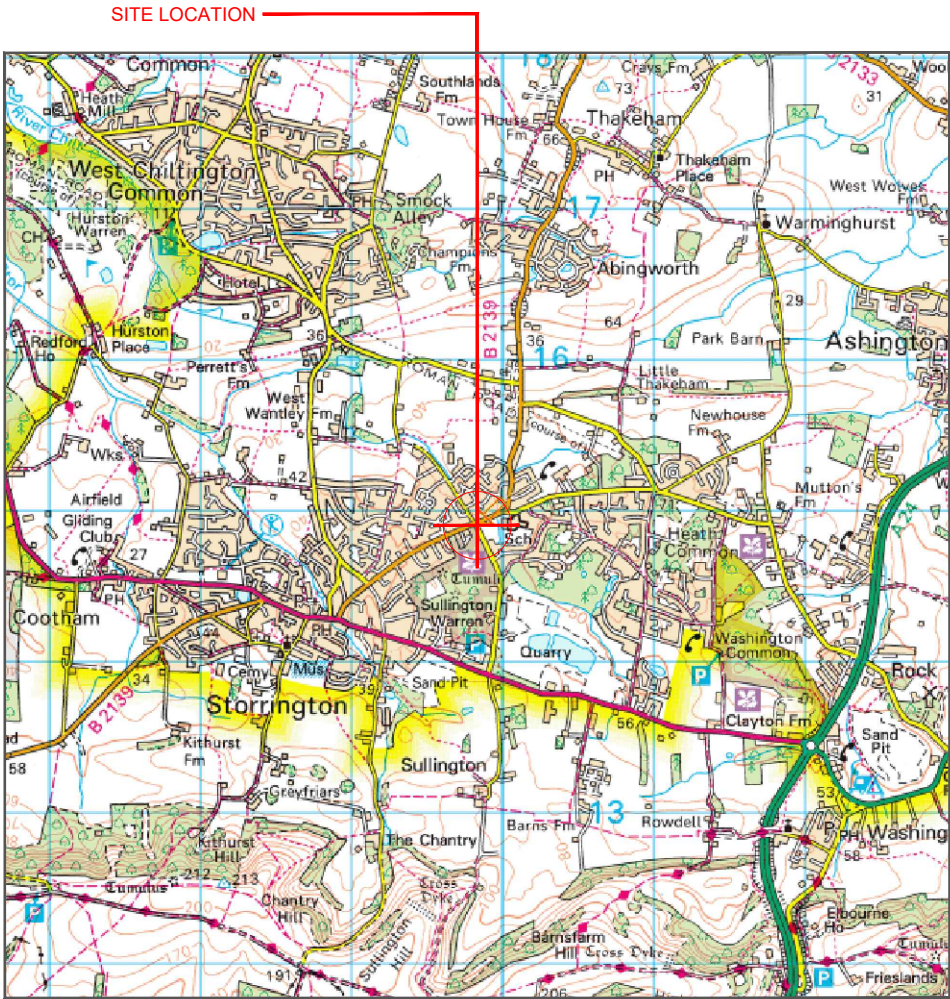


Reproduced by permission of Ordnance Survey on behalf of the Controller of His Majesty's Stationery Office
All rights reserved. © Crown Copyright licence no. 100022432

SITE AREA PLAN

 

SITE PHOTOGRAPH

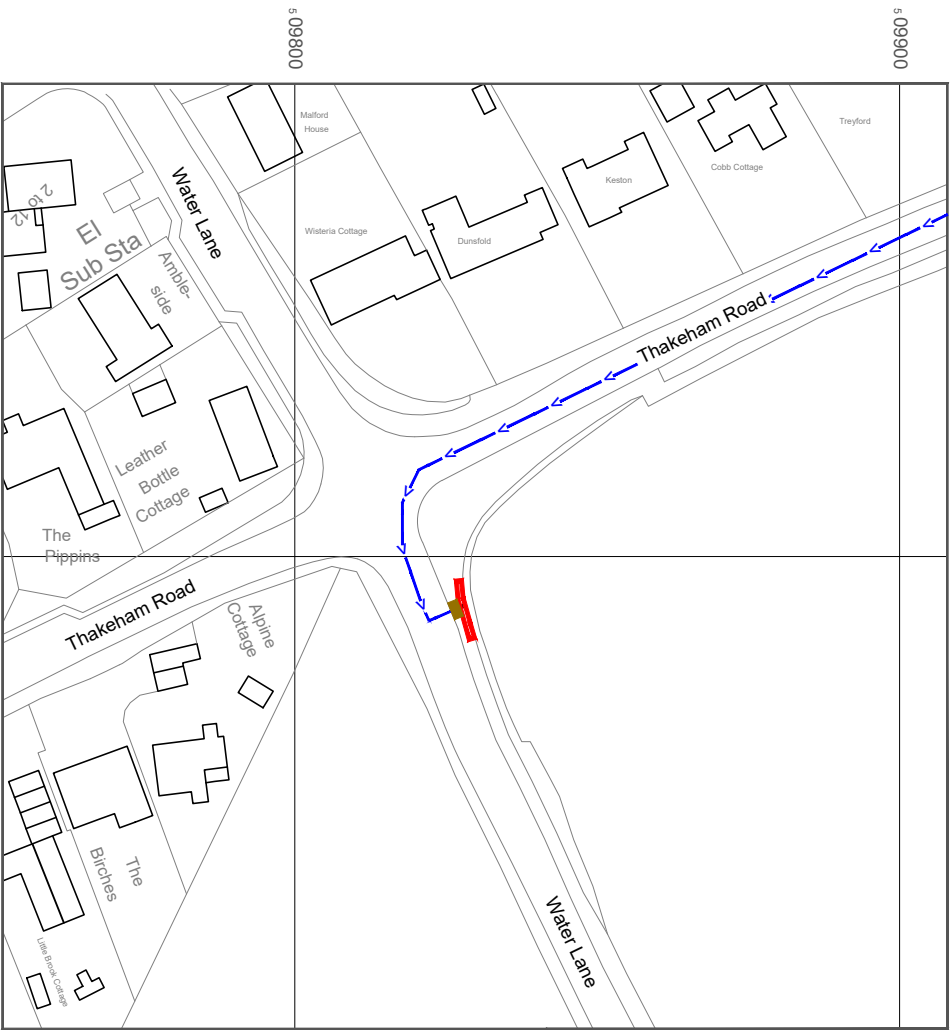


Reproduced by permission of Ordnance Survey on behalf of the Controller of His Majesty's Stationery Office
All rights reserved. © Crown Copyright licence no. 100022432

NGR E: 509831 N: 114890

W3W: blank.chromatic.sleepy

SITE LOCATION PLAN

 

- NOTES:
1. ALL DIMENSIONS IN MM UNLESS OTHERWISE NOTED.
- Demise:
- Access Route To Site:
- Access Route:

Master:	Project:	Purpose of Issue:	Issue:
M001	NTQ (R)	Planning	A
Date:	31/03/2026	Revision / Upgrade Description:	
Drawn:	J. Howden	First Issue	
Checked:	C. Barge		
Approved:	M. Noel		
 Hutchison 3G UK Limited Green Park, 450 Longwater Avenue Reading, RG30 3UR Tel: 01628 765 000 Fax: 01628 765 001 H3G Base Station Information line: 0845 6043000 Available from 8pm Monday to Friday		 Everything Everywhere One Braham Street London E1 6EE Tel: 020 7356 5000	

MBNL Mobile Broadband Network Limited
Sixth Floor, Thames Tower, Station Road, Reading, RG1 1LX

Design Consultant & Principal Contractor:

 Unit 27F-G
Hartlebury Trading Estate
Crown Lane
Hartlebury
Worcestershire
DY10 4JD

Site Name: **THAKEHAM ROAD SW**

Site ID: **30003537**

Address: **JUNCTION OF WATER
LANE/THAKEHAM ROAD,
STORRINGTON AND SULLINGTON,
HORSHAM,
WEST SUSSEX
RH20 3LY**

Title: **002 SITE LOCATION PLAN**

Project: **NTQ (R)**

Purpose of Issue: **GENERAL ARRANGEMENT**

EE Cell ID:	MBNL Cell ID:	H3G Cell ID:
10101480	HSM135	RH2043

File name: **HSM135_10101480_RH2043_NTQ_GAD_A**



NOTES:
1. ALL DIMENSIONS IN MM UNLESS OTHERWISE NOTED.

Master: M001	Project: NTQ (R)	Purpose of Issue: Planning	Issue: A
Date: 31/03/2026	Revision / Upgrade Description: First Issue		
Drawn: J. Howden			
Checked: C. Barge			
Approved: M. Noel			

Hutchison 3G UK Limited
Green Park, 450 Longwater Avenue
Reading, RG30 3UR
Tel: 01628 765 000
Fax: 01628 765 001

H3G Base Station Information line:
0845 6043000
Available 8am-8pm Monday to Friday

Everything Everywhere
One Braham Street
London
E1 1SE

Tel: 020 7356 5000

Mobile Broadband Network Limited
Sixth Floor, Thames Tower, Station Road, Reading, RG1 1LX

Design Consultant & Principal Contractor:

Unit 27F-G
Hartlebury Trading Estate
Crown Lane
Hartlebury
Worcestershire
DY10 4JD

Site Name: THAKEHAM ROAD SW

Site ID: 30003537

Address: JUNCTION OF WATER LANE/THAKEHAM ROAD, STORRINGTON AND SULLINGTON, HORSHAM, WEST SUSSEX RH20 3LY


Title: 100 EXISTING SITE PLAN

Project: NTQ (R)

Purpose of Issue: GENERAL ARRANGEMENT

EE Cell ID: 10101480	MBNL Cell ID: HSM135	H3G Cell ID: RH2043
-------------------------	-------------------------	------------------------

File name: HSM135_10101480_RH2043_NTQ_GAD_A

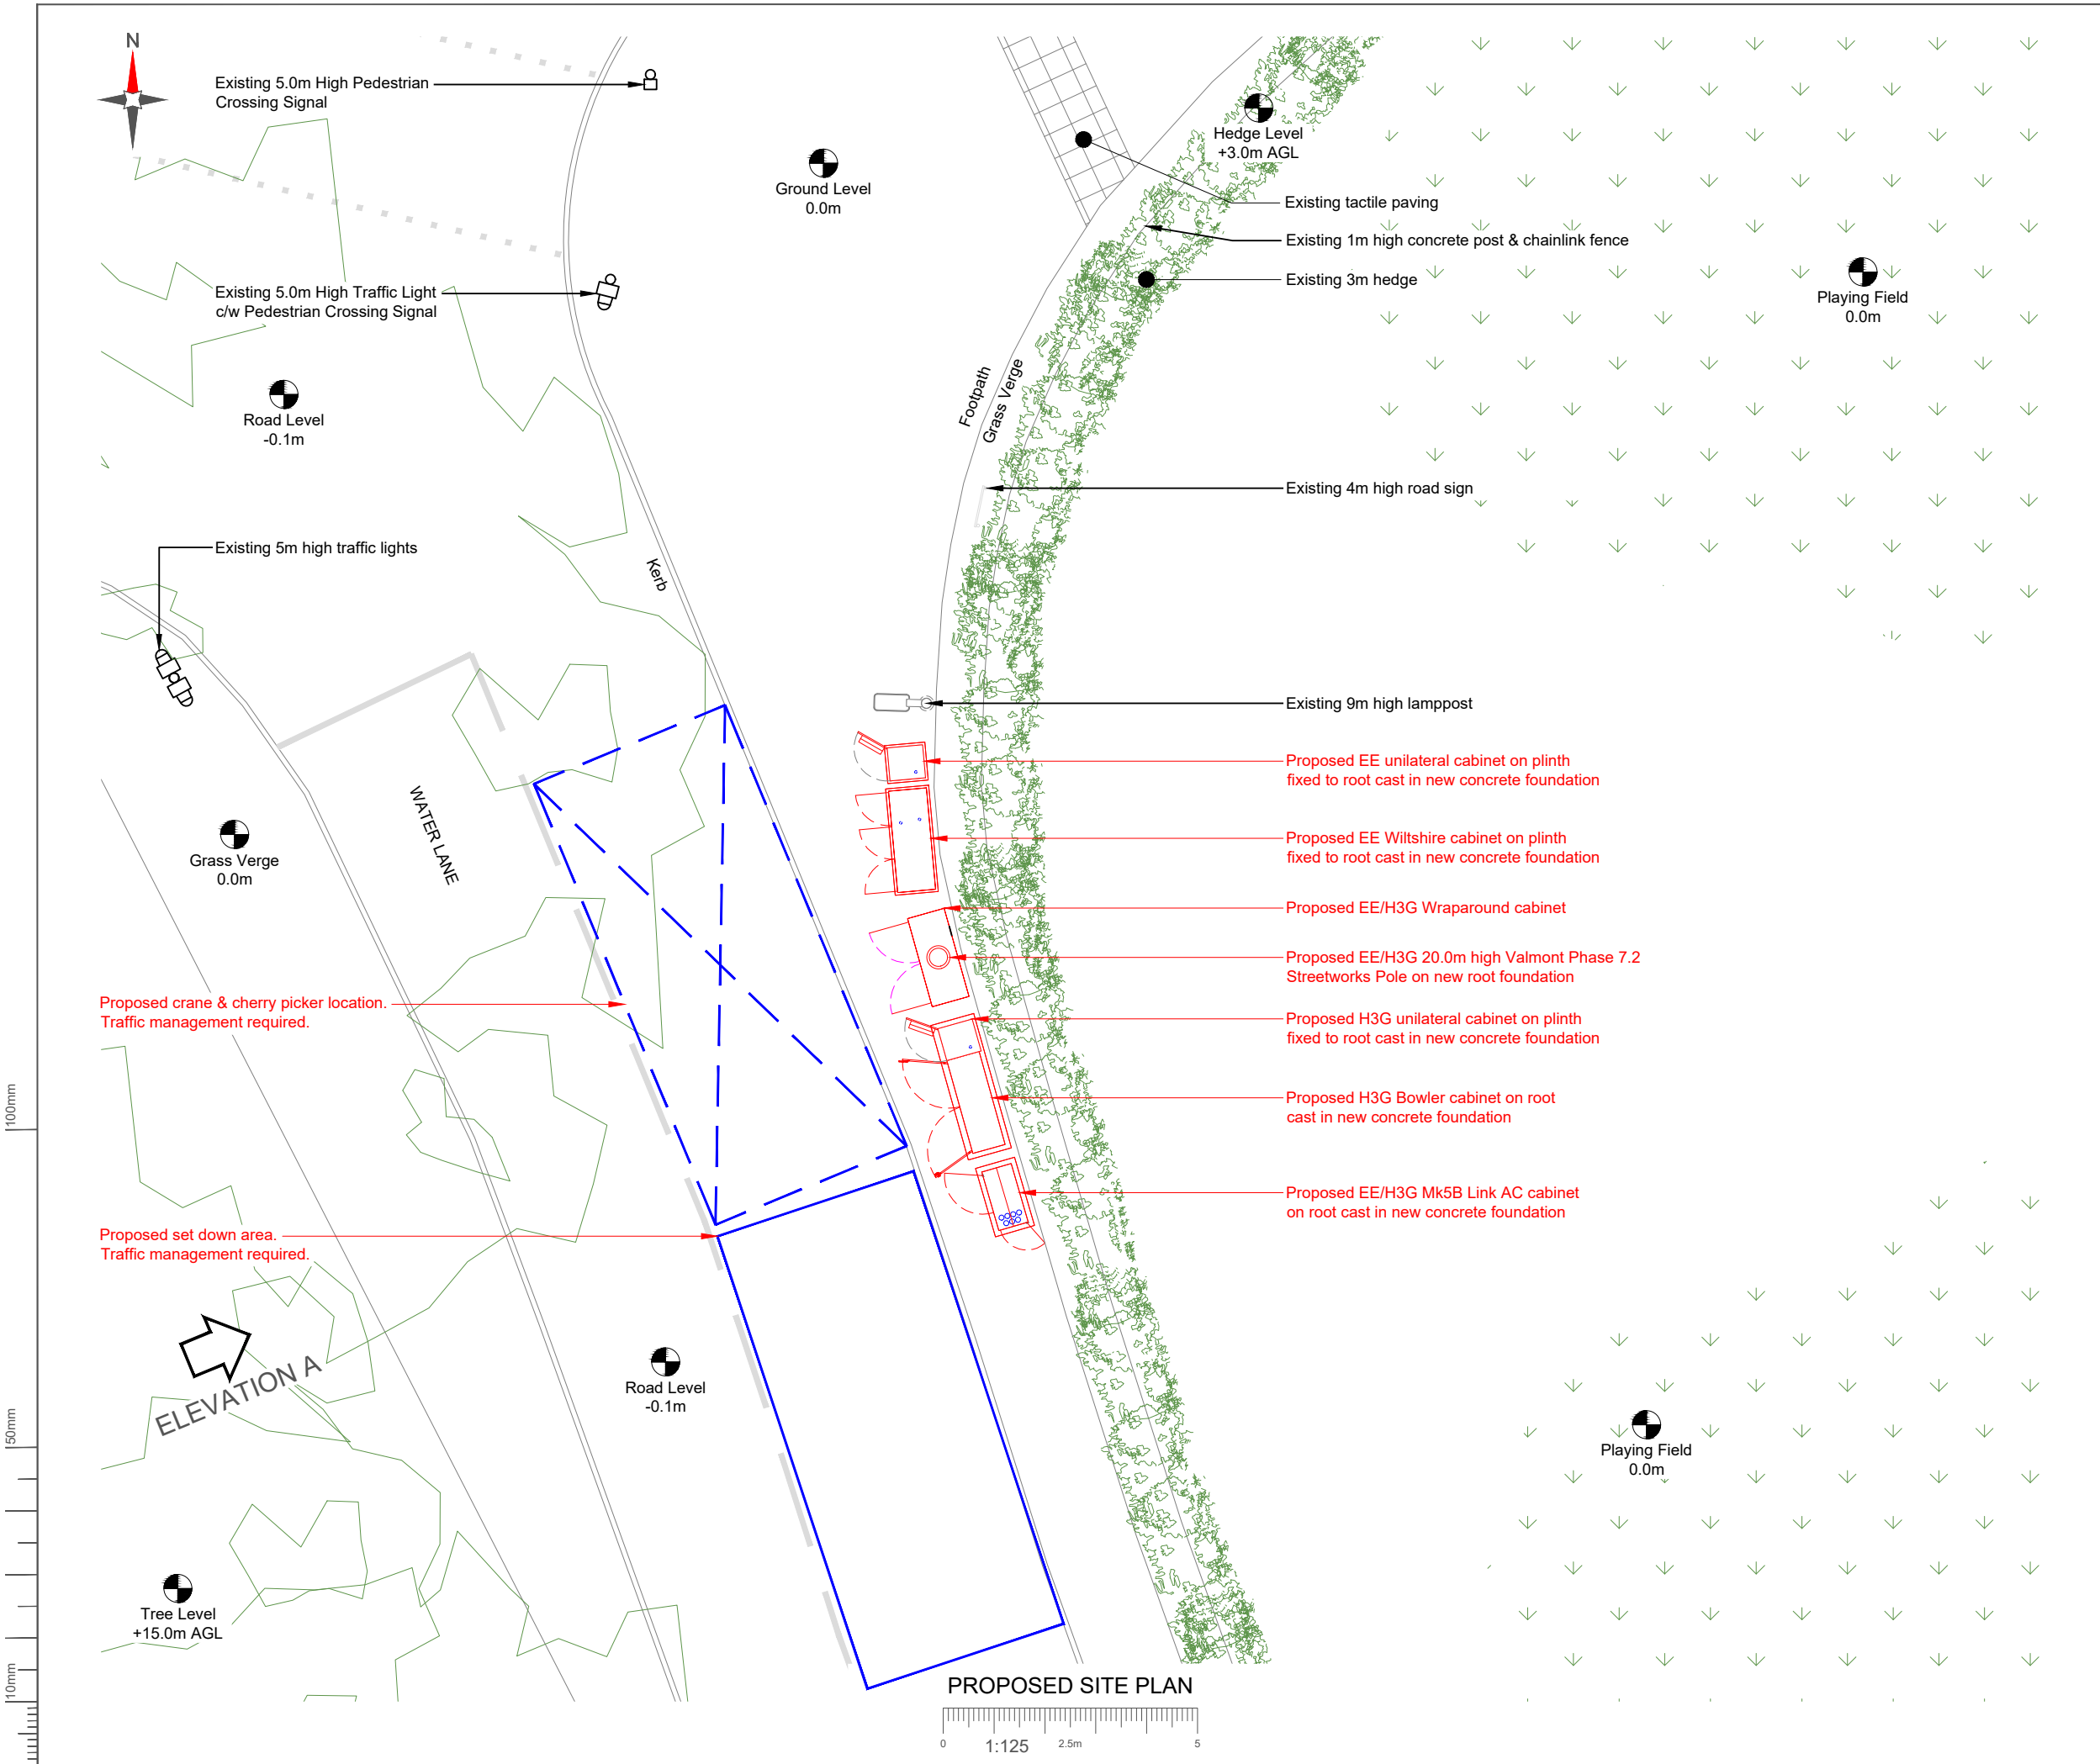

NOTES:
1. ALL DIMENSIONS IN MM UNLESS OTHERWISE NOTED.

Master:	Project:	Purpose of Issue:	Issue:
M001	NTQ (R)	Planning	A

Date:	31/03/2026	Revision / Upgrade Description:
Drawn:	J. Howden	First Issue
Checked:	C. Barge	
Approved:	M. Noel	

Hutchison 3G UK Limited
Green Park, 450 Longwater Avenue
Reading, RG30 3UR
Tel: 01628 765 000
Fax: 01628 765 001
H3G Base Station Information line:
0845 6043000
Available 8am-8pm Monday to Friday

Everything Everywhere
One Braham Street
London
E1 1SE
Tel: 020 7358 5000

Mobile Broadband Network Limited
Sixth Floor, Thames Tower, Station Road, Reading, RG1 1LX

Design Consultant & Principal Contractor:

Unit 27F-G
Hartlebury Trading Estate
Crown Lane
Hartlebury
Worcestershire
DY10 4JD

Site Name:
THAKEHAM ROAD SW

Site ID:
30003537

Address:
JUNCTION OF WATER
LANE/THAKEHAM ROAD,
STORRINGTON AND SULLINGTON,
HORSHAM,
WEST SUSSEX
RH20 3LY

Title:
150 PROPOSED SITE PLAN

Project:
NTQ (R)

Purpose of Issue:
GENERAL ARRANGEMENT


EE Cell ID:	MBNL Cell ID:	H3G Cell ID:
10101480	HSM135	RH2043

File name:
HSM135_10101480_RH2043_NTQ_GAD_A


100mm

50mm

10mm

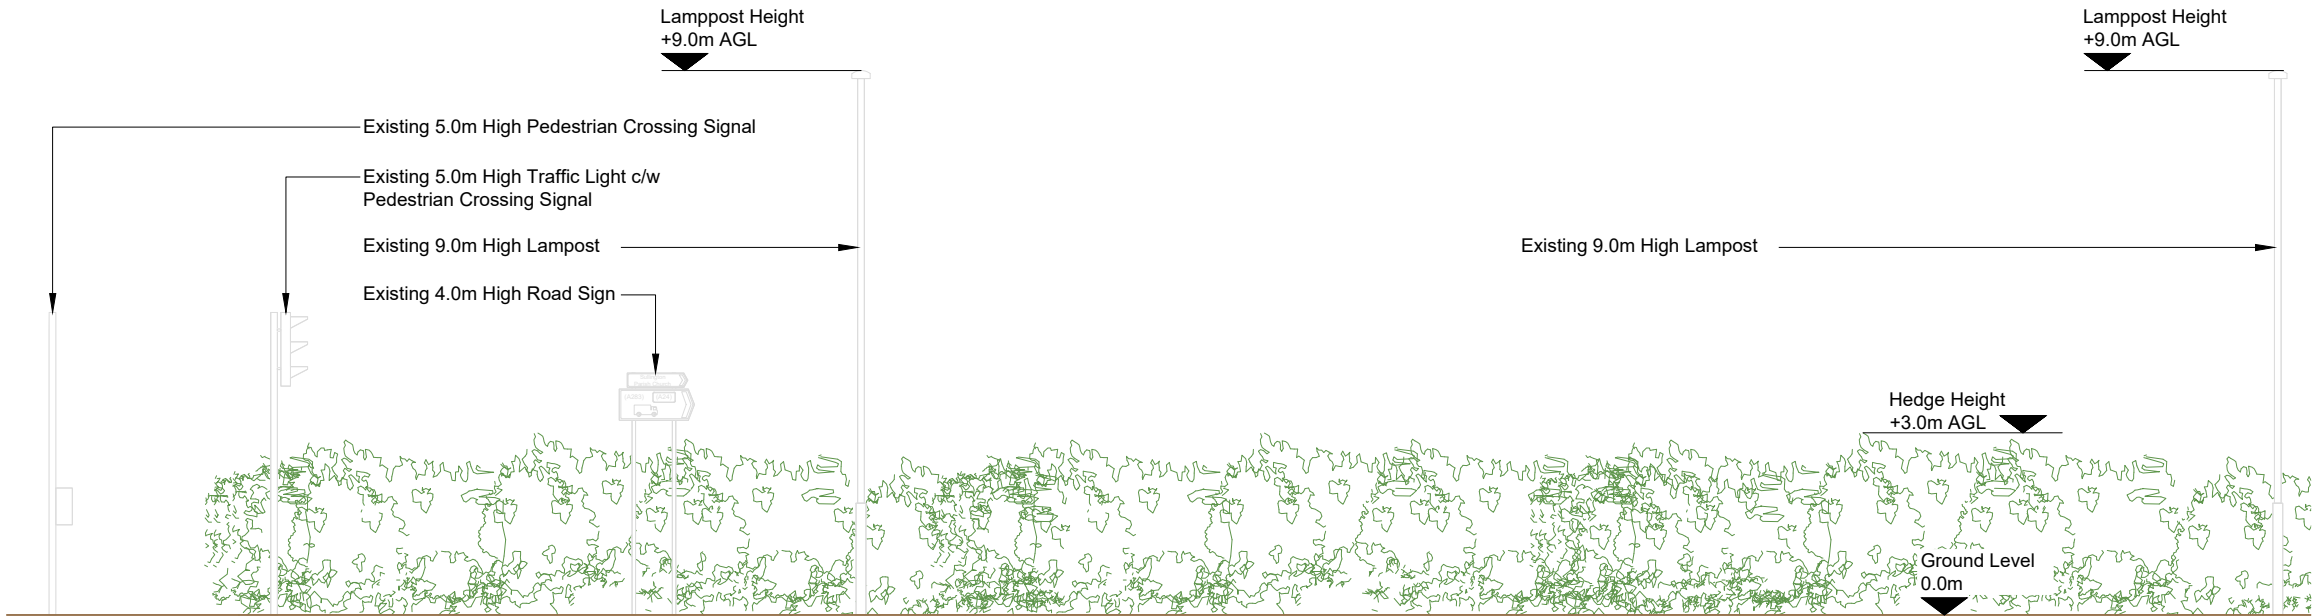

EXISTING SITE ELEVATION A

 

- NOTES:
1. ALL DIMENSIONS IN MM UNLESS OTHERWISE NOTED.

Master:	Project:	Purpose of Issue:	Issue:
M001	NTQ (R)	Planning	A
Date:	31/03/2026	Revision / Upgrade Description:	
Drawn:	J. Howden	First Issue	
Checked:	C. Barge		
Approved:	M. Noel		



Hutchison 3G UK Limited
Green Park, 450 Longwater Avenue
Reading, RG30 3UR
Tel: 01628 765 000
Fax: 01628 765 001

H3G Base Station Information line:
0845 6043000
Available 8am-8pm Monday to Friday



Everything Everywhere
One Braham Street
London
E1 6EE

Tel: 020 7356 0000



Mobile Broadband Network Limited
Sixth Floor, Thames Tower, Station Road, Reading, RG1 1LX

Design Consultant & Principal Contractor:



Unit 27F-G
Hartlebury Trading Estate
Crown Lane
Hartlebury
Worcestershire
DY10 4JD

Site Name: THAKEHAM ROAD SW

Site ID: 30003537

Address: JUNCTION OF WATER
LANE/THAKEHAM ROAD,
STORRINGTON AND SULLINGTON,
HORSHAM,
WEST SUSSEX
RH20 3LY

Title: 200 EXISTING SITE ELEVATION

Project: NTQ (R)

Purpose of Issue: GENERAL ARRANGEMENT


EE Cell ID:	MBNL Cell ID:	H3G Cell ID:
10101480	HSM135	RH2043

File name: HSM135_10101480_RH2043_NTQ_GAD_A

100mm

50mm

10mm

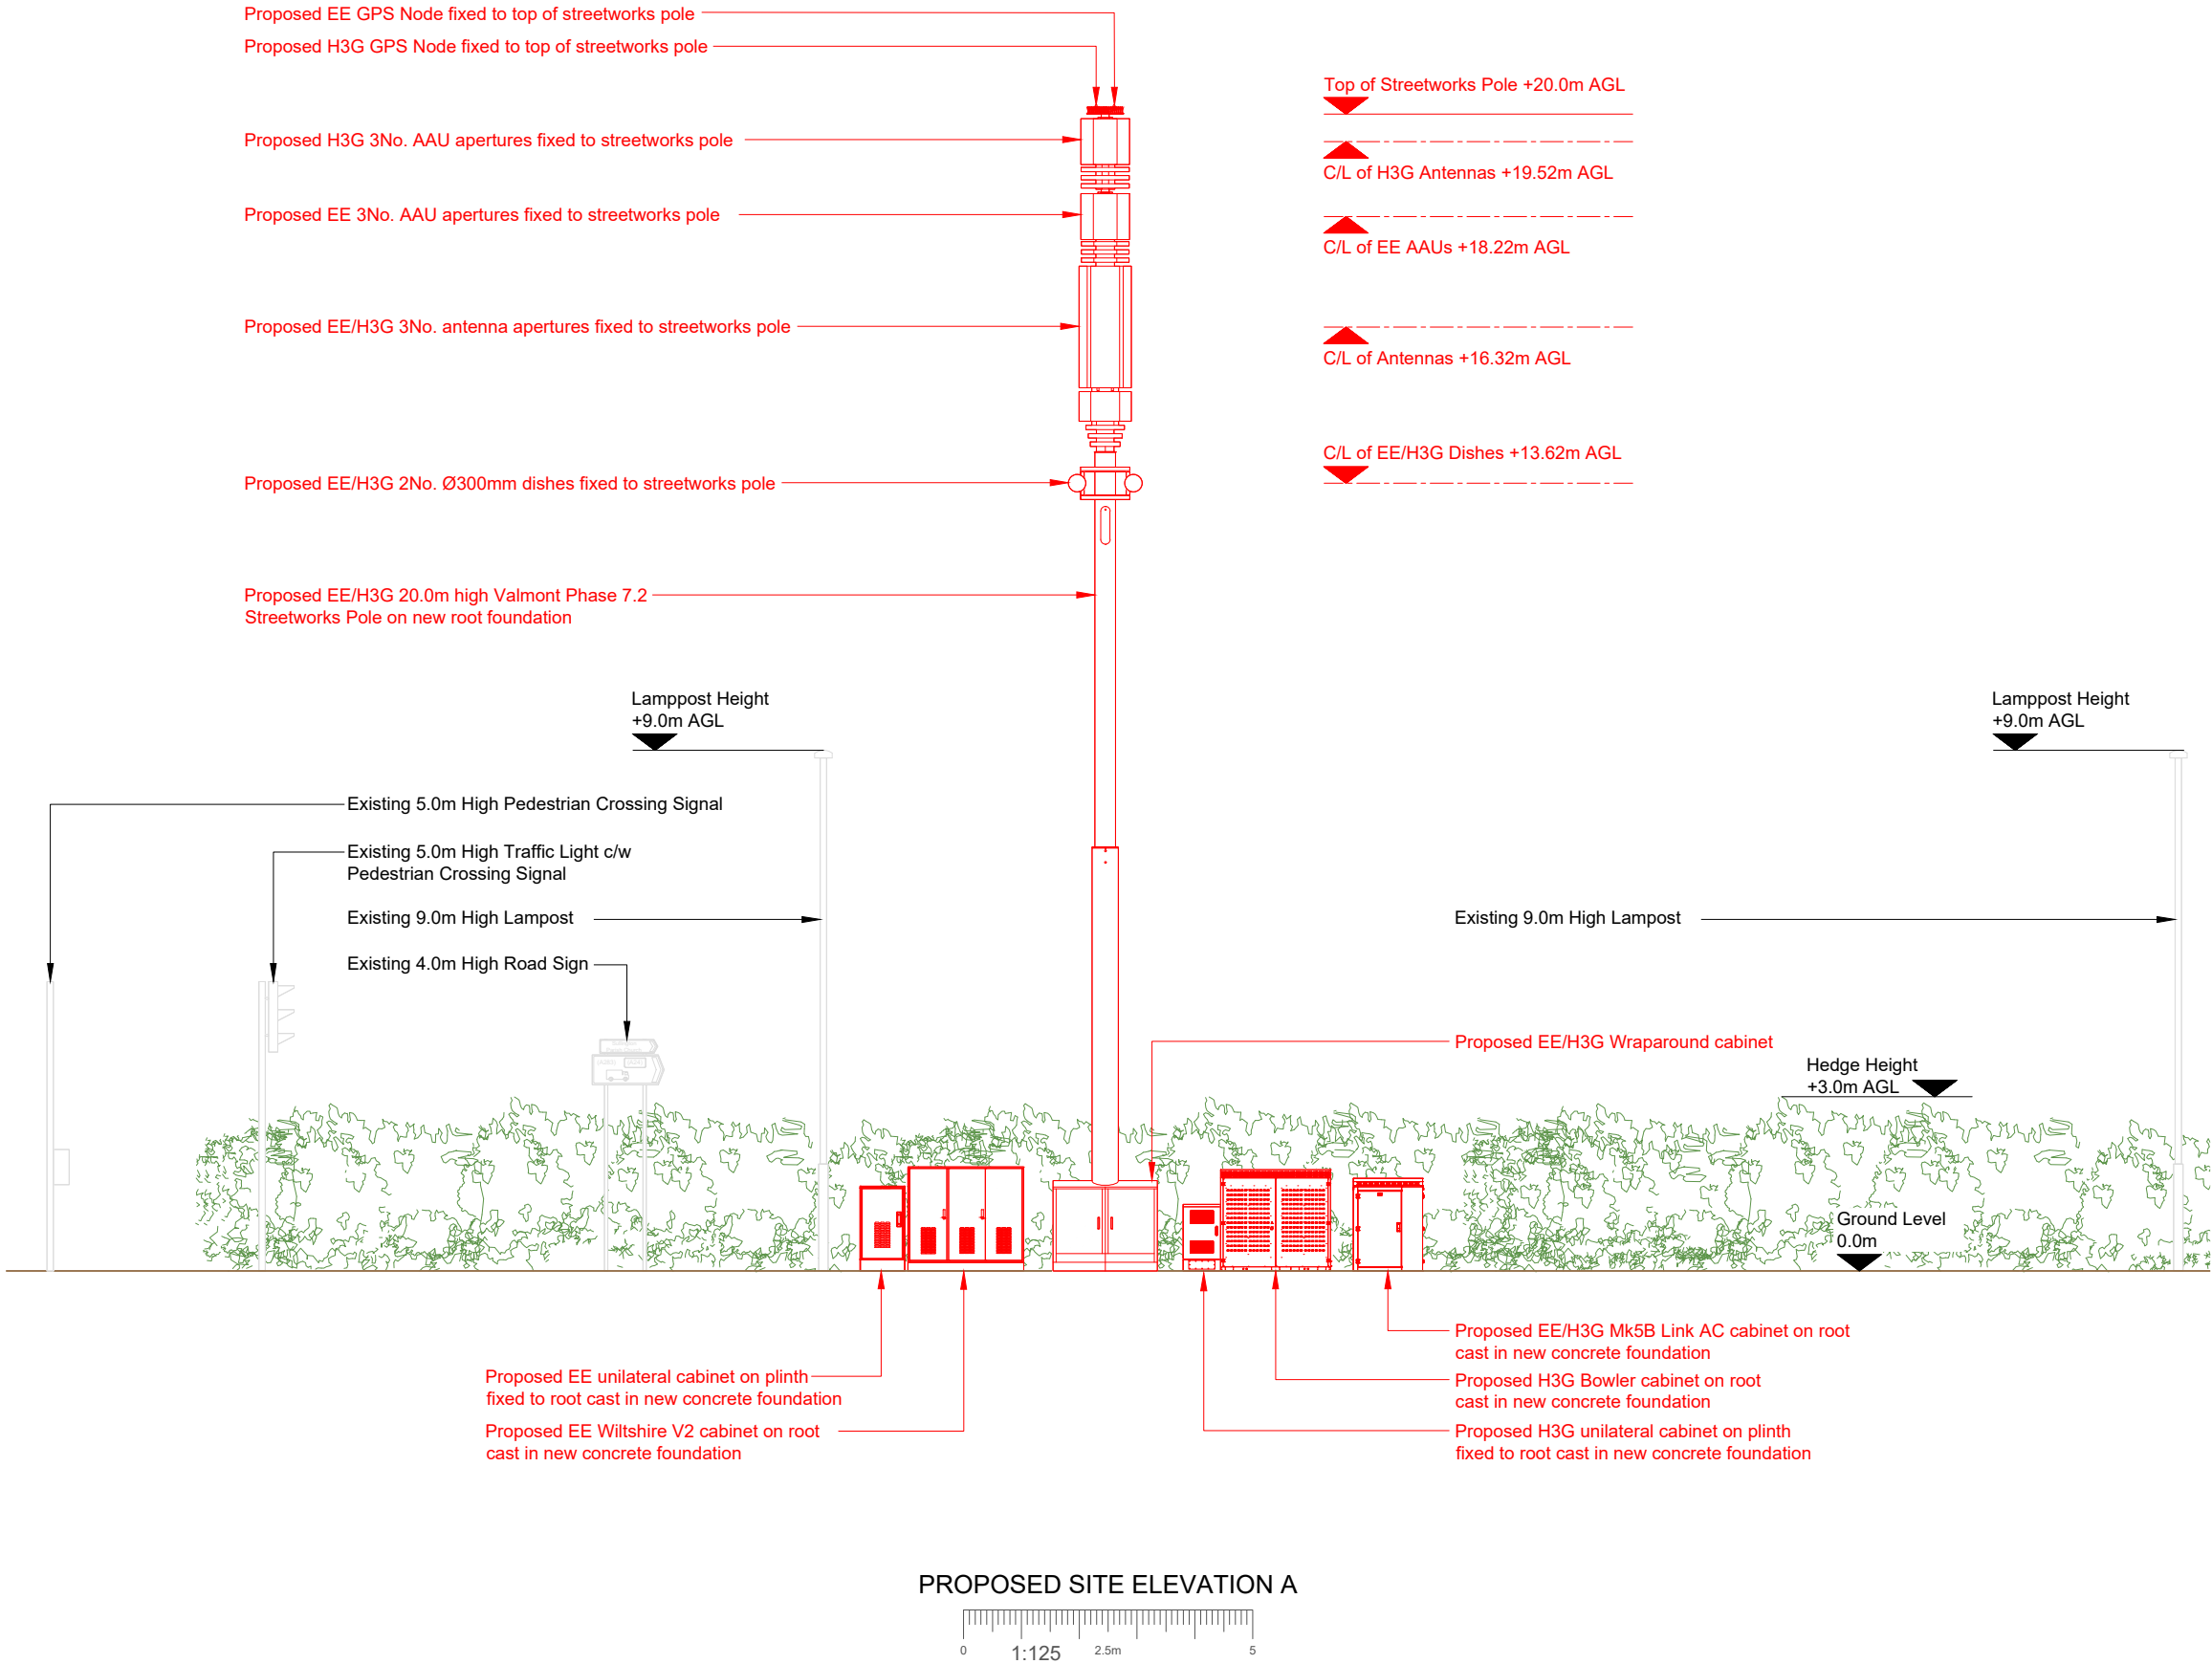

- NOTES:
- ALL DIMENSIONS IN MM UNLESS OTHERWISE NOTED.

Master:	Project:	Purpose of Issue:	Issue:
M001	NTQ (R)	Planning	A
Date:	31/03/2026	Revision / Upgrade Description:	
Drawn:	J. Howden	First Issue	
Checked:	C. Barge		
Approved:	M. Noel		



Hutchison 3G UK Limited
Green Park, 450 Longwater Avenue
Reading, RG30 3UR
Tel: 01628 765 000
Fax: 01628 765 001

H3G Base Station Information line:
0845 6043000
Available 8am-8pm Monday to Friday



Everything Everywhere
One Braham Street
London
E1 1SE

Tel: 020 7358 0000



Mobile Broadband Network Limited
Sixth Floor, Thames Tower, Station Road, Reading, RG1 1LX

Design Consultant & Principal Contractor:



Unit 27F-G
Hartlebury Trading Estate
Crown Lane
Hartlebury
Worcestershire
DY10 4JD

Site Name:
THAKEHAM ROAD SW

Site ID:
30003537

Address:
JUNCTION OF WATER
LANE/THAKEHAM ROAD,
STORRINGTON AND SULLINGTON,
HORSHAM,
WEST SUSSEX
RH20 3LY

Title:
250 PROPOSED SITE ELEVATION

Project:
NTQ (R)

Purpose of Issue:
GENERAL ARRANGEMENT

EE Cell ID: 10101480	MBNL Cell ID: HSM135	H3G Cell ID: RH2043
-------------------------	-------------------------	------------------------

File name:
HSM135_10101480_RH2043_NTQ_GAD_A