



Existing

Section AA
Scale 1:20

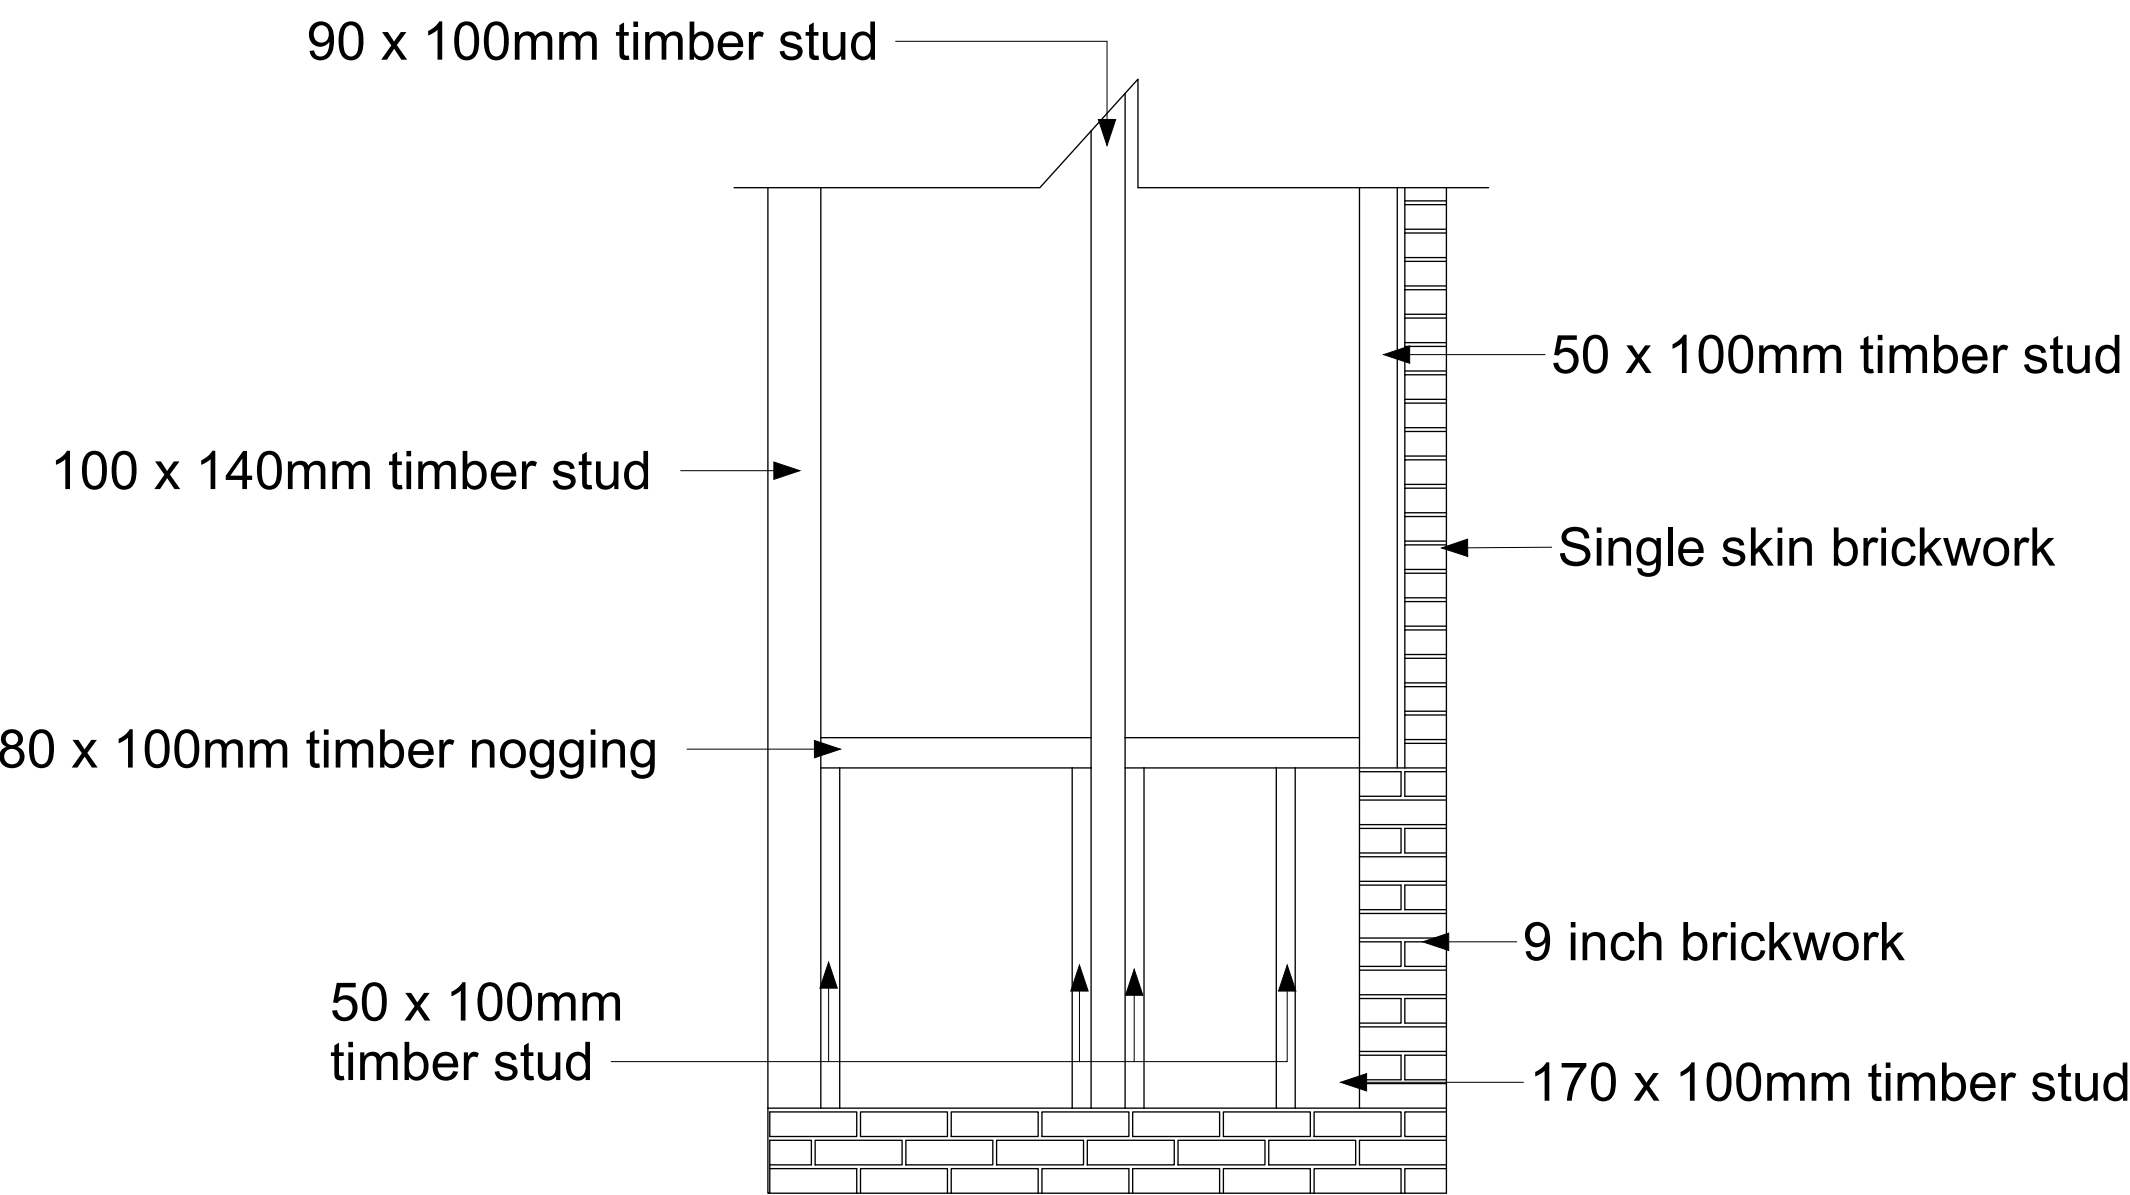


Floor Plan
Scale 1:20


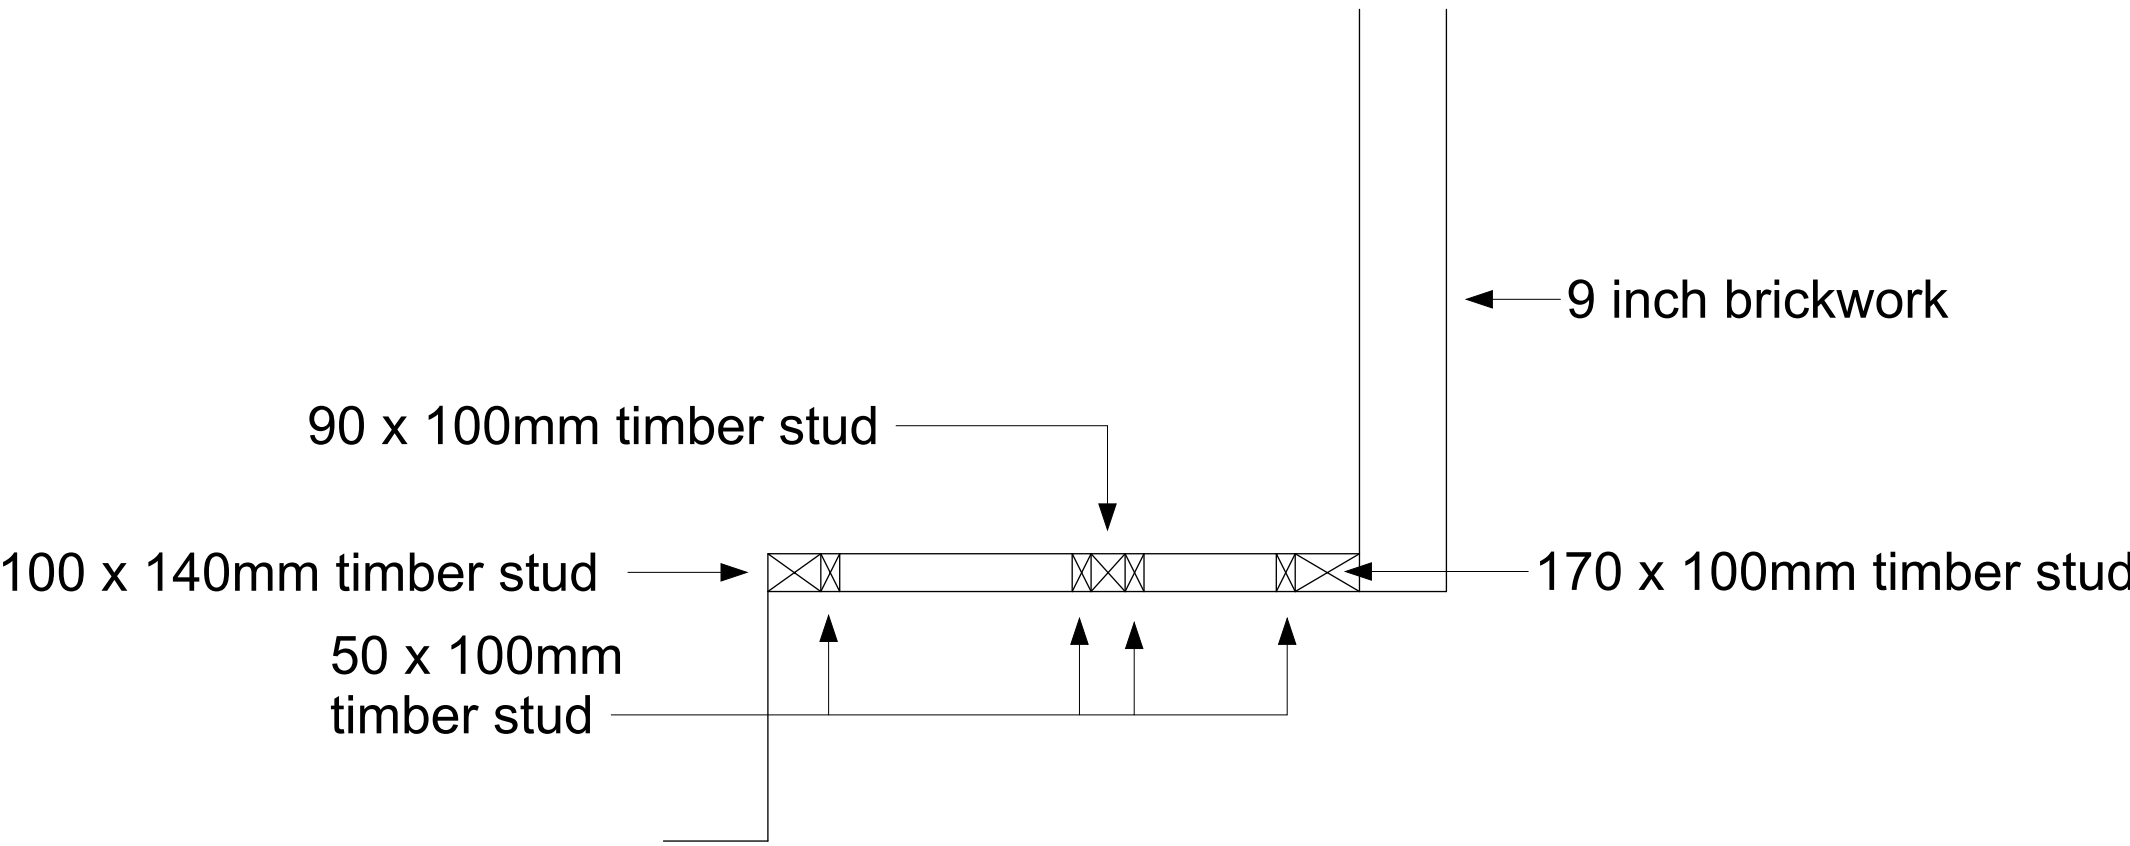


Proposed

Section AA
Scale 1:20

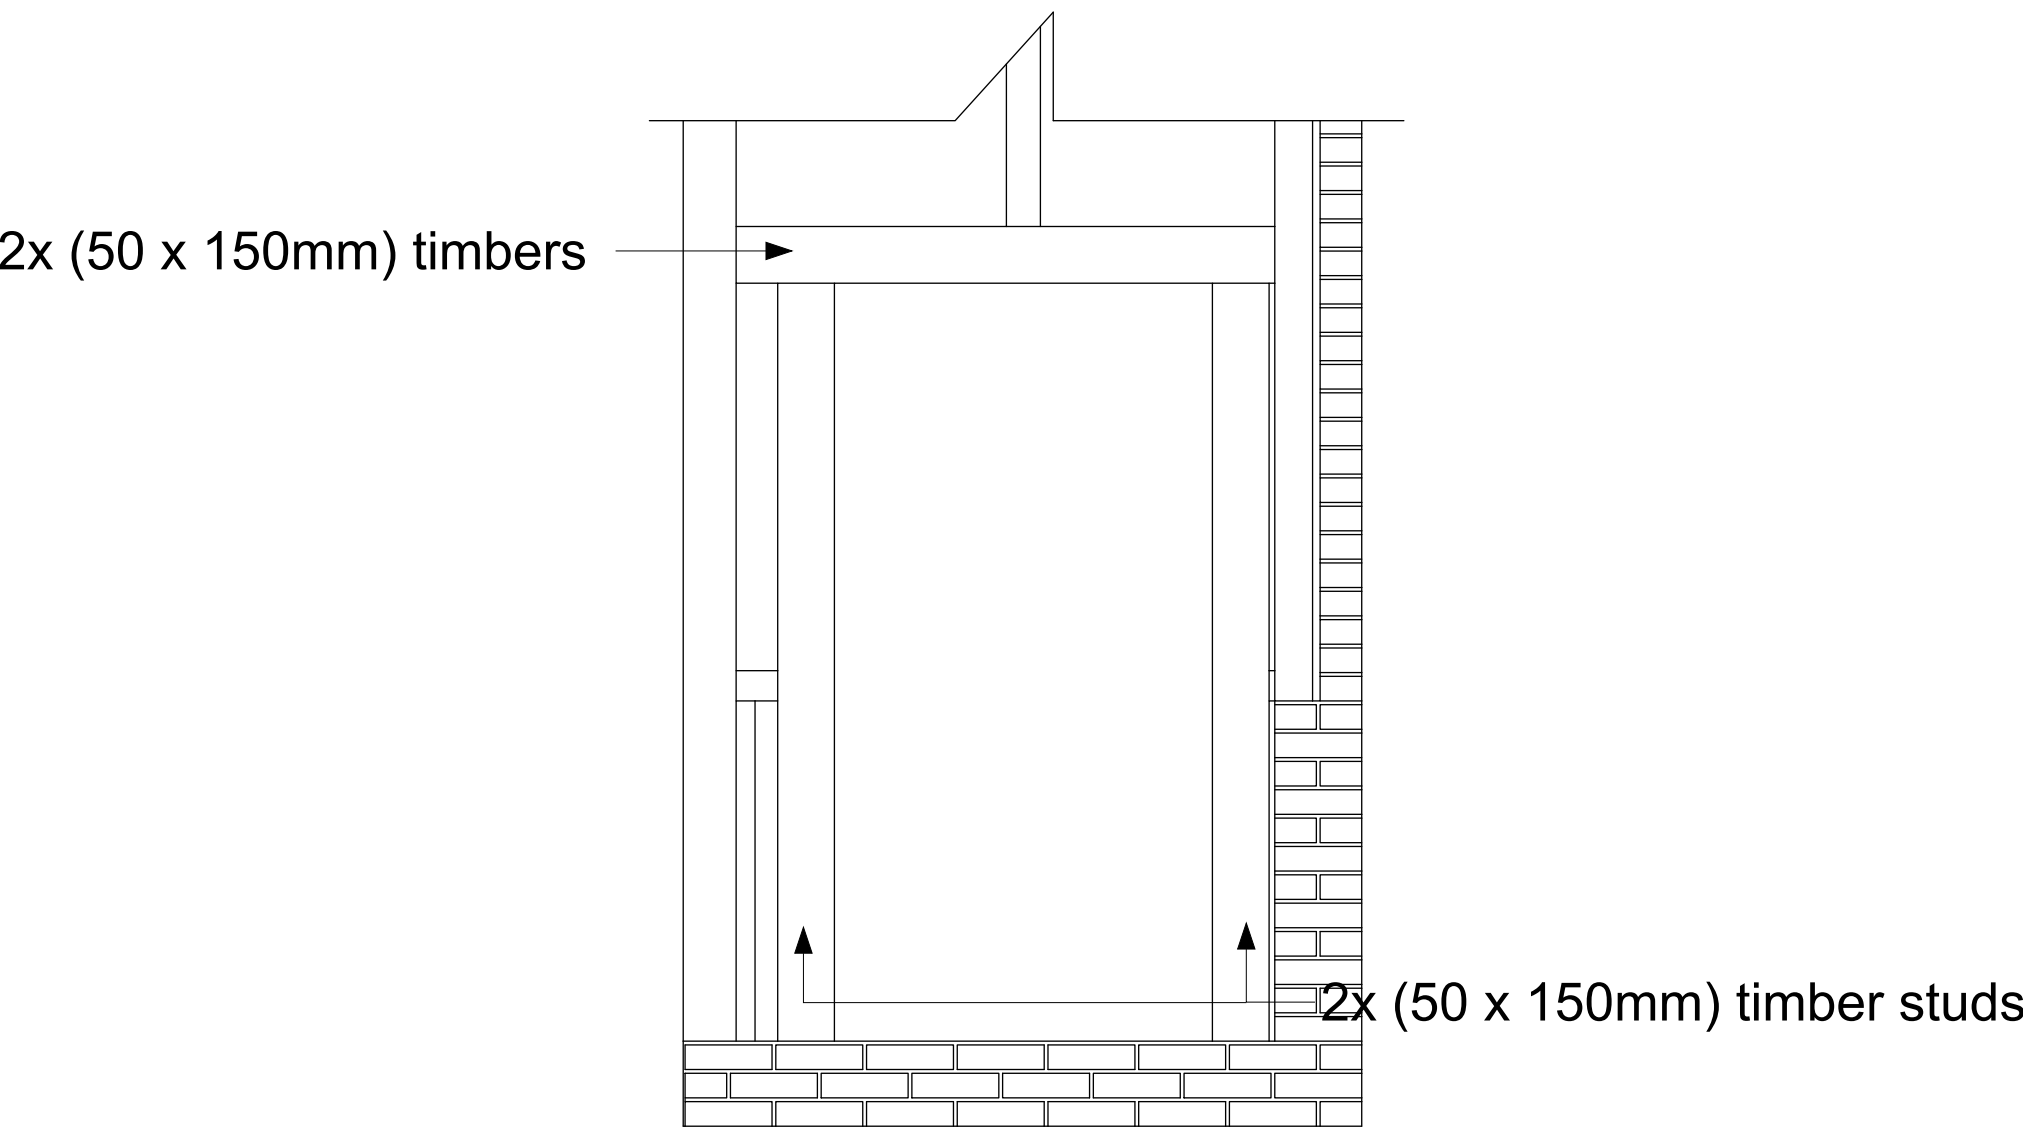

Floor Plan
Scale 1:20

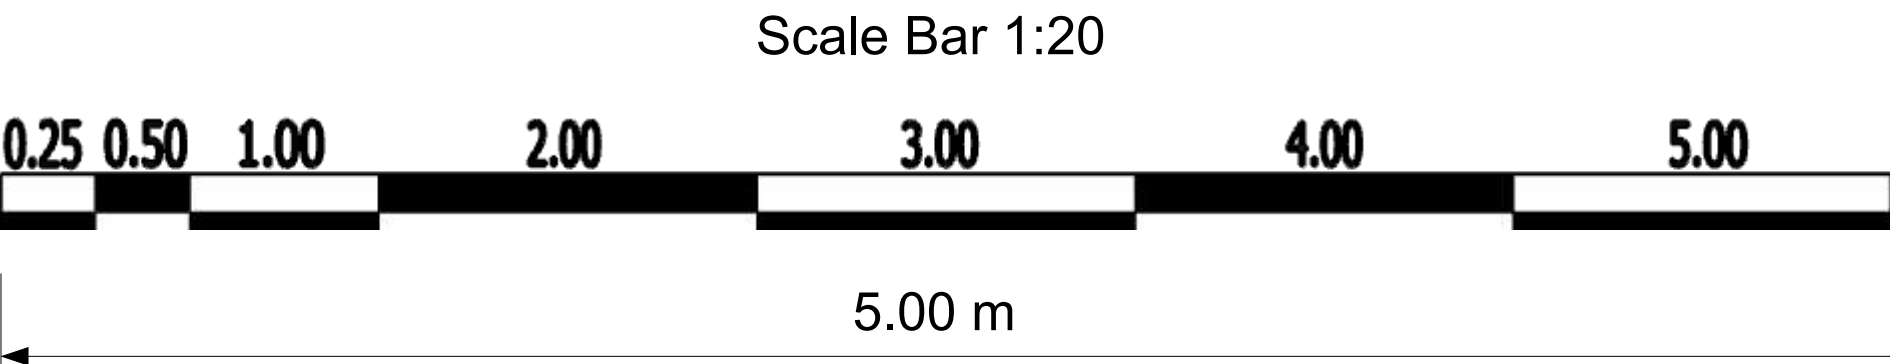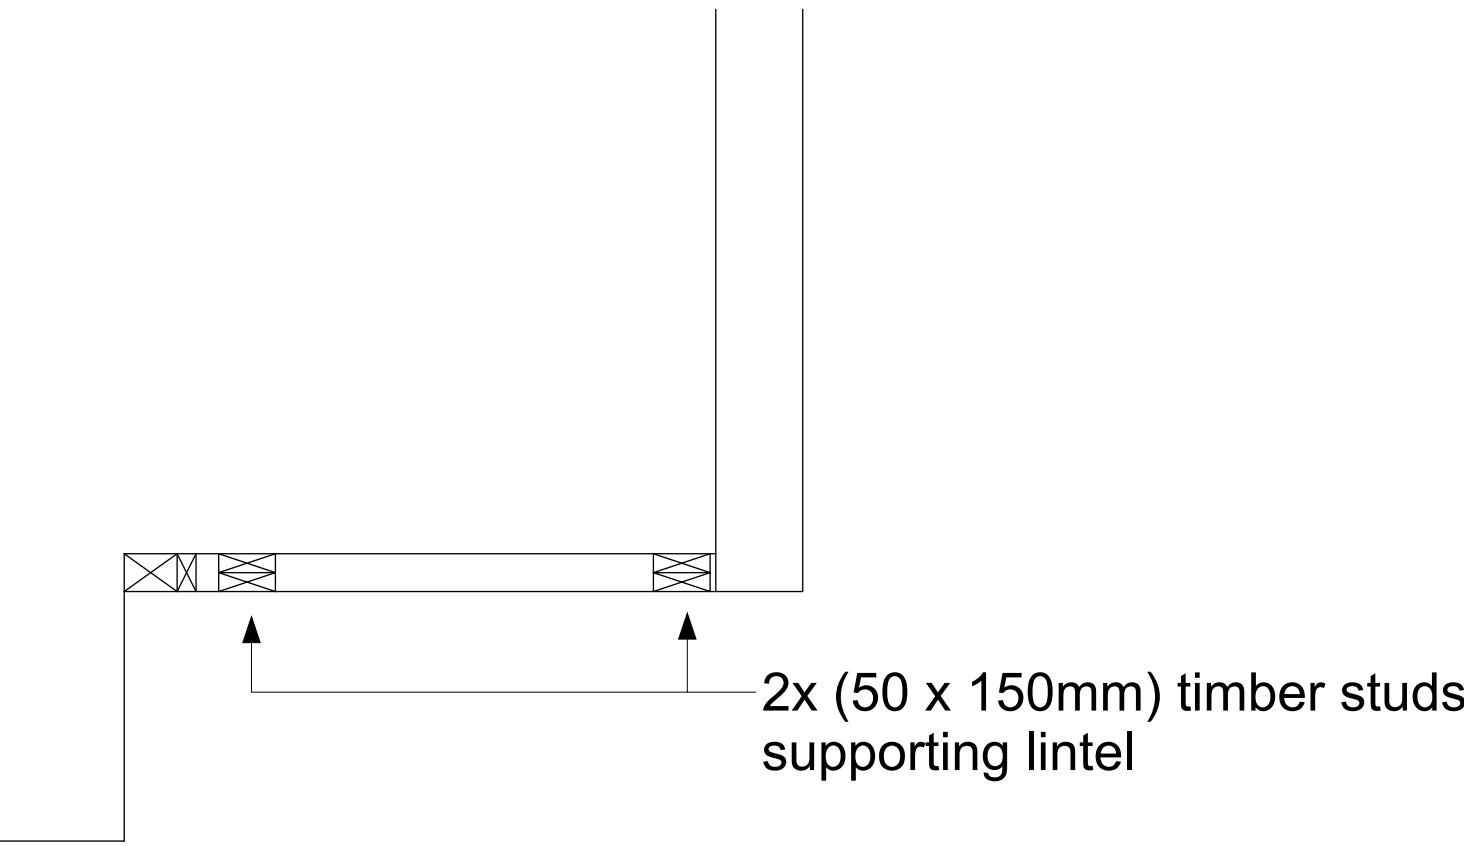

READ IN CONJUNCTION WITH ALL OTHER PROJECT DOCUMENTS-REFER ALL
DESCREPIENCES AND ERRORS TO THE ARCHITECT/AUTHOR. SCALING THIS
DRAWING IS PERMITTED EXCEPT FOR CONSTRUCTION PURPOSES-WORK
ONLY TO FIGURED DIMENSIONS DURING CONSTRUCTION NOT AUTHORISED
FOR CONSTRUCTION UNLESS SPECIFICALLY STATED. ALL COPYRIGHTS IN THIS
DRAWING AND DESIGNS SHOWN THEREIN IS RETAINED-DO NOT REPRODUCE
WITHOUT CONSENT.



PAGE DESCRIPTION: Alteration Timber Frame

CLIENT: Mr Simon Brough and
Ms Gen Herga
ADDRESS: Willow Cottage, North Parade,
Horsham, Horsham, RH12 2QR

DATE: 28/07/2026

DRAWN
BY CRG