



A1 - 2 bed 4 person house - Semi Detached

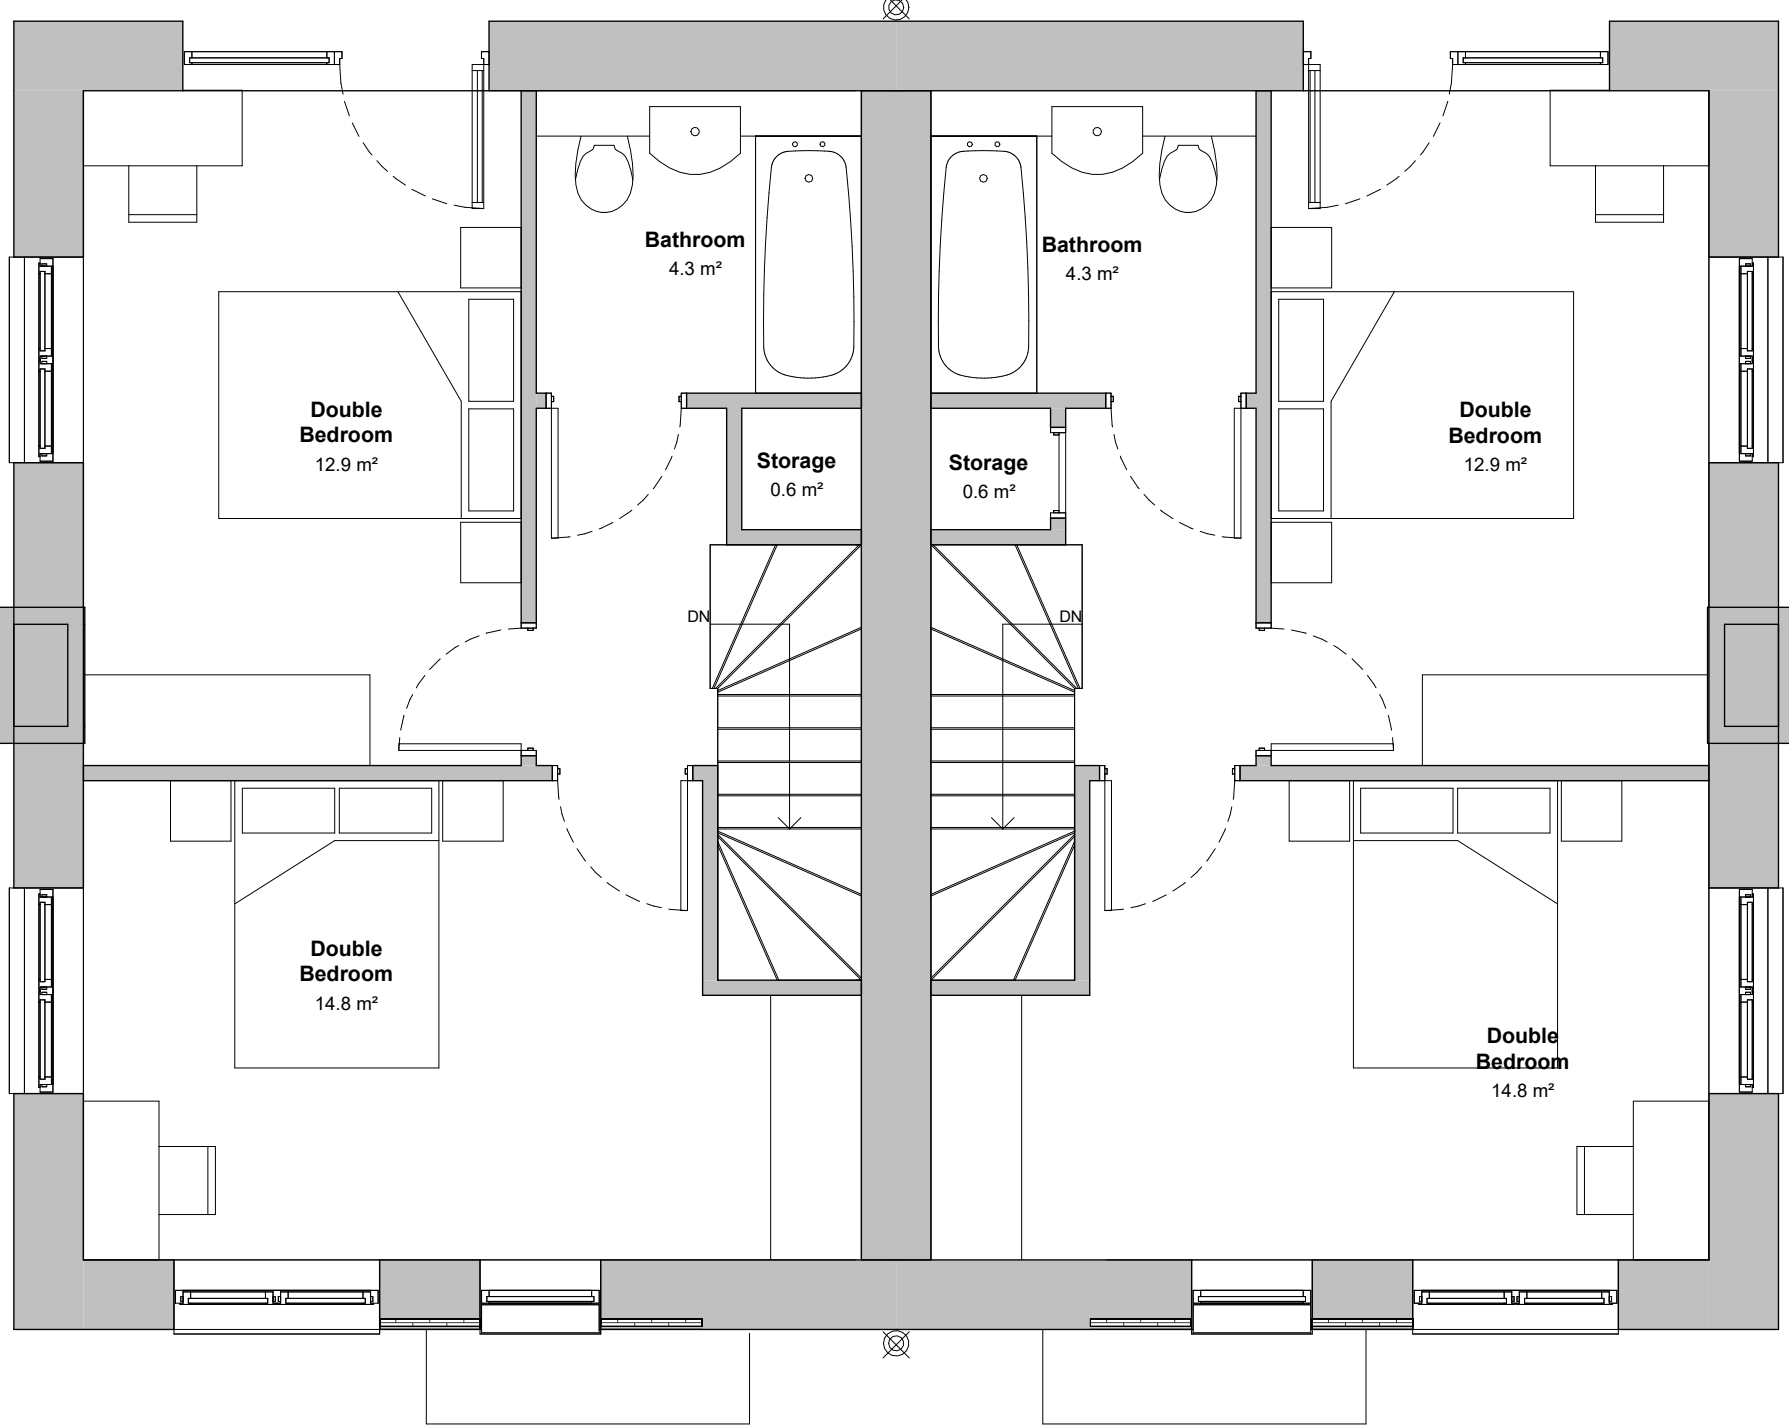


Level 01
Area Plan

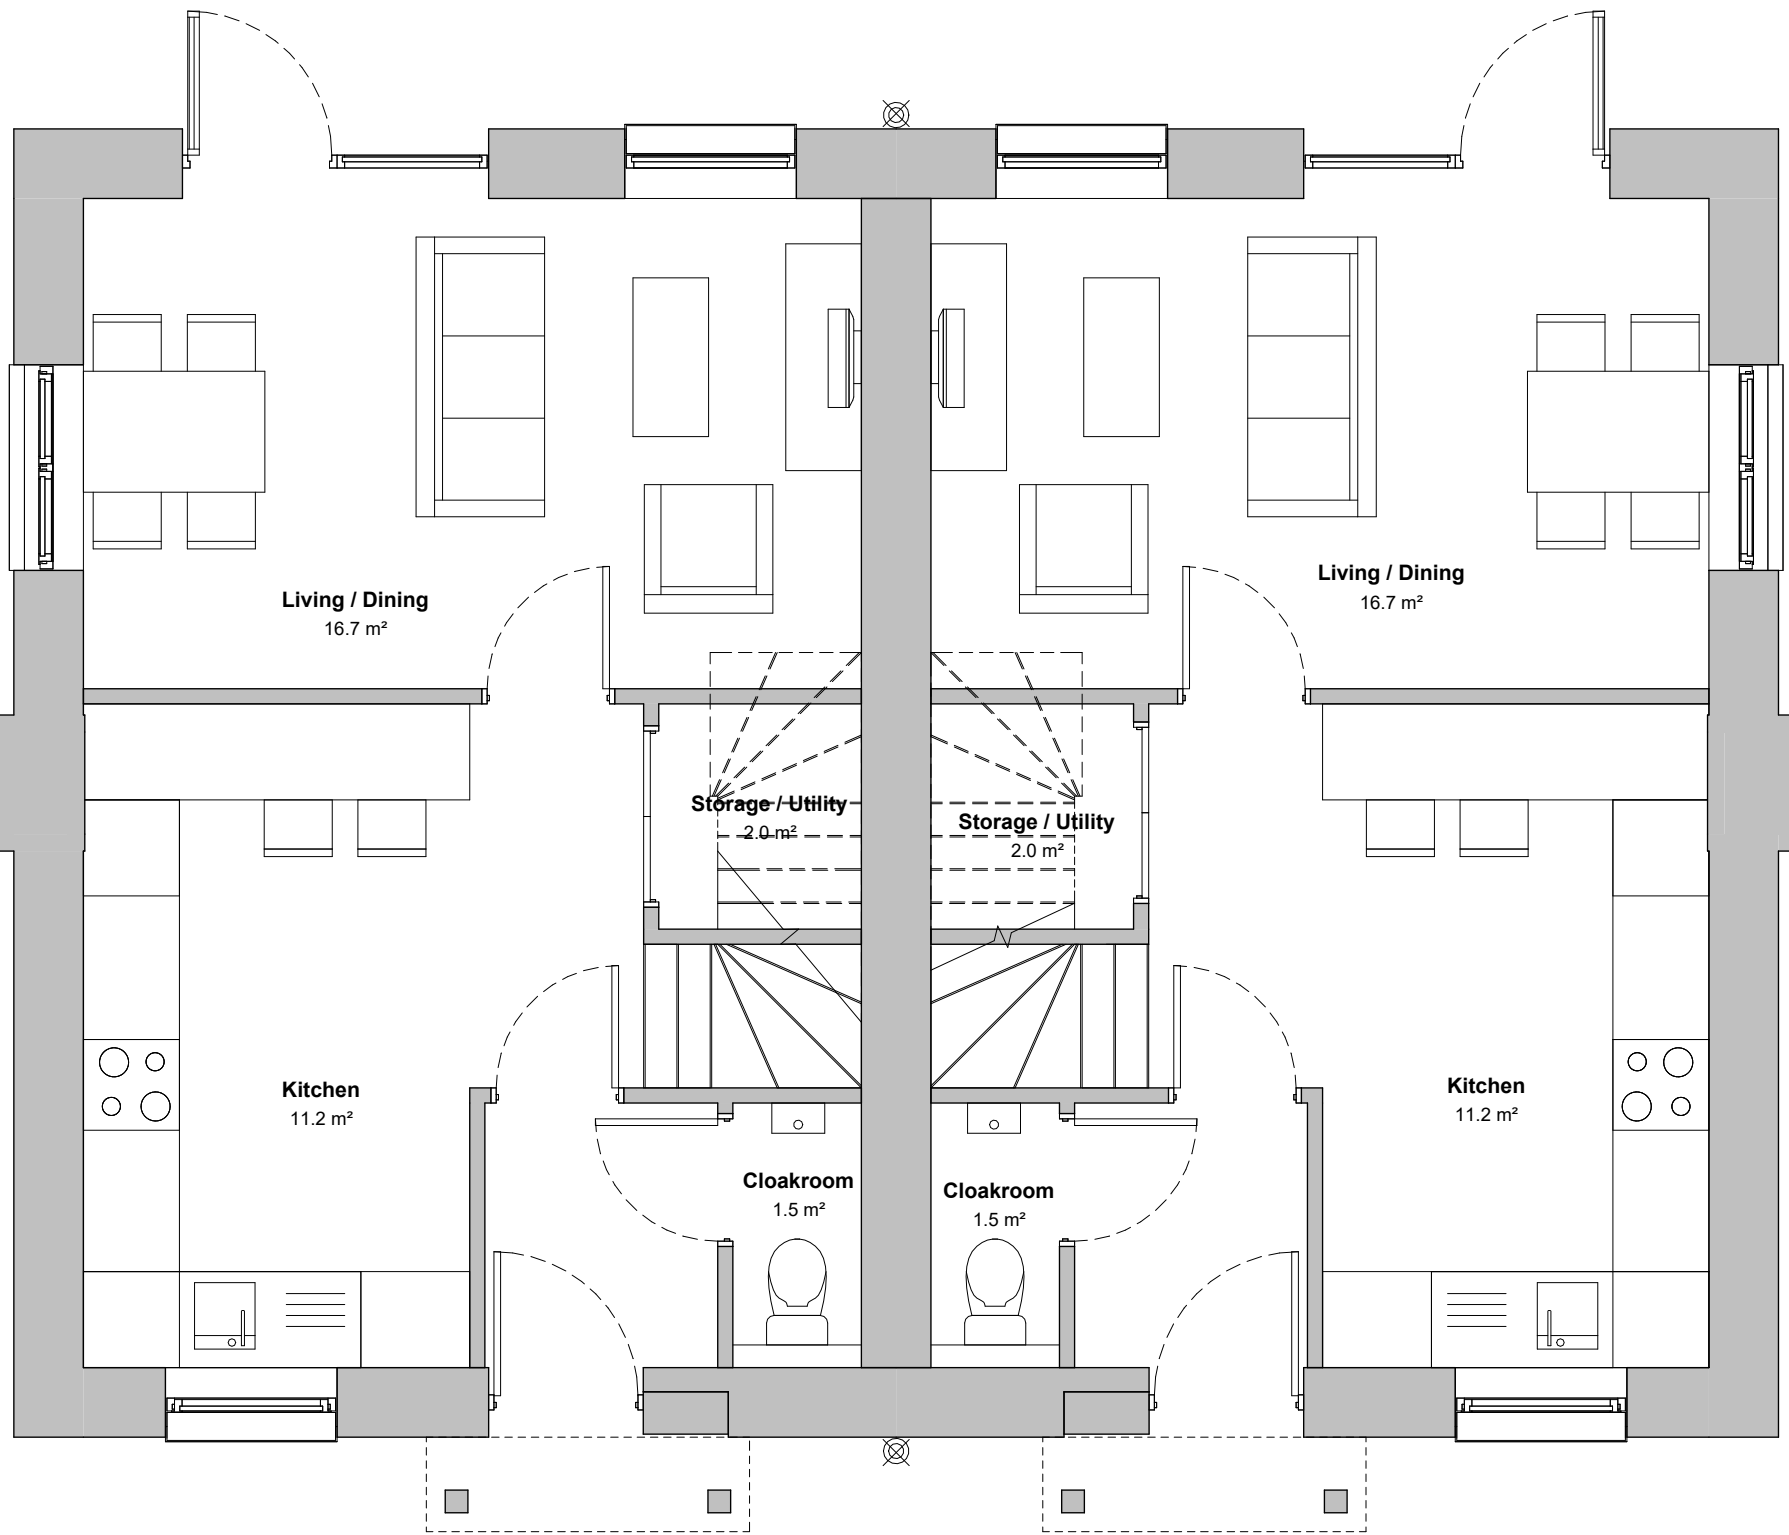


Level 00
Area Plan



- General Notes**
- 1. This Drawing Represents the Design Intent ONLY.
 - 2. Contractors and Consultants are, not to scale DIMENSIONS, from this Drawing.
 - 3. All dimensions are shown in millimetres unless otherwise indicated.
 - 4. Reproduced by permission of Ordnance Survey on behalf of HMSO © CROWN COPYRIGHT and database right 2008 All rights reserved Ordnance Survey Licence number AL 1000 22432 Broadway Malyan Limited.
 - 5. Landscape shown is for illustrative purposes only. For detailed landscape information, please refer to the landscape information & documents.
 - 6. The survey information shown on this drawing is based on a topographical survey prepared by a third party, and therefore Broadway Malyan Limited accepts no responsibility for the accuracy or completeness of the survey.
 - 7. Drawings to be read in conjunction with the associated Design & Access Statement, associated consultant design team documents & reports, in addition to the landscape information.

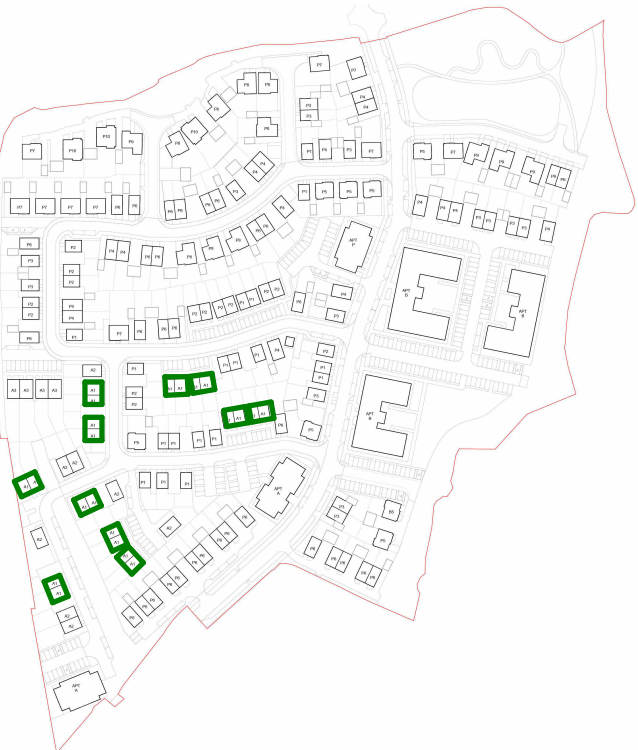

Roof Plan

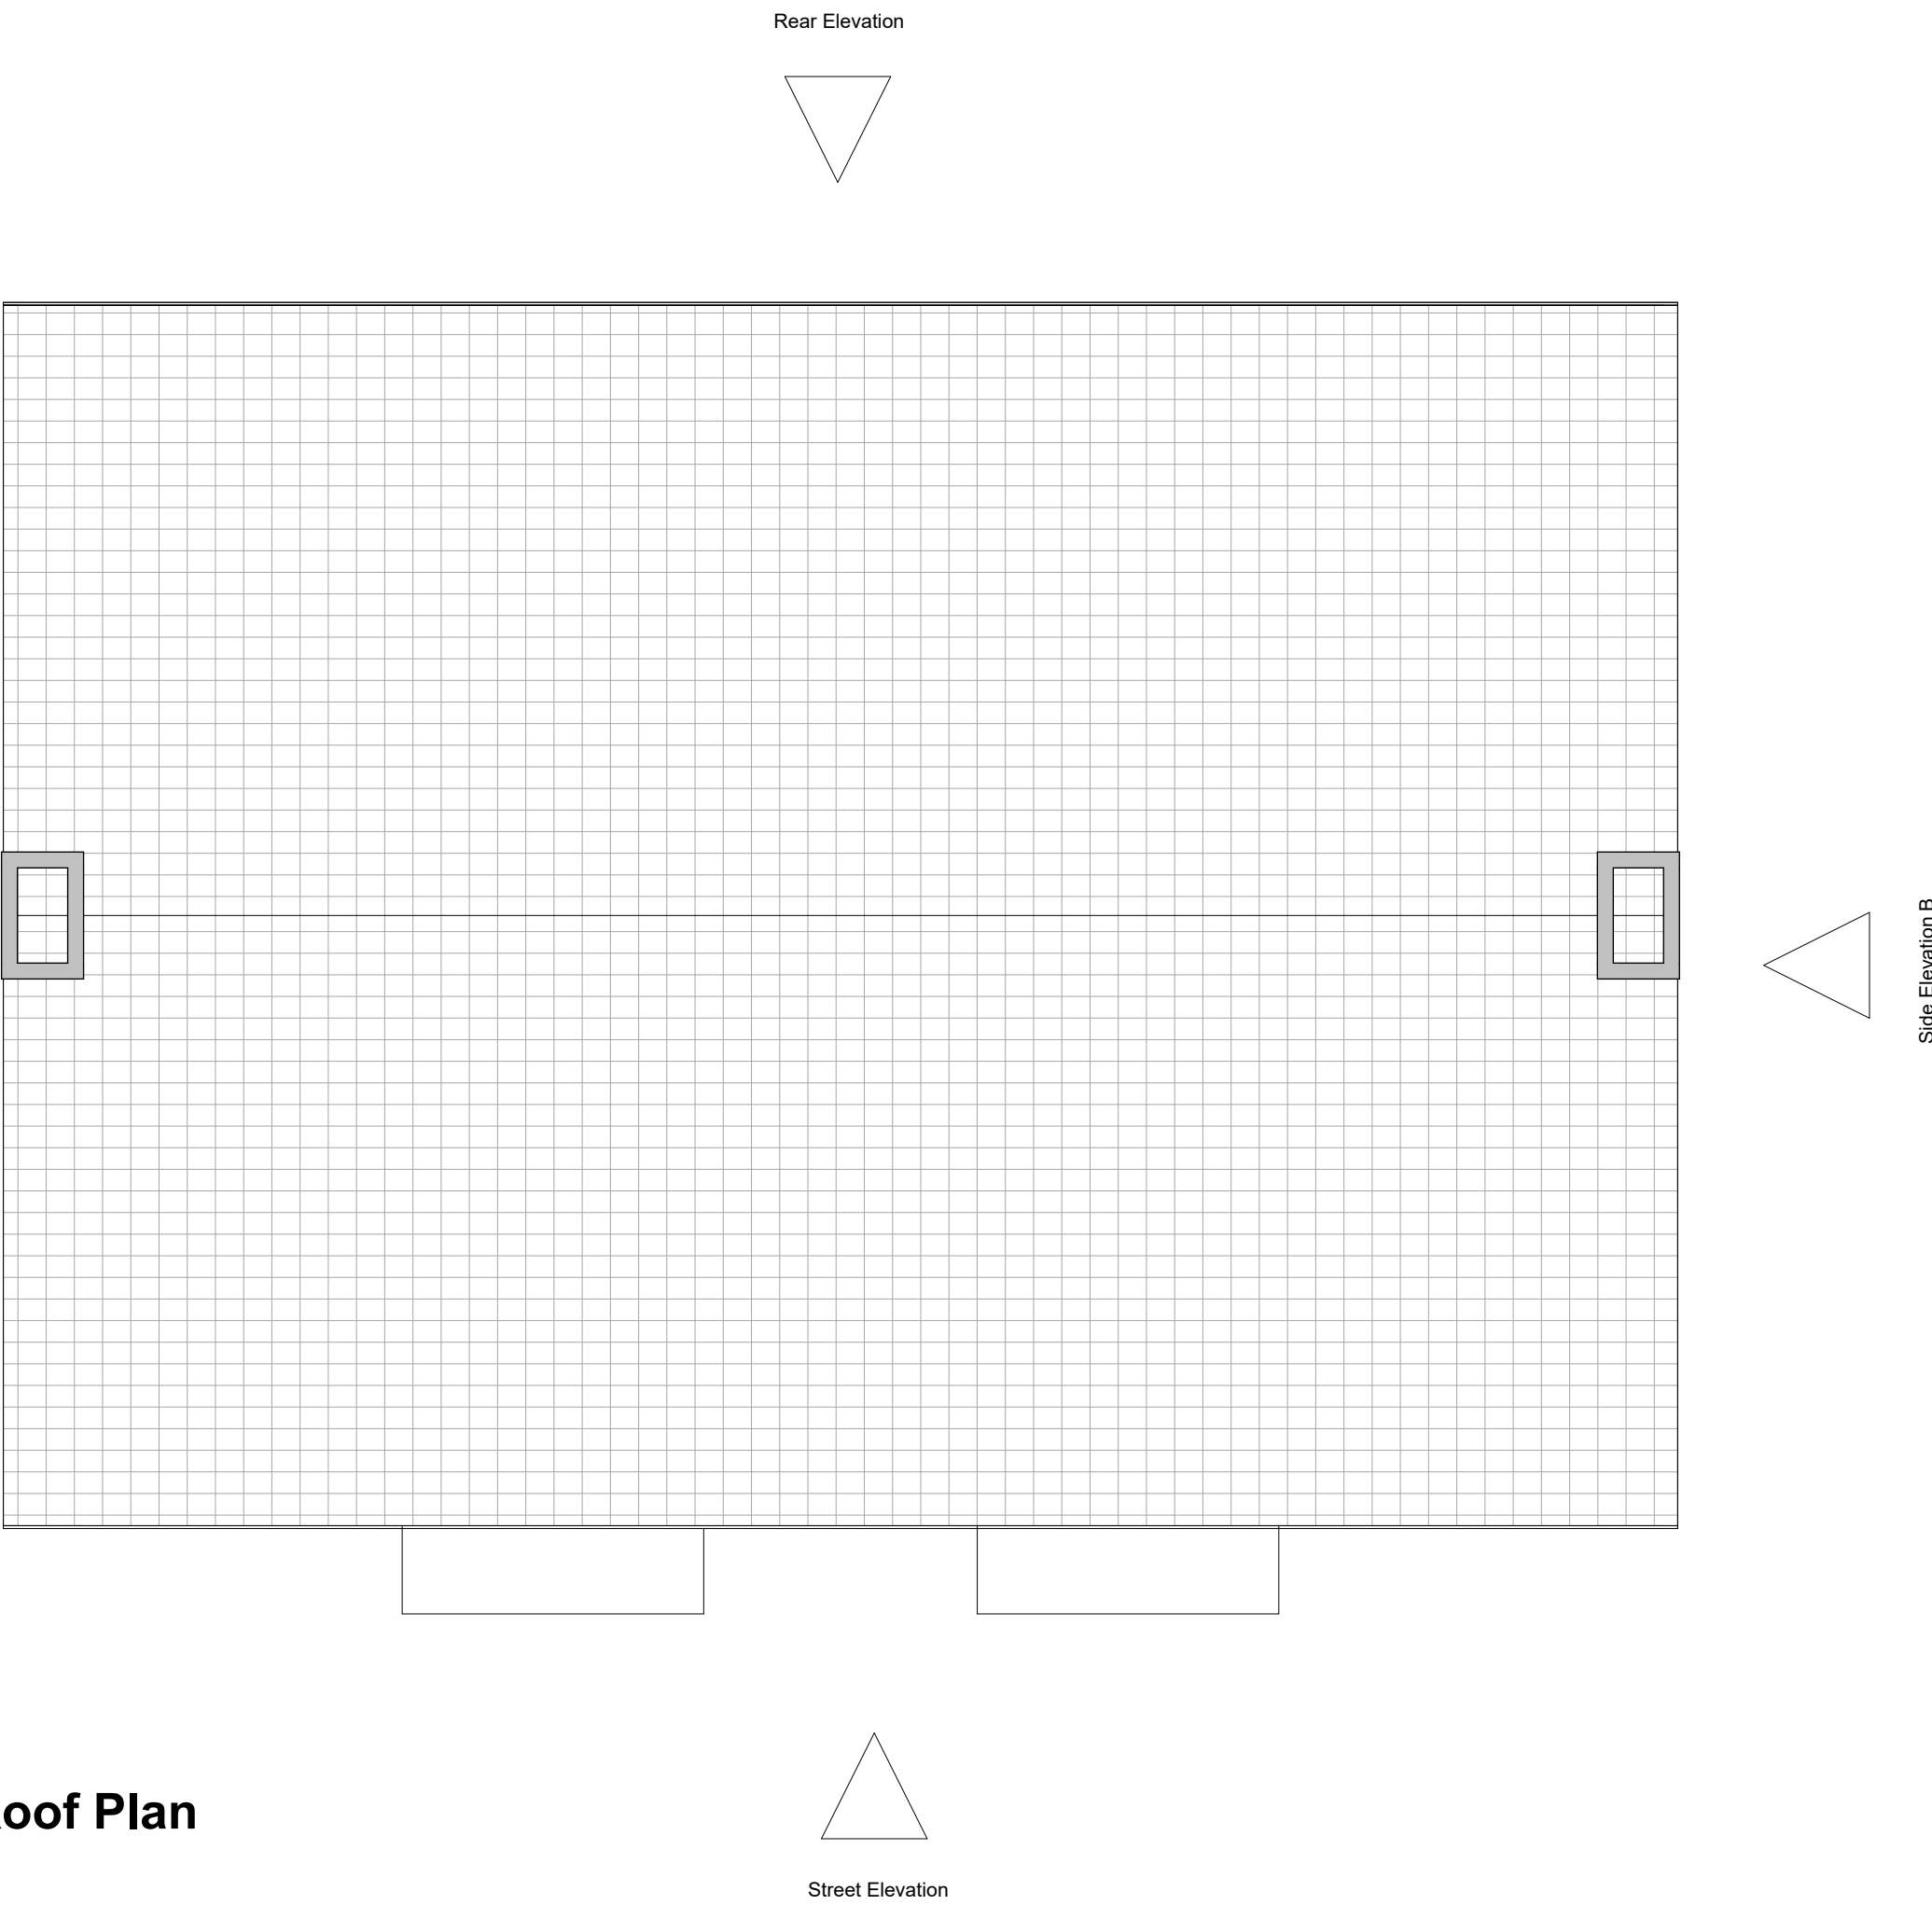

BroadwayMalyan ^{BM}
4 Pear Place
London
SE1 8BT
www.BroadwayMalyan.com

Client
Legal & General

Project
North Horsham
North Horsham, West Sussex, UK

Drawing Title
2 Bed Semi Detached - Type A1 - Floor Plans

Status Code
PL

Work Status
For Planning
Scale: 1:50 @ A1
Drawn: JV
Checked: SL
Date: 12.06.26
Drawing Number: 34584-BM-A2-ZZ-DR-A-03100
Revision