



P1 - 2 bed 3 person house - Semi Detached

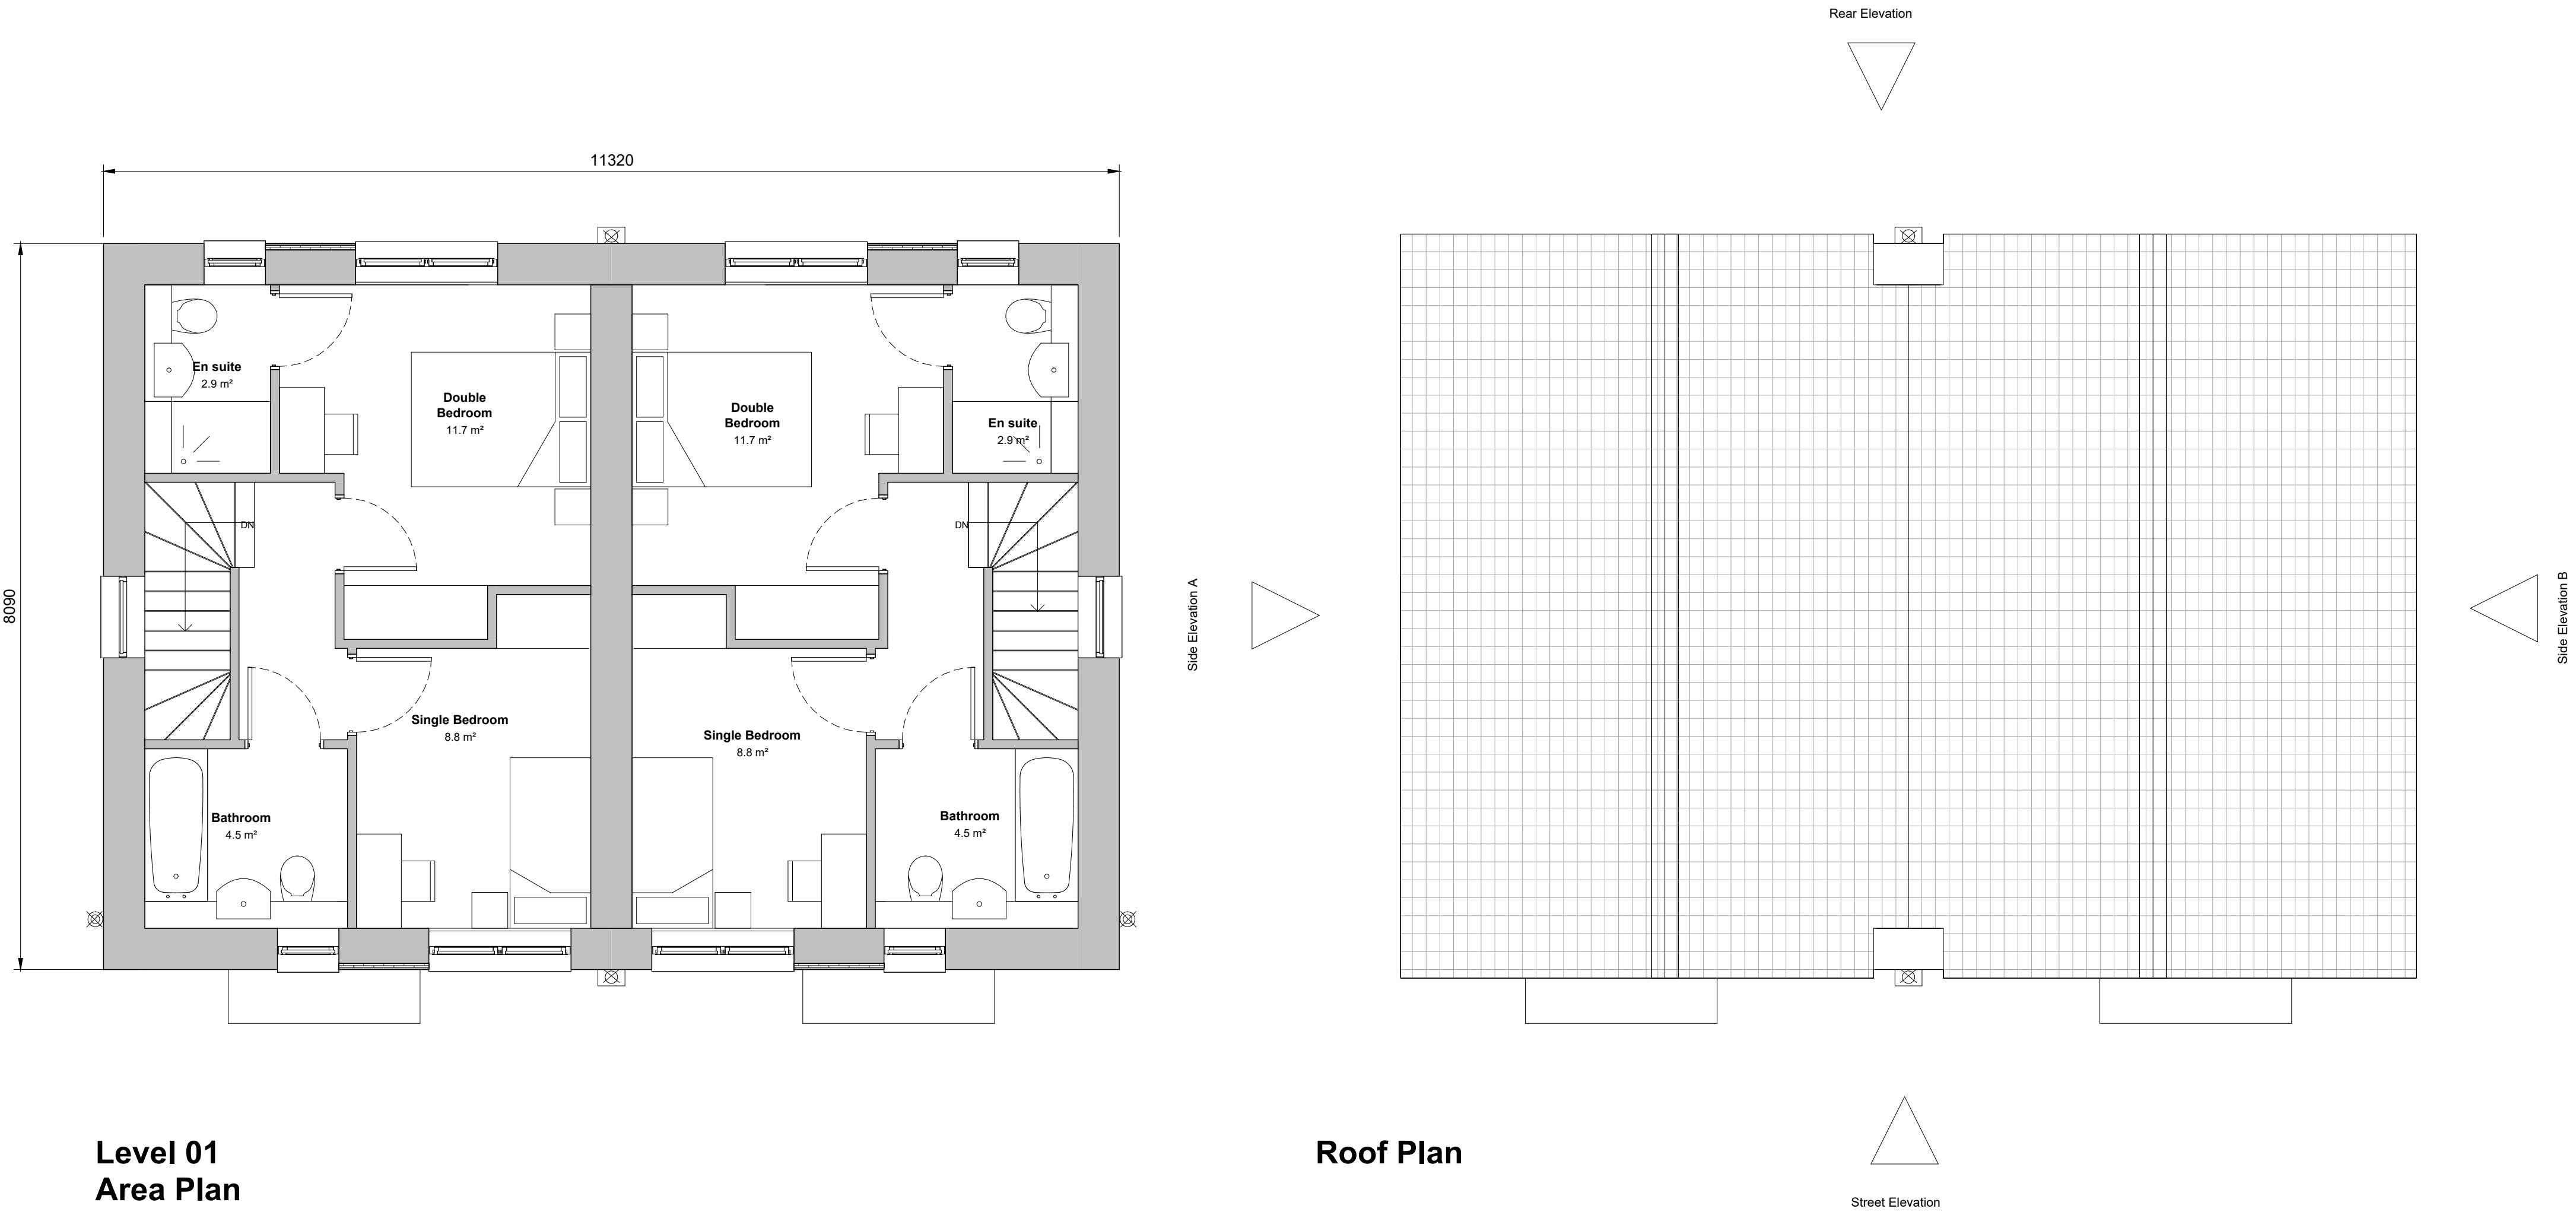

Level 01
Area Plan

Roof Plan

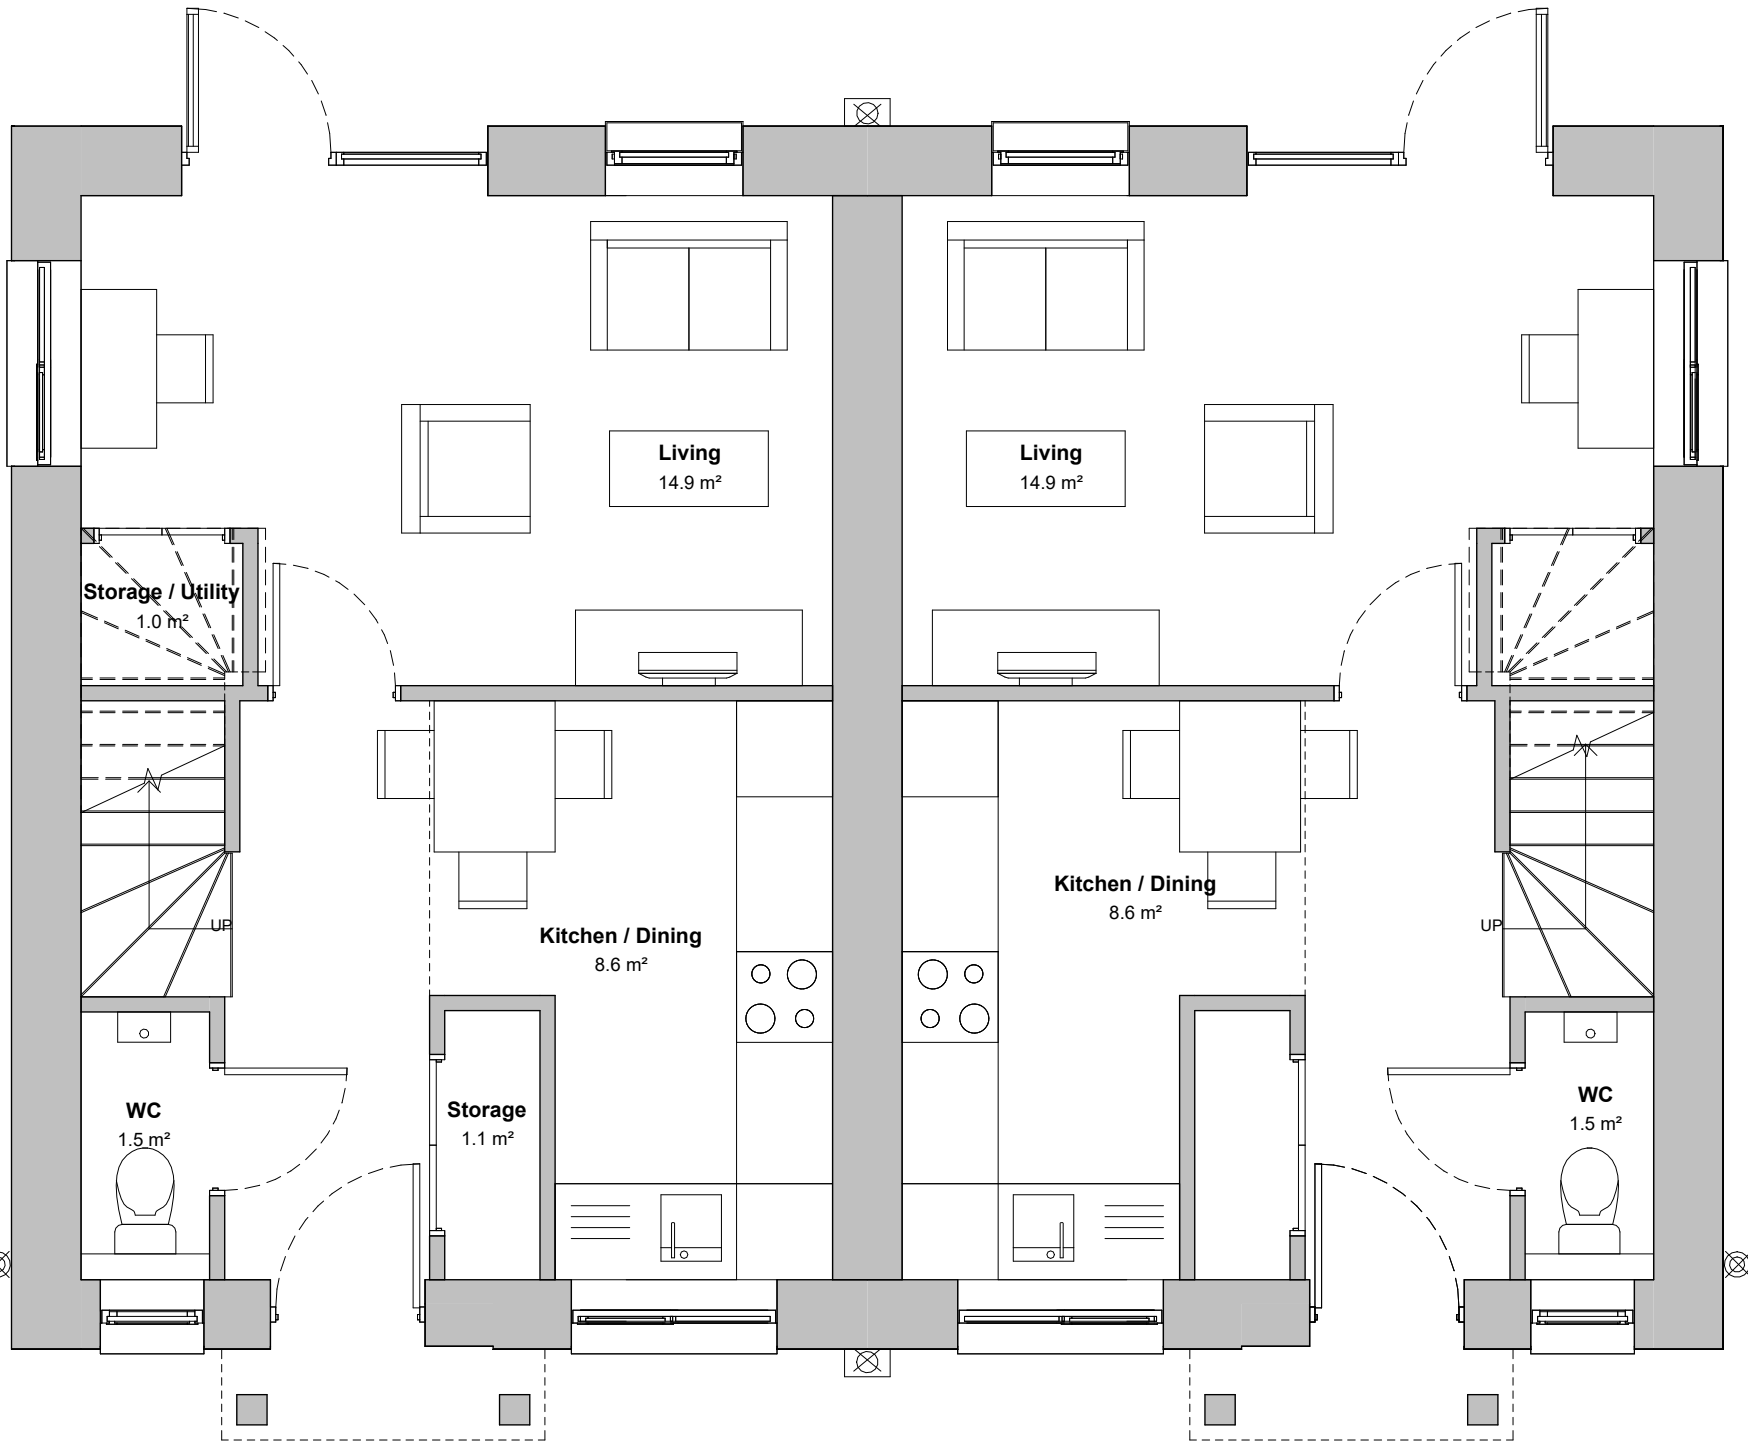

Level 00
Area Plan



<div>General Notes</div> <div><div><div>1. This Drawing Represents the Design Intent ONLY.</div><div>2. Contractors and Consultants are, not to scale DIMENSIONS, from this Drawing.</div><div>3. All dimensions are shown in millimetres unless otherwise indicated.</div><div>4. Reproduced by permission of Ordnance Survey on behalf of HMSO © CROWN COPYRIGHT and database right 2008 All rights reserved Ordnance Survey Licence number AL 1000 22432 Broadway Malyan Limited.</div><div>5. Landscape shown is for illustrative purposes only. For detailed landscape information, please refer to the landscape information & documents.</div><div>6. The survey information shown on this drawing is based on a topographical survey prepared by a third party, and therefore Broadway Malyan Limited accepts no responsibility for the accuracy or completeness of the survey.</div><div>7. Drawings to be read in conjunction with the associated Design & Access Statement, associated consultant design team documents & reports, in addition to the landscape information.</div></div></div> <div data-kind="parent" data-rs="3"></div> <tr><td colspan="2"><div><div><div><div><div>BroadwayMalyan^{BM}</div><div>4 Pear Place London SE1 8BT</div><div>T +44 (0)20 7261 4200 T +44 (0)20 7261 4300 E Lon@BroadwayMalyan.com</div><div>www.BroadwayMalyan.com</div></div></div><div><div>Client</div><div><div>Legal & General</div></div></div><div><div>Project</div><div><div>North Horsham</div><div>North Horsham, West Sussex, UK</div></div></div></div></div></td><td><div><div>Drawing Title</div><div>2 Bed Semi Detached - Type P1 - Floor Plans</div></div><div><div>Status Code</div><div>PL</div></div><div><div>Work Status</div><div>For Planning</div></div><div><div>Scale</div><div>1:50 @ A1</div></div><div><div>Drawn</div><div>JV</div></div><div><div>Checked</div><div>SL</div></div><div><div>Date</div><div>12.06.26</div></div><div><div>Drawing Number</div><div>34584-BM-P1-ZZ-DR-A-03110</div></div><div><div>Revision</div><div></div></div><div><div>project - originator - function - spatial - form - discipline - number</div></div></td></tr> <tr><td colspan="2"><div><div>Rev.</div><div>Description</div><div>Date</div><div>Issued</div><div>Check</div></div></td><td></td></tr>		BroadwayMalyan^{BM} 4 Pear Place London SE1 8BT T +44 (0)20 7261 4200 T +44 (0)20 7261 4300 E Lon@BroadwayMalyan.com www.BroadwayMalyan.com Client Legal & General Project North Horsham North Horsham, West Sussex, UK		Drawing Title 2 Bed Semi Detached - Type P1 - Floor Plans Status Code PL Work Status For Planning Scale 1:50 @ A1 Drawn JV Checked SL Date 12.06.26 Drawing Number 34584-BM-P1-ZZ-DR-A-03110 Revision project - originator - function - spatial - form - discipline - number	Rev. Description Date Issued Check		
BroadwayMalyan^{BM} 4 Pear Place London SE1 8BT T +44 (0)20 7261 4200 T +44 (0)20 7261 4300 E Lon@BroadwayMalyan.com www.BroadwayMalyan.com Client Legal & General Project North Horsham North Horsham, West Sussex, UK		Drawing Title 2 Bed Semi Detached - Type P1 - Floor Plans Status Code PL Work Status For Planning Scale 1:50 @ A1 Drawn JV Checked SL Date 12.06.26 Drawing Number 34584-BM-P1-ZZ-DR-A-03110 Revision project - originator - function - spatial - form - discipline - number					
Rev. Description Date Issued Check							