
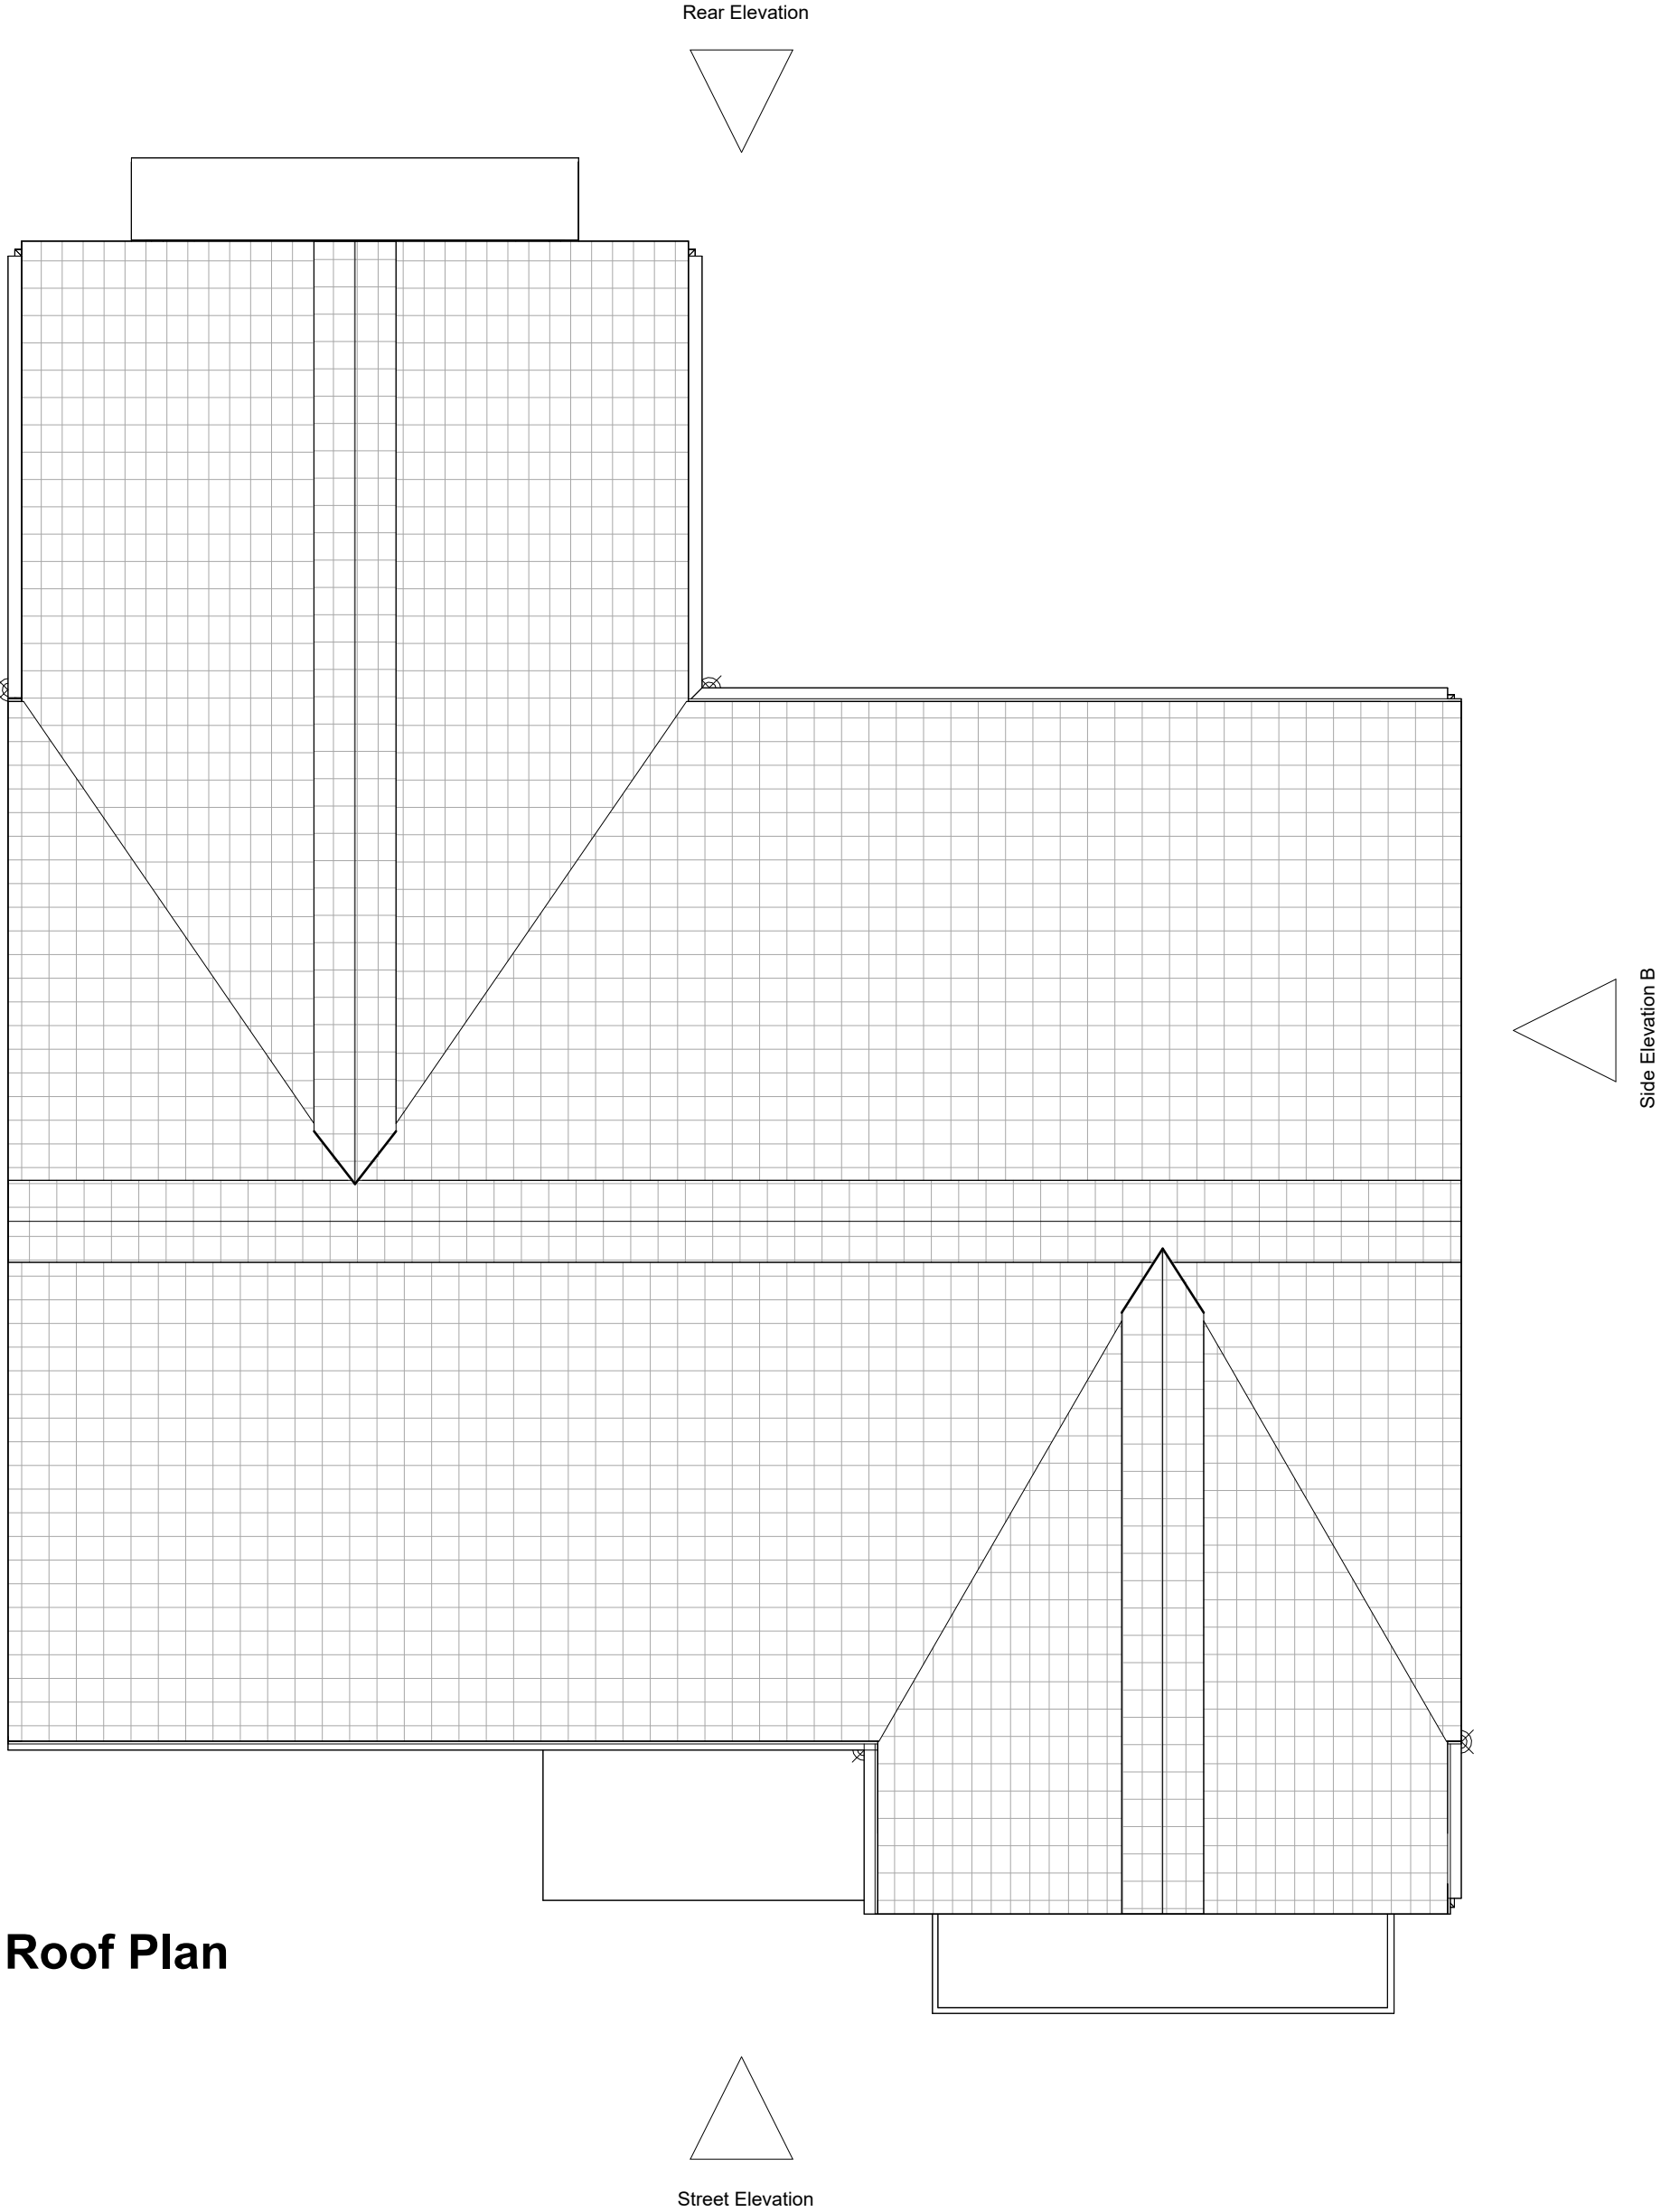
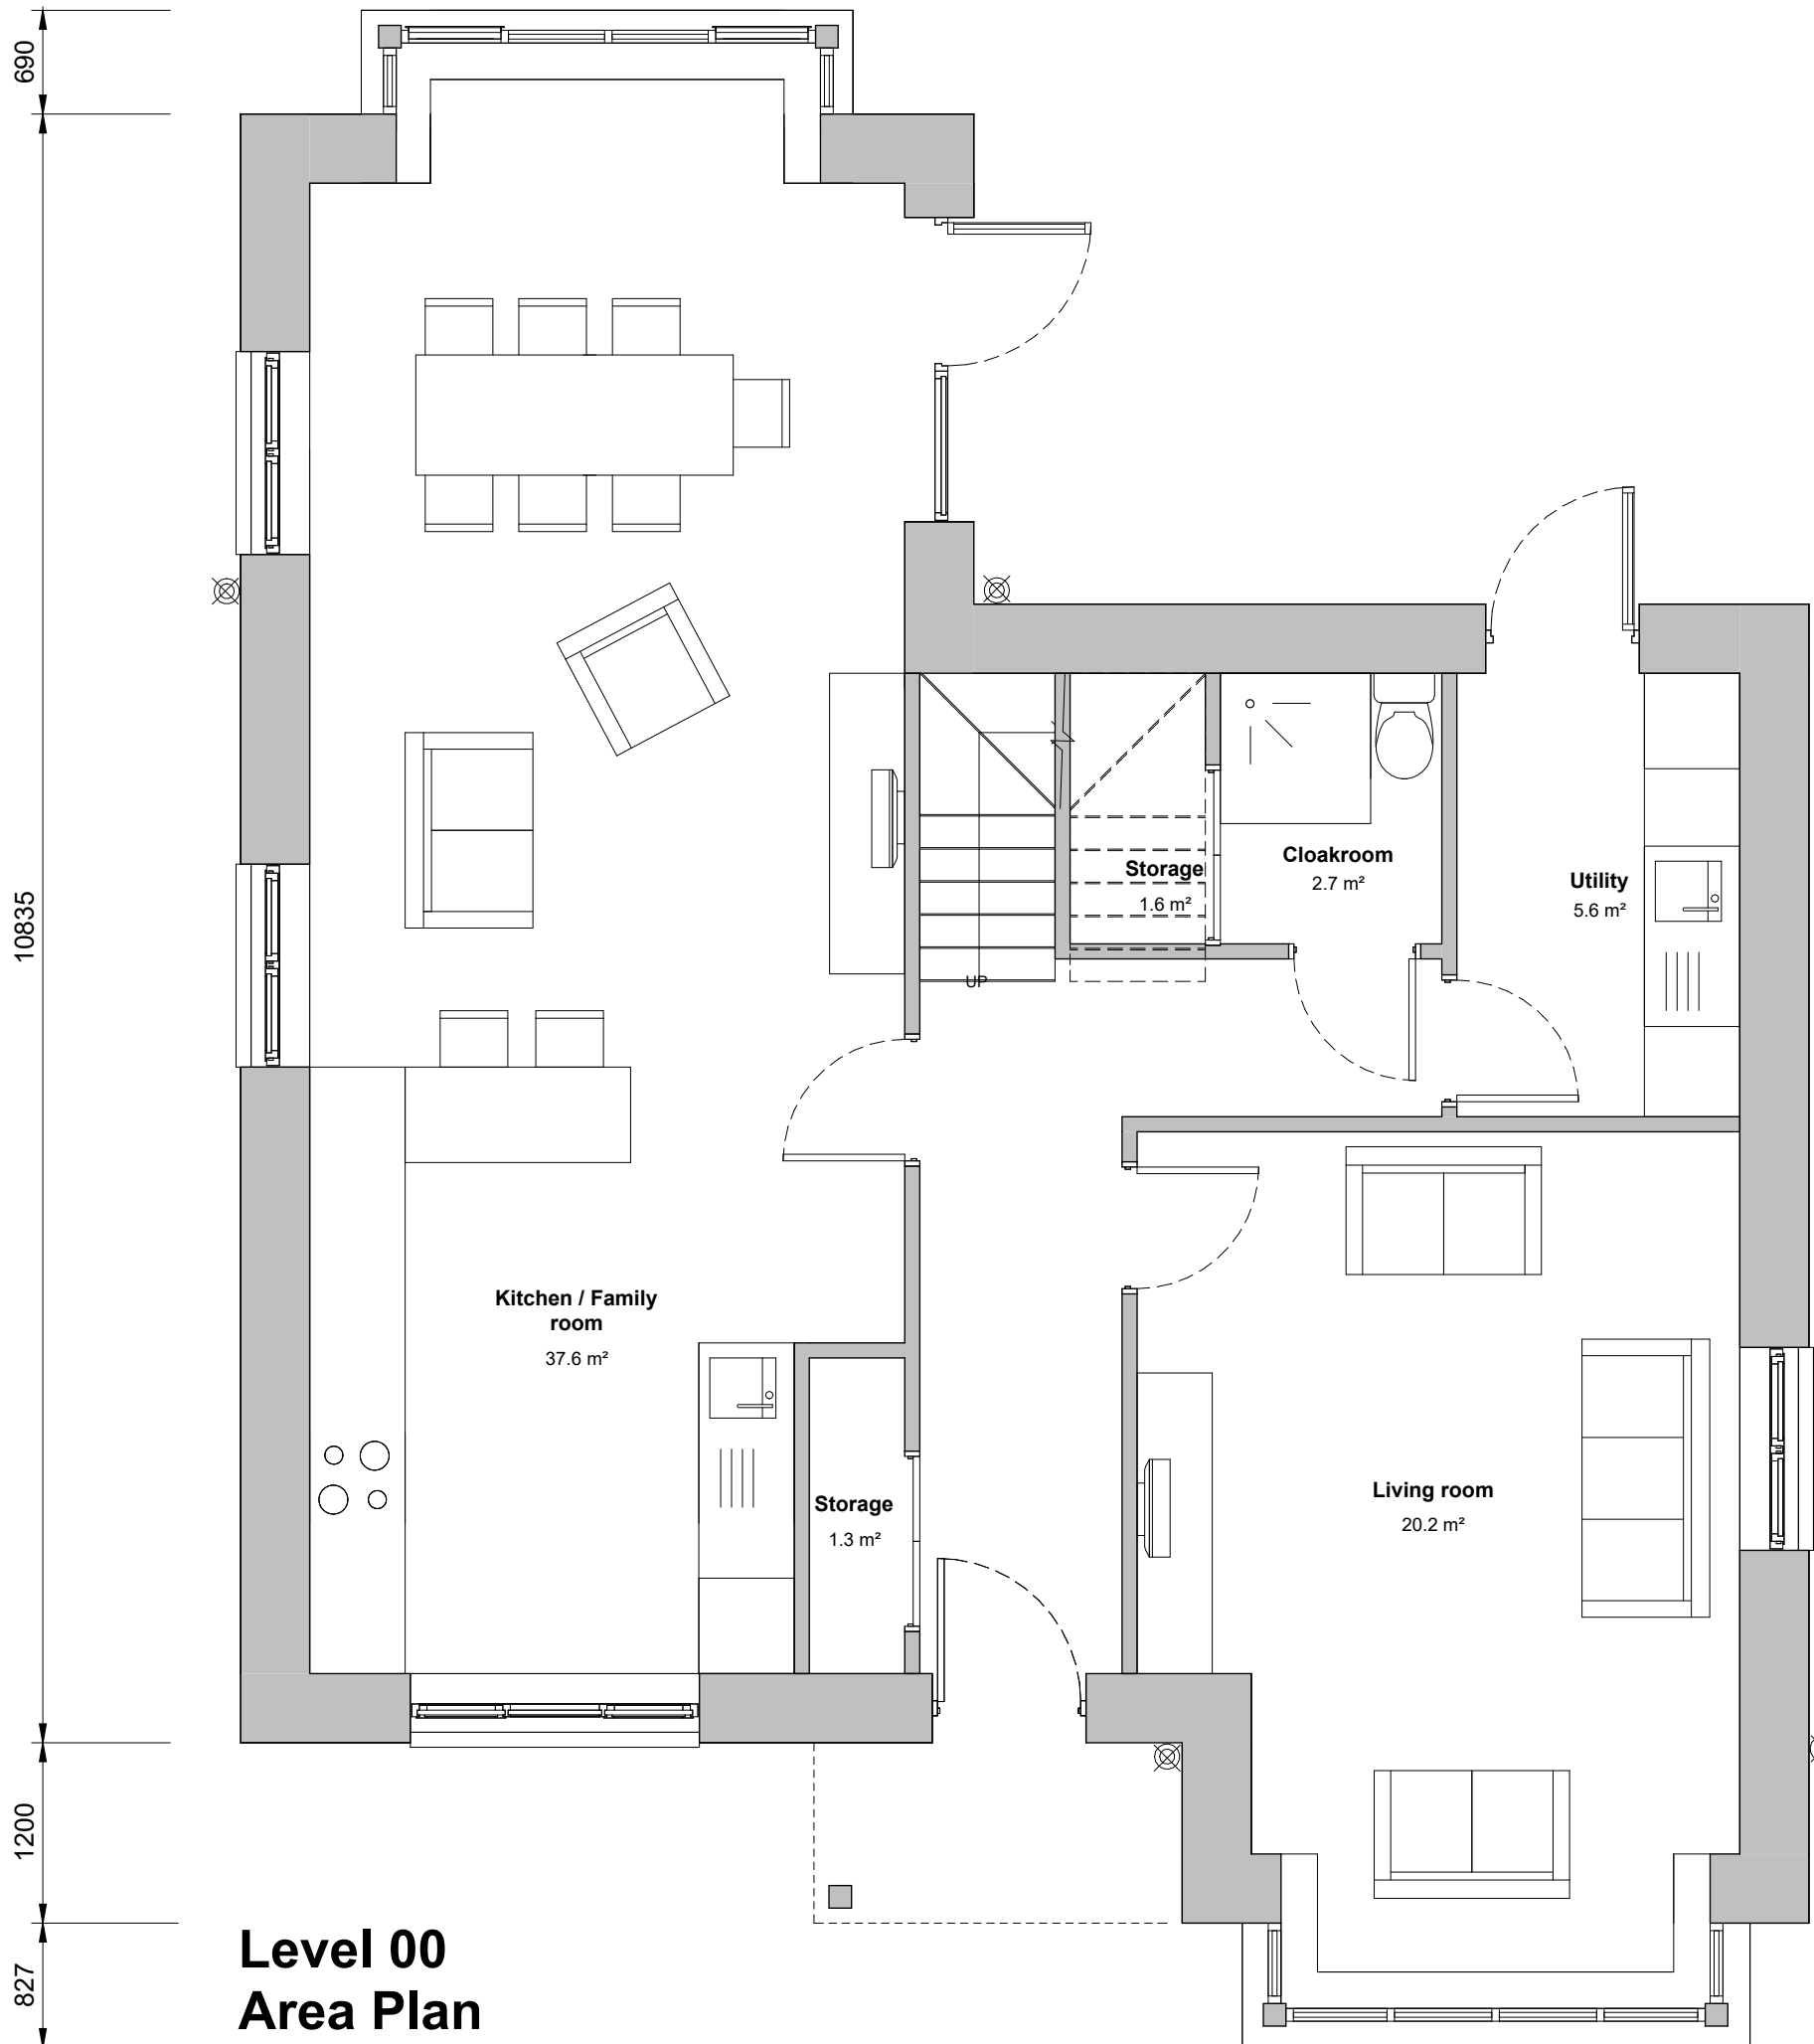
 


P9 - 4 bed 7 person house
GIA - 1779.3 sqft (165.3 sqm)
Private

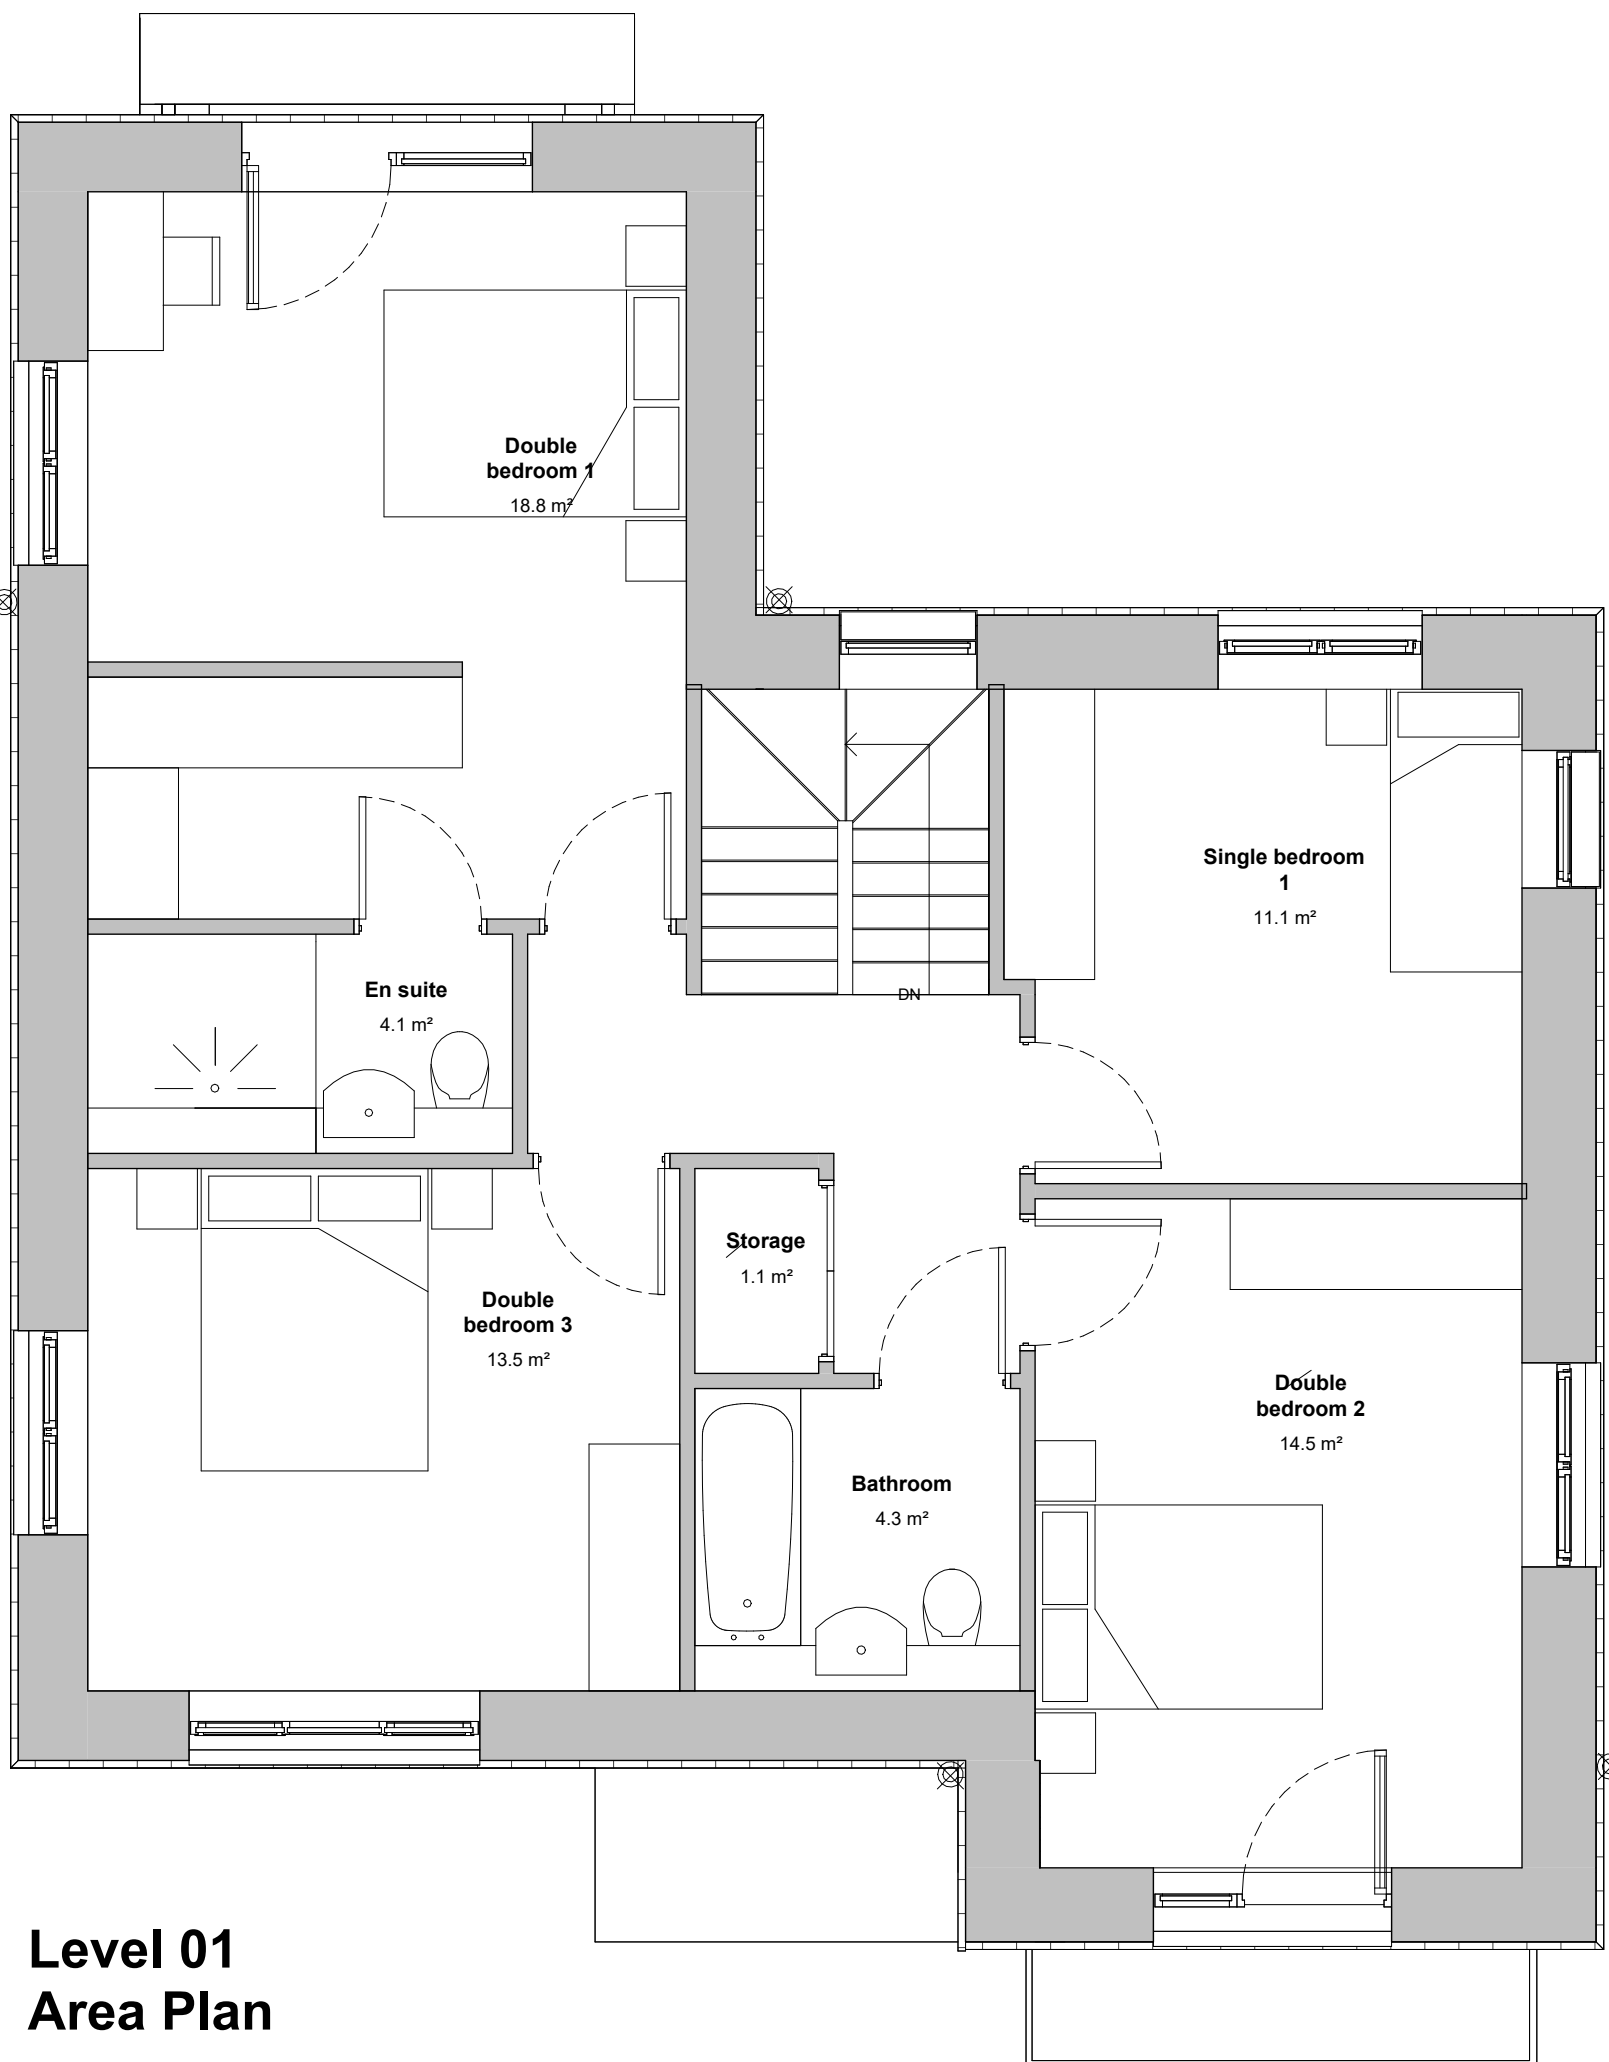

Roof Plan

Kitchen/Family Room
12' 9" x 20' 7"
3.95m x 6.31m

Dining
12' 9" x 11' 5"
3.95m x 3.5m

Living
13' 1" x 15' 7"
4m x 4.8m

Utility
6' 2" x 9' 7"
1.88m x 2.95m


Double Bedroom 1
15' 7" x 12' 9"
4.8m x 3.95m

Double Bedroom 2
10' 6" x 14' 6"
3.25m x 4.4m

Single Bedroom 3
11' 3" x 12' 8"
3.45m x 3.91m

Single Bedroom 1
10' 8" x 11' 3"
3.3m x 3.45m

- General Notes**
- This Drawing Represents the Design Intent ONLY.
 - Contractors and Consultants are, not to scale DIMENSIONS, from this Drawing.
 - All dimensions are shown in millimetres unless otherwise indicated.
 - Reproduced by permission of Ordnance Survey on behalf of HMSO © CROWN COPYRIGHT and database right 2008 All rights reserved Ordnance Survey Licence number AL 1000 22432 Broadway Malyan Limited.
 - Landscape shown is for illustrative purposes only. For detailed landscape information, please refer to the landscape information & documents.
 - The survey information shown on this drawing is based on a topographical survey prepared by a third party, and therefore Broadway Malyan Limited accepts no responsibility for the accuracy or completeness of the survey.
 - Drawings to be read in conjunction with the associated Design & Access Statement, associated consultant design team documents & reports, in addition to the landscape information.

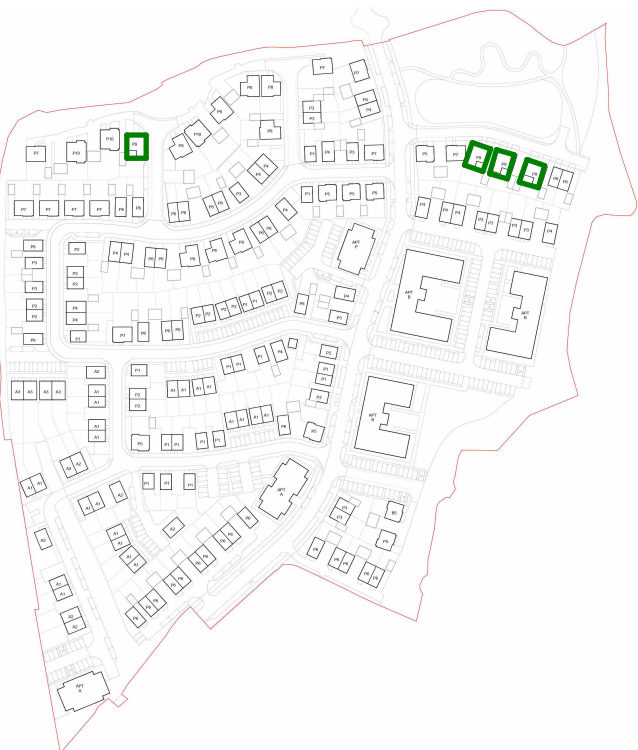

BroadwayMalyan^{BM}

4 Pear Place
London
SE1 8BT
T +44 (0)20 7261 4200
T +44 (0)20 7261 4300
E Lon@BroadwayMalyan.com

www.BroadwayMalyan.com

Client

Legal & General

Project

North Horsham

North Horsham, West Sussex, UK

Drawing Title

4 Bed Detached - Type P9 - Floor Plans

Status Code

PL

Work Status

For Planning

Scale	Drawn	Checked	Date
1:50 @ A1	JV	SL	12.06.26

Drawing Number
34584-BM-P9-ZZ-DR-A-03136

Revision
project - originator - function - spatial - form - discipline - number

Rev.	Description	Date	Issued	Check
------	-------------	------	--------	-------